




MAY 14, 2015

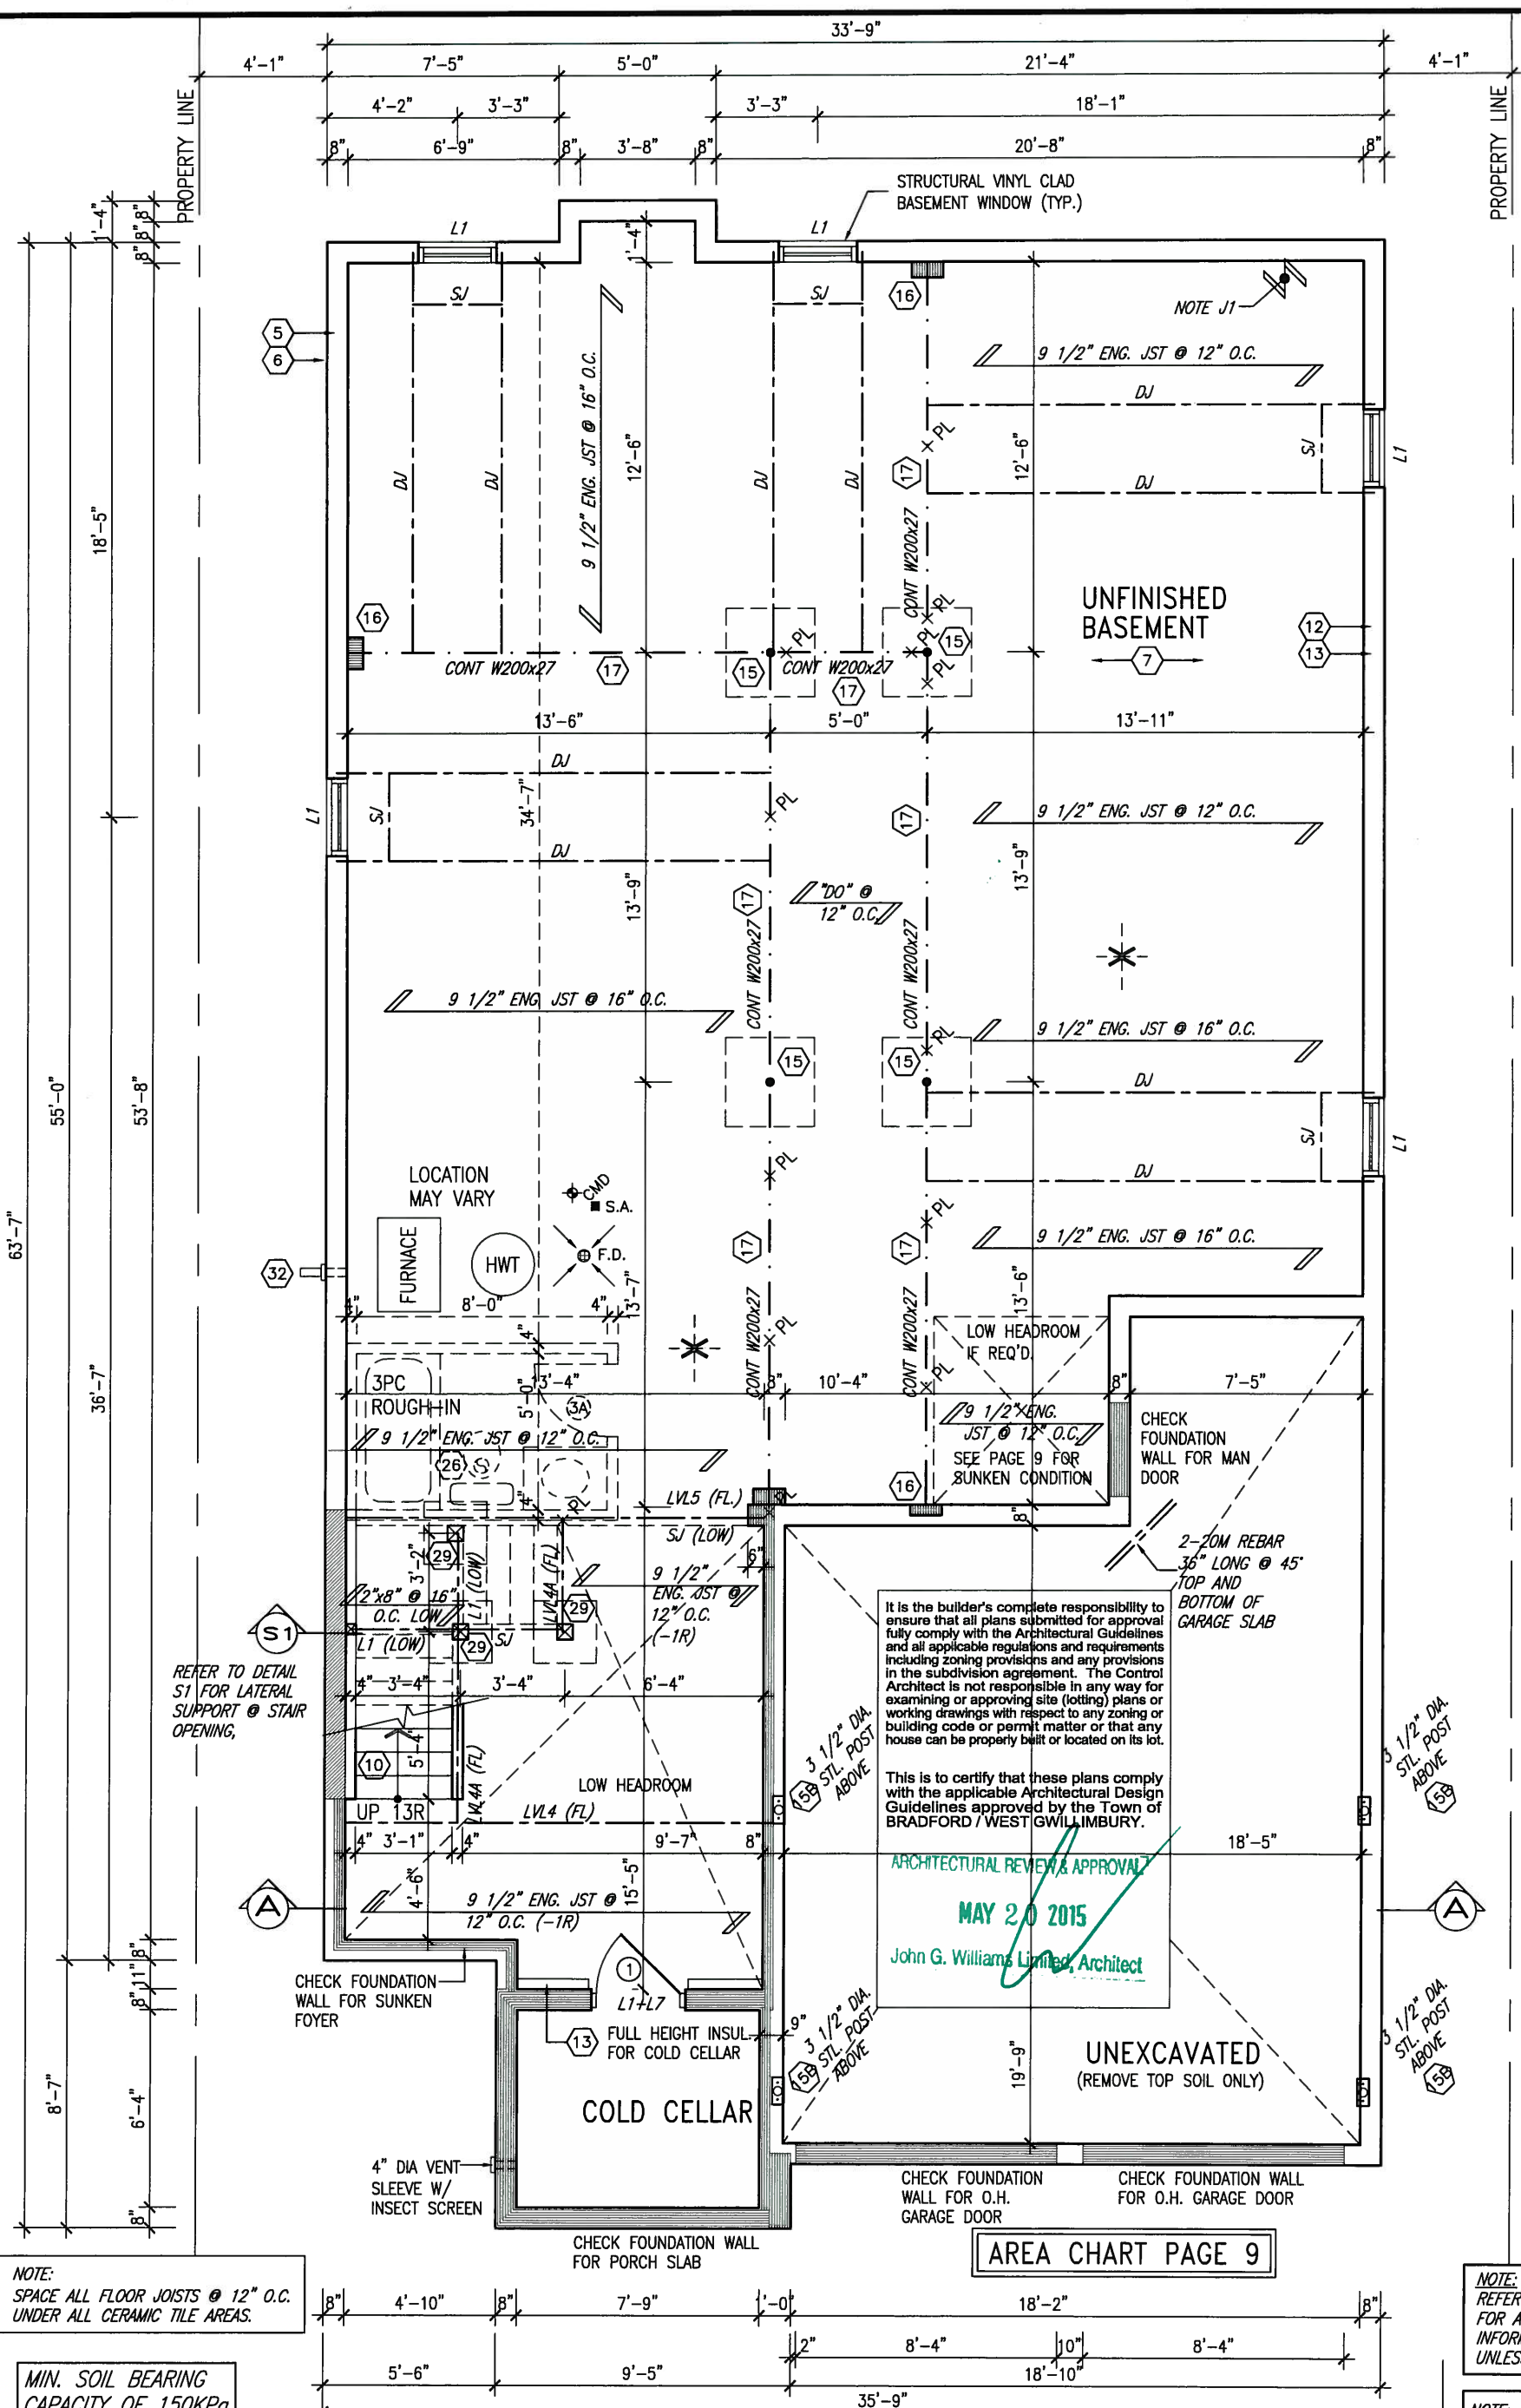

NOTE:
SPACE ALL FLOOR JOISTS @ 12" O.C.
UNDER ALL CERAMIC TILE AREAS.

MIN. SOIL BEARING
CAPACITY OF 150KPa

NOTE: FLOOR FRAMING INFO
REFER TO SHOP DRAWINGS
FOR ALL TRUSS-JOIST
INFORMATION AND DETAILS.
UNLESS OTHERWISE NOTED.

NOTE: ALL LVL'S SUPPORTING
FLOOR LOADS ARE TO BE
SPECIFIED BY FLOOR TRUSS
MANUFACTURER.

NOTE J1: PROVIDE SOLID BLOCKING
@ 24" O.C. WHERE FLOOR JOISTS ARE
PARALLEL TO FOUNDATION WALL (TYP.)

BASEMENT PLAN 'A' LOTS 11&12 ONLY

no.	description	date	by
9			
8			
7			
6			
5			
4			
3			
2	REVISED AS PER ENG'S COMMENTS	MAY 04-15	RC
1	ISSUED FOR CLIENT REVIEW.	SEPT.15/14	DB

The undersigned has reviewed and takes responsibility for this design and has the qualifications and meets the requirements set out in the Ontario Building Code to be a Designer.

qualification information
Wellington Jno-Baptiste 25591
signature
name registration information
VA3 Design Inc. 42658

Contractor must verify all dimensions on the job and report any discrepancy to the Designer before proceeding with the work. All drawings and specifications are instruments of service and the property of the Designer which must be returned at the completion of the work. Drawings are not to be scaled.

VA3
DESIGN
300A Wilson Avenue
Toronto ON M3H 1S8
t 416.630.2255 f 416.630.4782
va3design.com


BAYVIEW WELLINGTON
project name
GREEN VALLEY ESTATES
municipality
BRADFORD
date
SEPTEMBER 2014
drawn by
DARRYL BURTON
checked by
-
scale
3/16" = 1'-0"

S42-6 LOT 11&12
RIDEAU 6
project no.
13045
drawing no.
1

BASEMENT PLAN 'A'
file name
13045-S42-6-LOTS11-12
RICHARD - H:\ARCHIVE\WORKING\2013\13045.BW\units\42\13045-S42-6-lots11-12.dwg - Tue - May 12 2015 - 9:42 AM



MAY 14, 2015

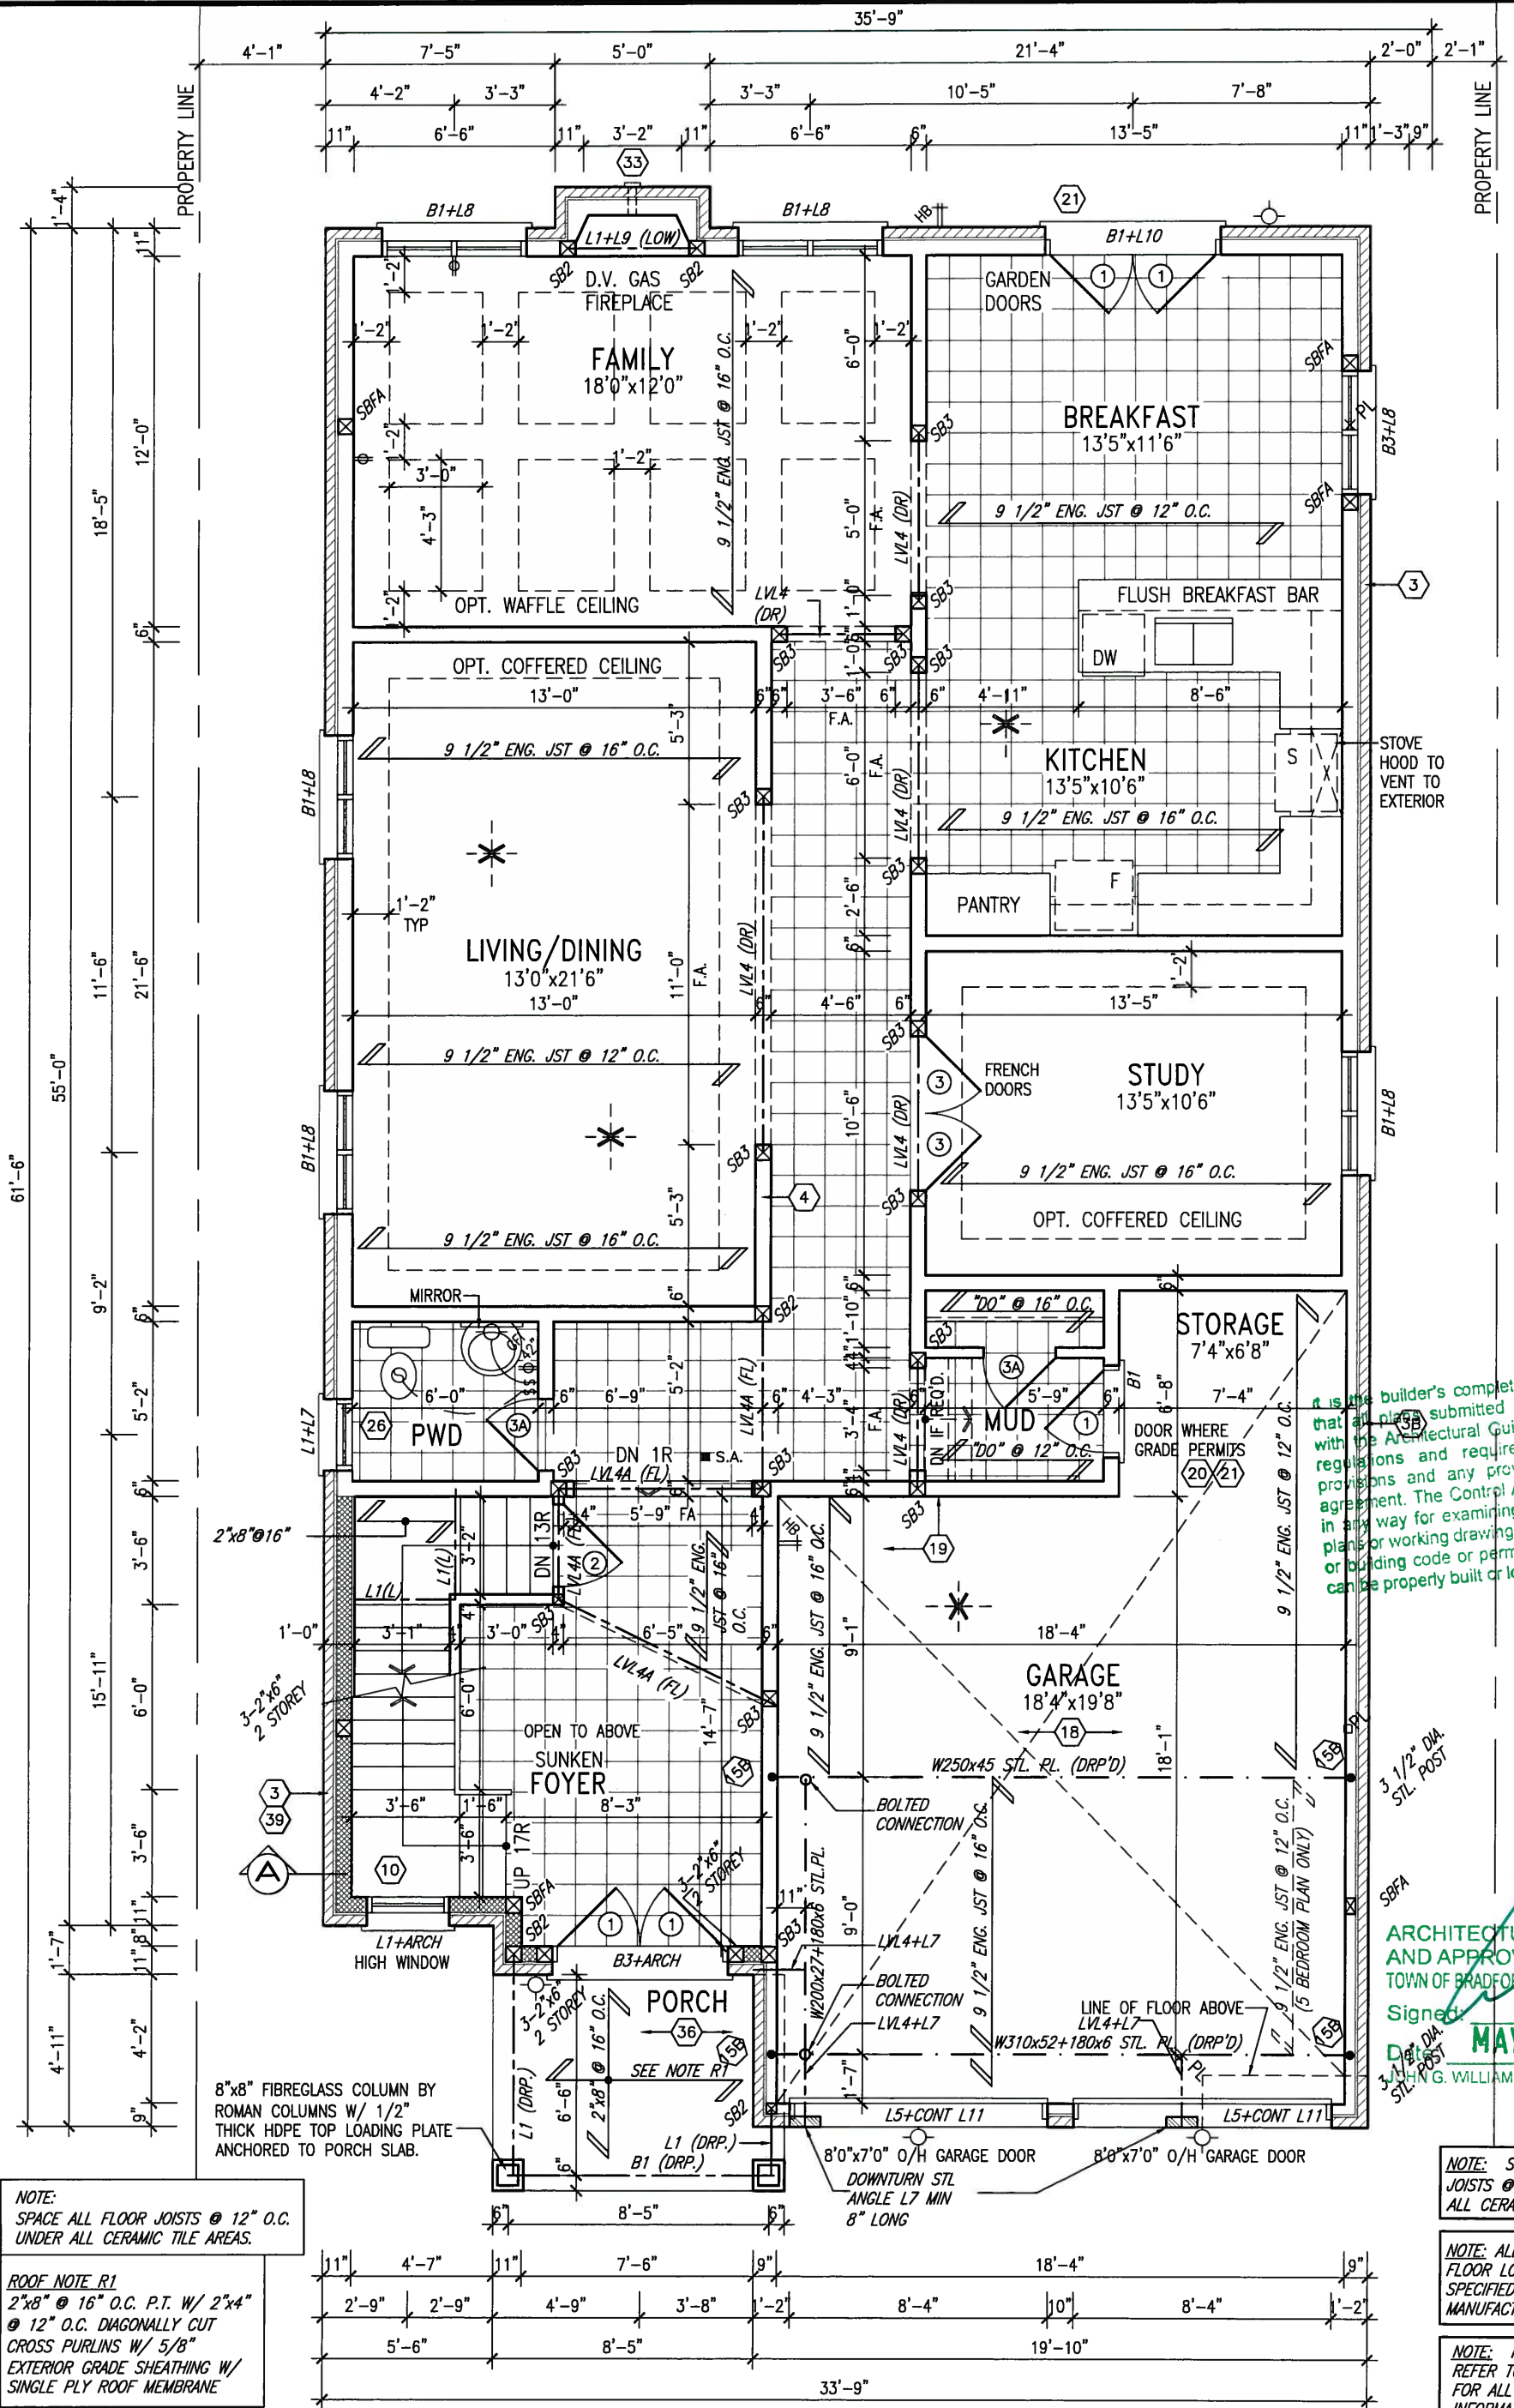

NOTE: SPACE ALL FLOOR JOISTS @ 12" O.C. UNDER ALL CERAMIC TILE AREAS.

ROOF NOTE R1
2"x8" @ 16" O.C. P.T. W/ 2"x4" @ 12" O.C. DIAGONALLY CUT CROSS PURLINS W/ 5/8" EXTERIOR GRADE SHEATHING W/ SINGLE PLY ROOF MEMBRANE

NOTE: SPACE ALL FLOOR JOISTS @ 12" O.C. UNDER ALL CERAMIC TILE AREAS.

NOTE: ALL LVL'S SUPPORTING FLOOR LOADS ARE TO BE SPECIFIED BY FLOOR TRUSS MANUFACTURER.

NOTE: FLOOR FRAMING INFO REFER TO SHOP DRAWINGS FOR ALL TRUSS-JOIST INFORMATION AND DETAILS. UNLESS OTHERWISE NOTED.

9	.	.	.
8	.	.	.
7	.	.	.
6	.	.	.
5	.	.	.
4	.	.	.
3	.	.	.
2	REVISED AS PER ENG'S COMMENTS	MAY 04-15	RC
1	ISSUED FOR CLIENT REVIEW.	SEPT.15/14	DB
no.	description	date	by

The undersigned has reviewed and takes responsibility for this design and has the qualifications and meets the requirements set out in the Ontario Building Code to be a Designer.

qualification information
Wellington Jno-Baptiste 25591
name registration information BCIN
VA3 Design Inc. 42658

Contractor must verify all dimensions on the job and report any discrepancy to the Designer before proceeding with the work. All drawings and specifications are instruments of service and the property of the Designer which must be returned at the completion of the work. Drawings are not to be scaled.



300A Wilson Avenue
Toronto ON M3H 1S8
t 416.630.2255 f 416.630.4782
va3design.com


BAYVIEW WELLINGTON

S42-6 LOT 11&12
RIDEAU 6

project name		municipality		project no.	
GREEN VALLEY ESTATES		BRADFORD		13045	
date					
SEPTEMBER 2014					
GROUND FLOOR PLAN 'A'				drawing no.	
drawn by		checked by		scale	
DARRYL BURTON		-		3/16" = 1'-0"	
				file name	
RICHARD - H:\ARCHIVE\WORKING\2013\13045.BW\units\42\13045-S42-6-lots11-12.dwg				13045-S42-6-LOTS11-12	
Tue - May 12 2015 - 9:42 AM				2	



MAY 14, 2015

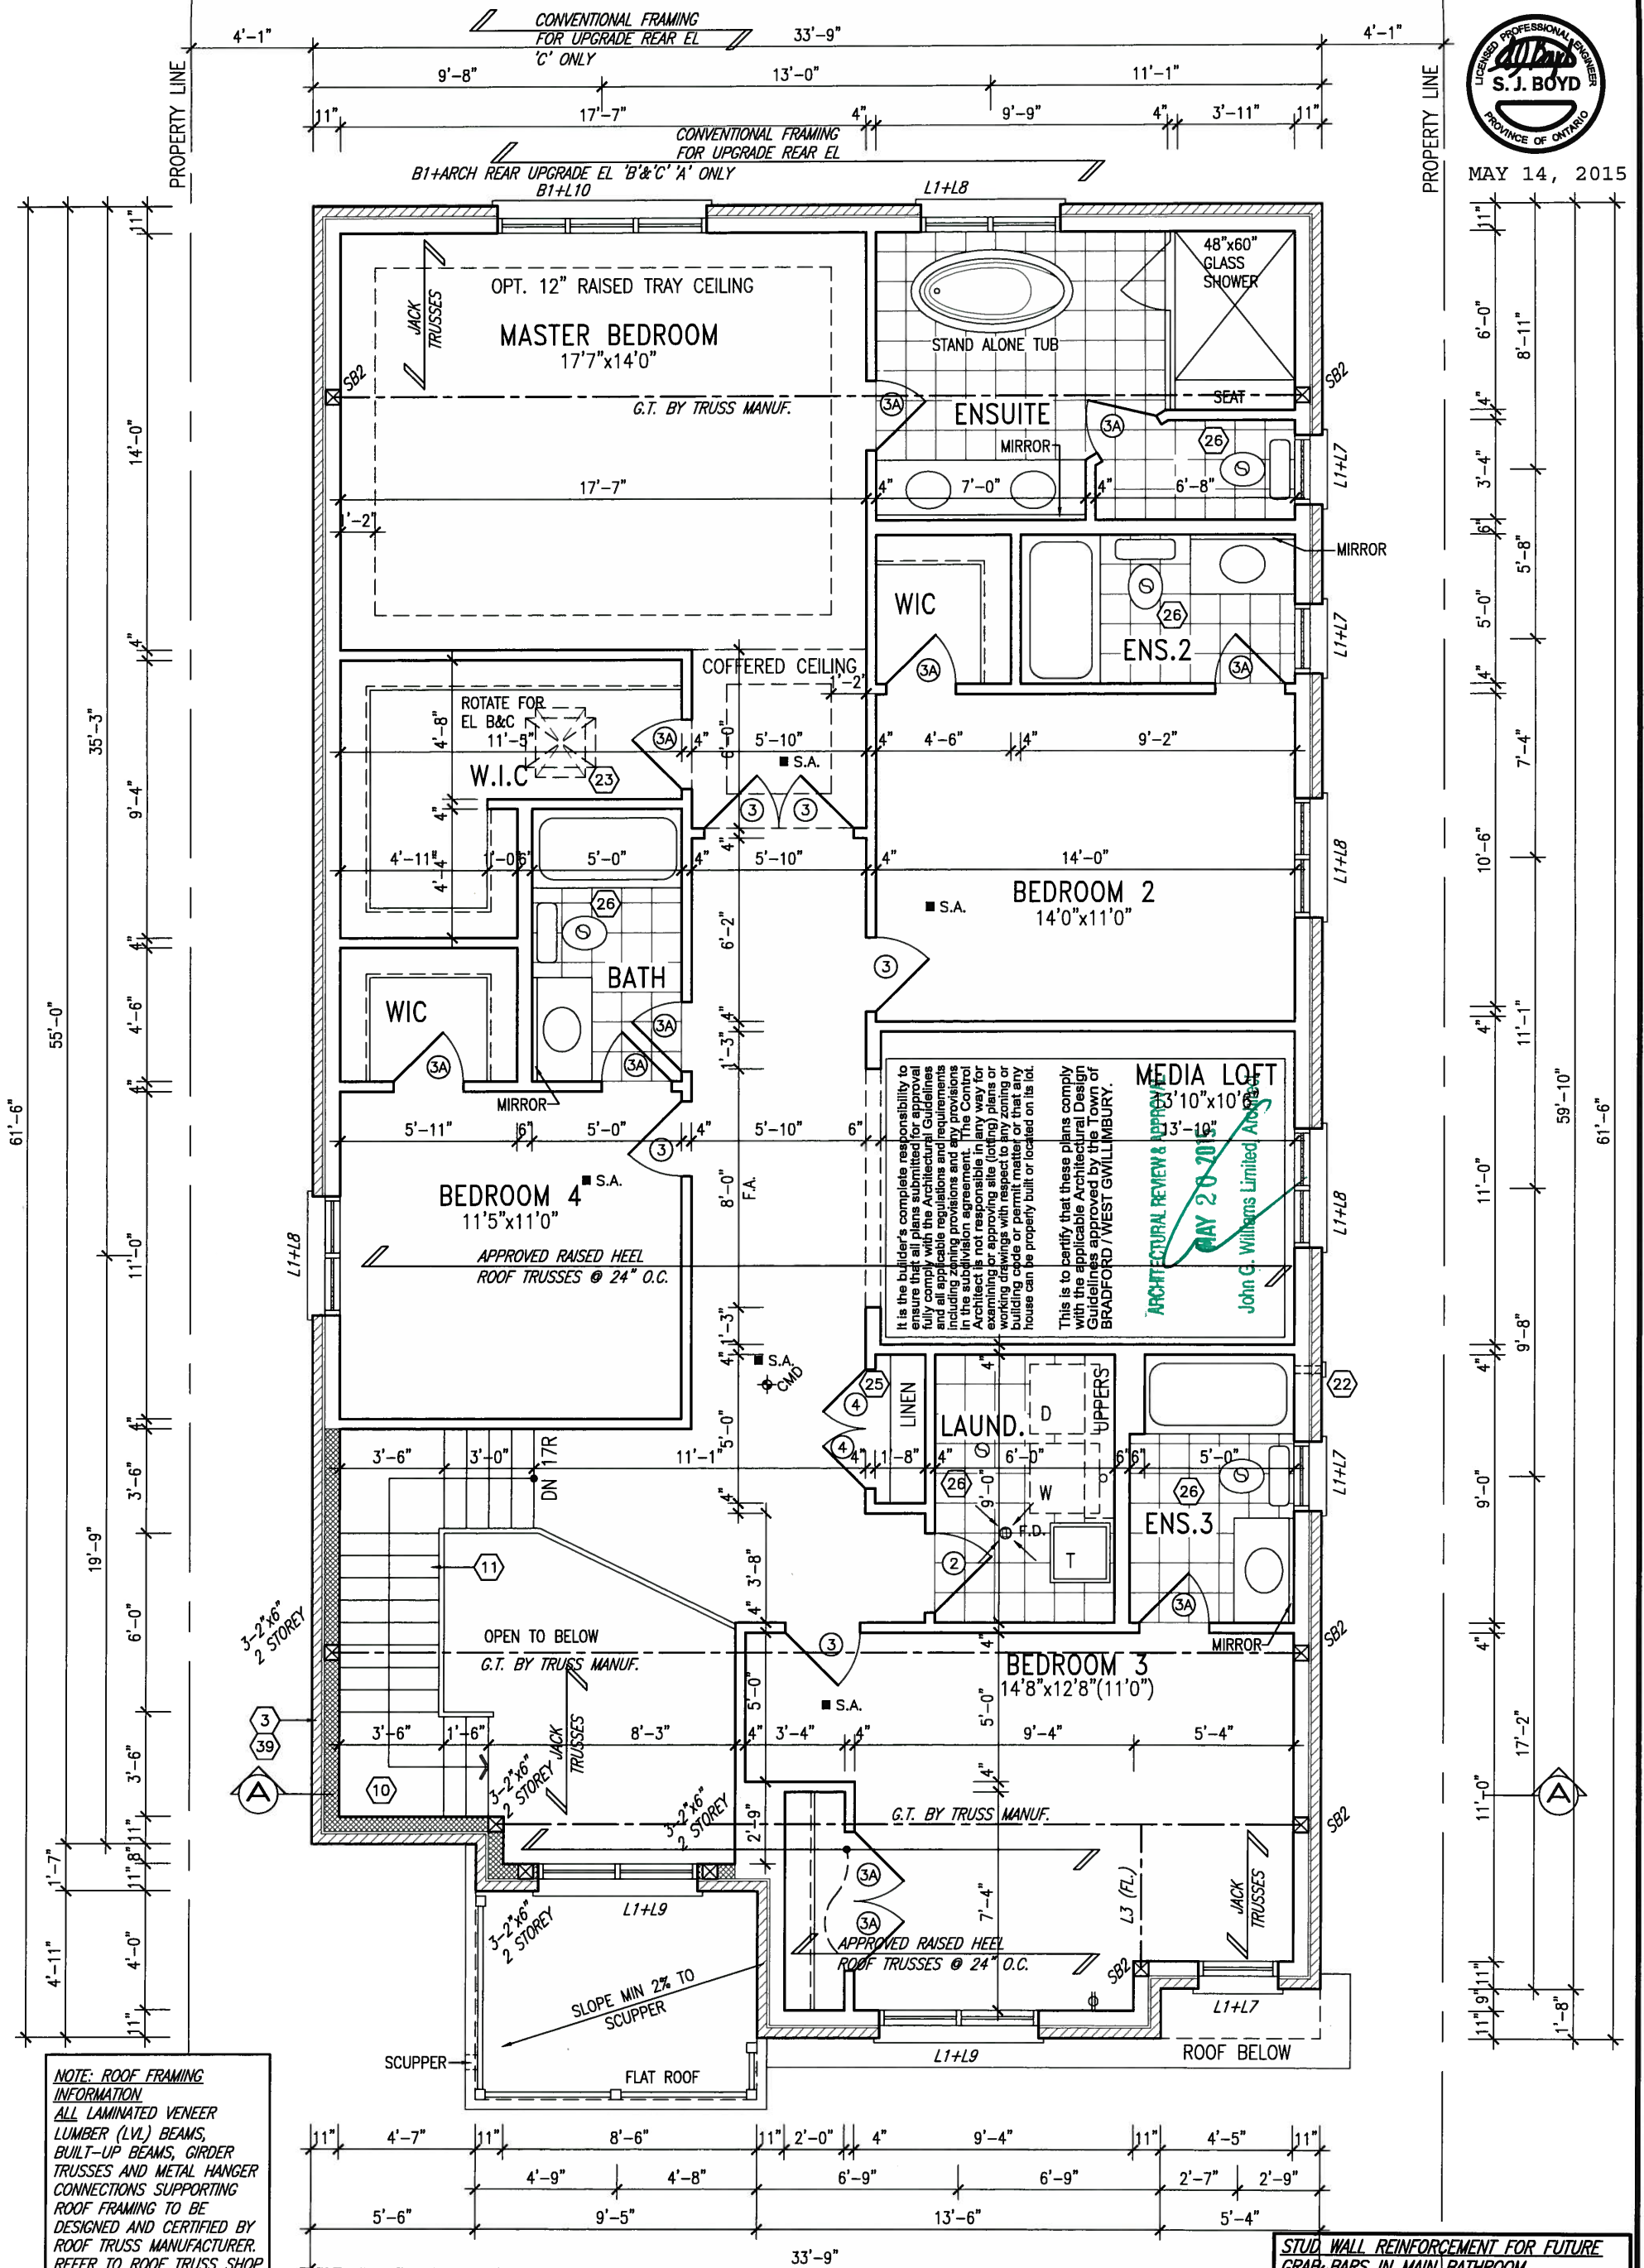

NOTE: ROOF FRAMING INFORMATION
ALL LAMINATED VENEER LUMBER (LVL) BEAMS, BUILT-UP BEAMS, GIRDER TRUSSES AND METAL HANGER CONNECTIONS SUPPORTING ROOF FRAMING TO BE DESIGNED AND CERTIFIED BY ROOF TRUSS MANUFACTURER. REFER TO ROOF TRUSS SHOP DRAWINGS FOR ALL ROOF FRAMING INFORMATION UNLESS OTHERWISE NOTED ON ARCHITECTURAL DRAWINGS.


STUD WALL REINFORCEMENT FOR FUTURE GRAB BARS IN MAIN BATHROOM
REINFORCEMENT OF STUD WALLS SHALL BE INSTALLED ADJACENT TO WATER CLOSETS AND SHOWER OR BATHTUB IN MAIN BATHROOM. REFER TO OBC. 9.5.2.3, 3.8.3.8.(1)(d) & 3.8.3.13.(1)(f) AND DETAILS PROVIDED

SECOND FLOOR PLAN 'A' 4 BEDROOM + MEDIA LOFT LOTS 11&12 ONLY

9	.	.	The undersigned has reviewed and takes responsibility for this design and has the qualifications and meets the requirements set out in the Ontario Building Code to be a Designer.	 300A Wilson Avenue Toronto ON M3H 1S8 t 416.630.2255 f 416.630.4782 va3design.com	BAYVIEW WELLINGTON	project name GREEN VALLEY ESTATES	municipality BRADFORD	project no. 13045	drawing no. 3
8	.	.	qualification information						
7	.	.	Wellington Jno-Baptiste 25591						
6	.	.	name registration information VA3 Design Inc. 42658						
5	.	.	Contractor must verify all dimensions on the job and report any discrepancy to the Designer before proceeding with the work. All drawings and specifications are instruments of service and the property of the Designer which must be returned at the completion of the work. Drawings are not to be scaled.						
4	.	.							
3	.	.							
2	REVISED AS PER ENG'S COMMENTS	MAY 04-15	RC						
1	ISSUED FOR CLIENT REVIEW.	SEPT.15/14	DB						
no.	description	date	by						



MAY 14, 2015

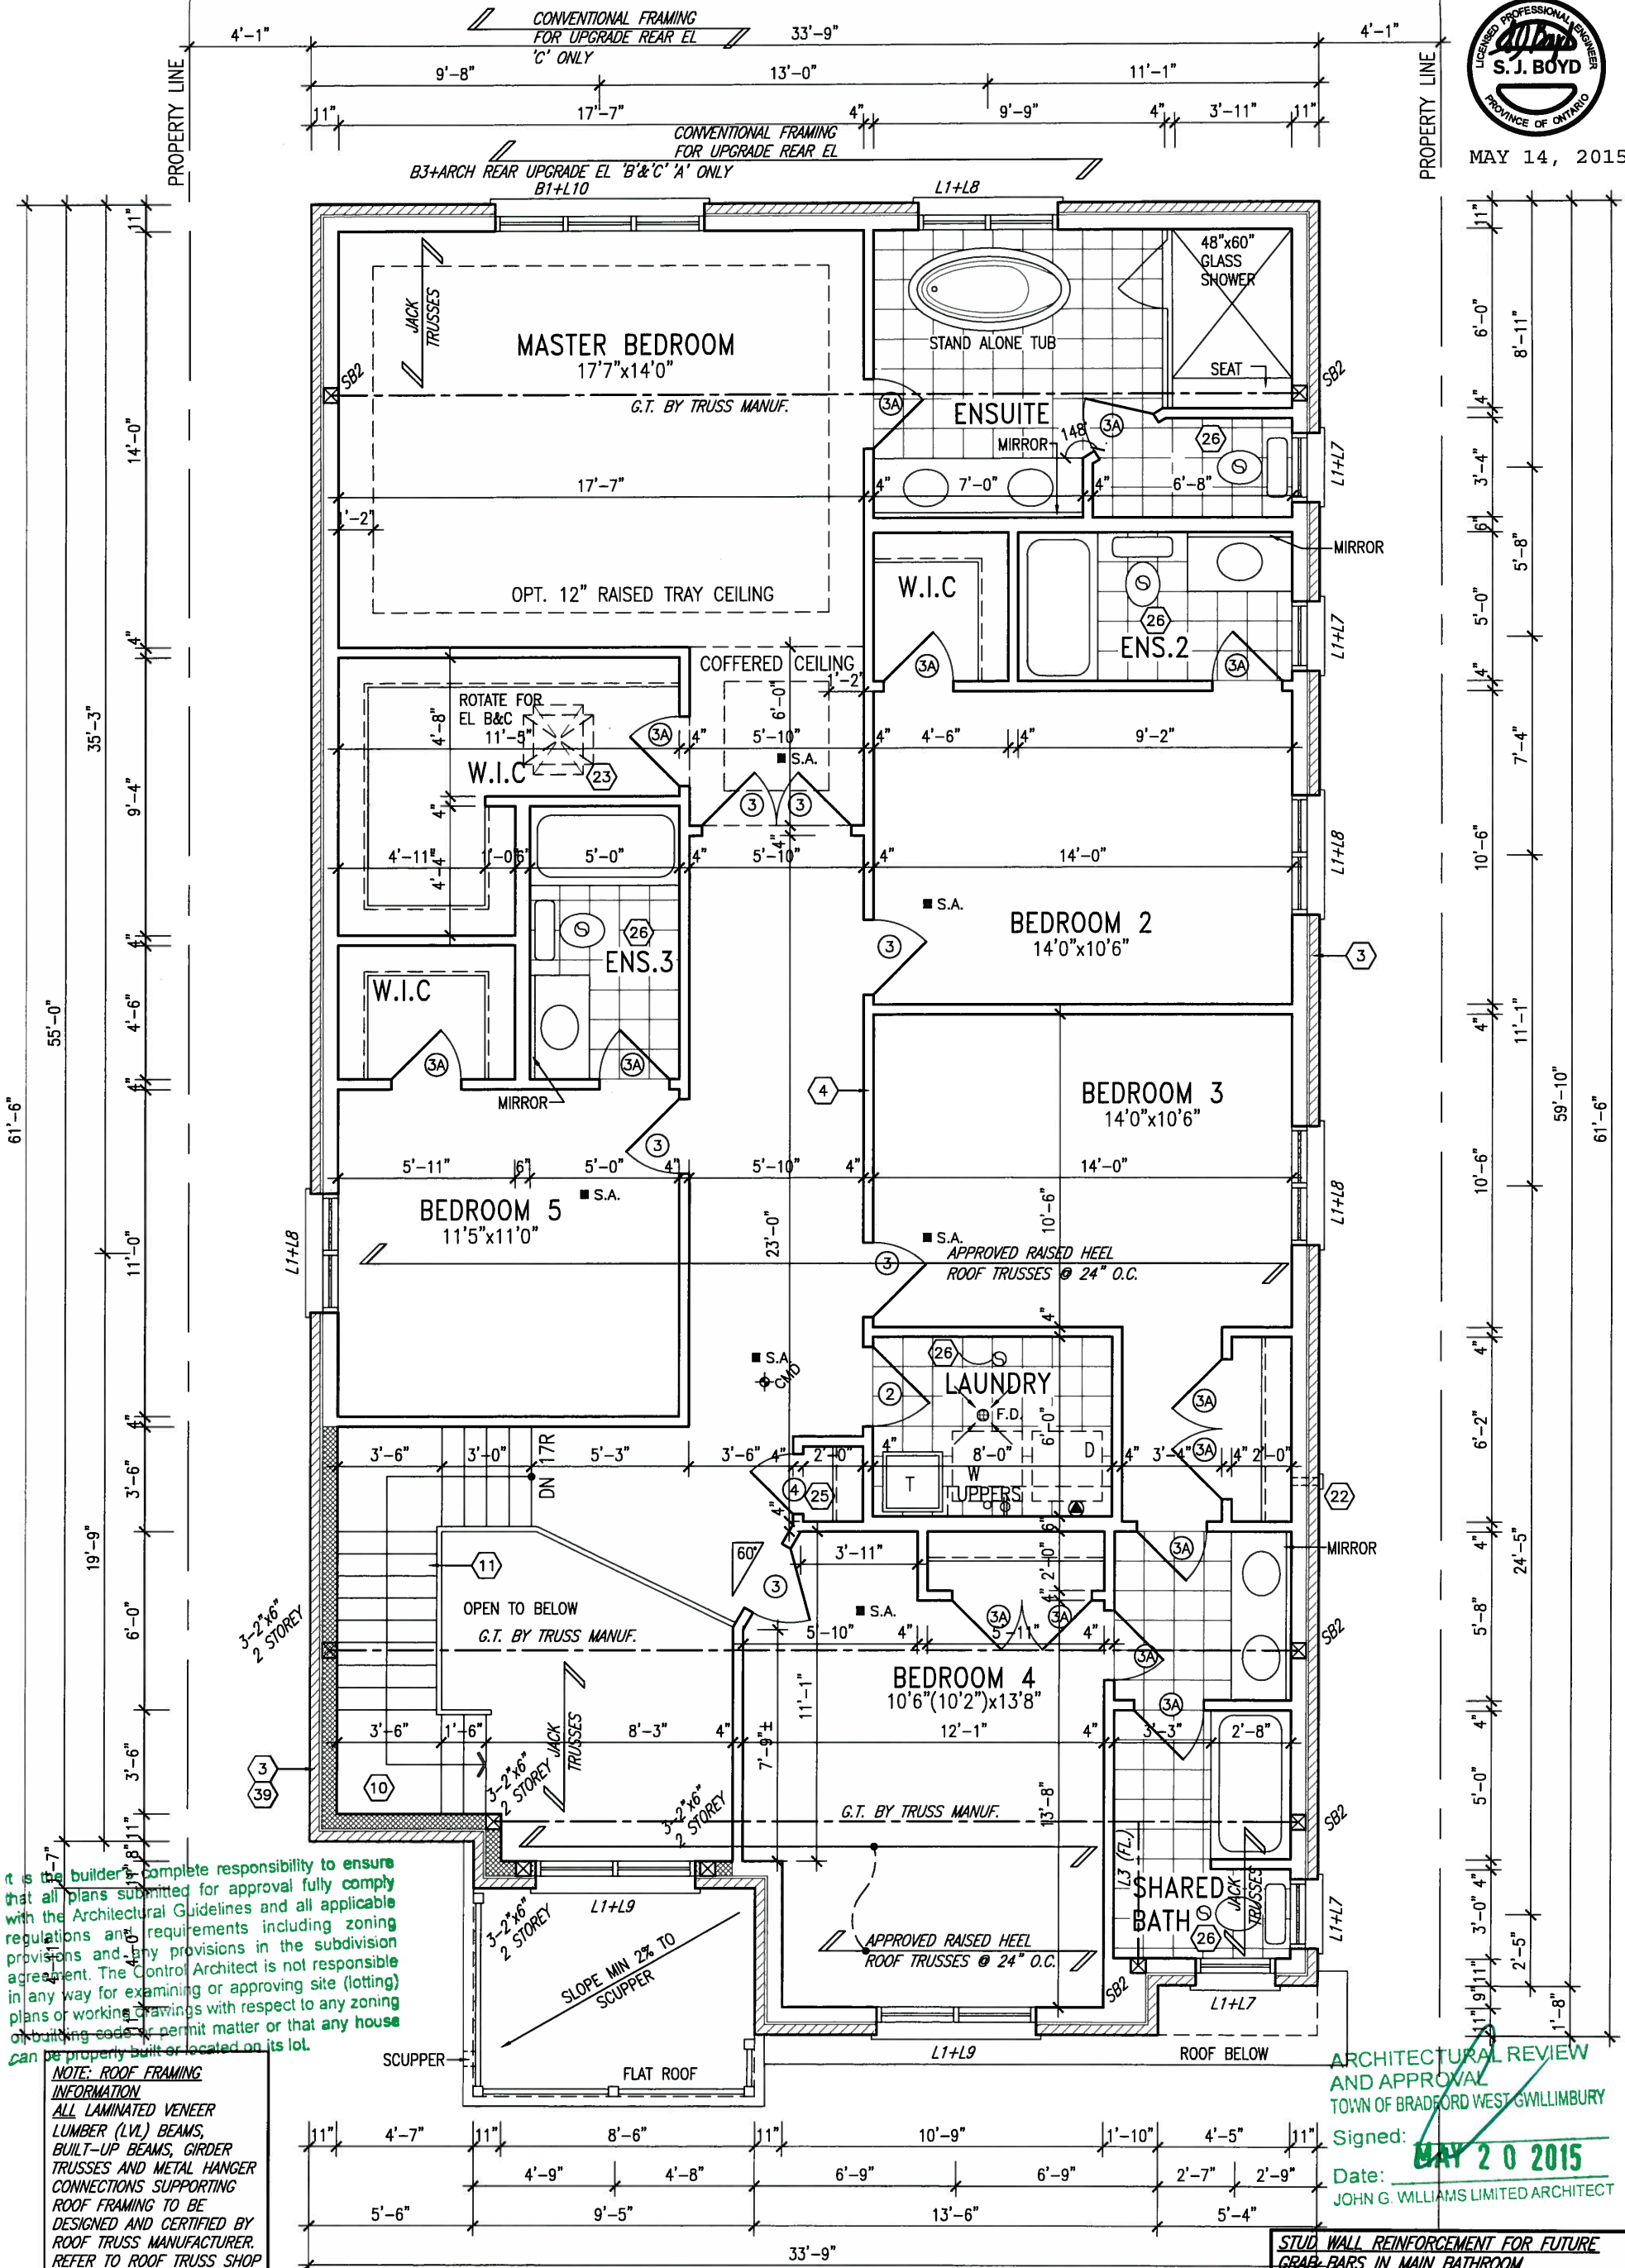

it is the builder's complete responsibility to ensure that all plans submitted for approval fully comply with the Architectural Guidelines and all applicable regulations and requirements including zoning provisions and any provisions in the subdivision agreement. The Control Architect is not responsible in any way for examining or approving site (lotting) plans or working drawings with respect to any zoning or building code or permit matter or that any house can be properly built or located on its lot.

NOTE: ROOF FRAMING INFORMATION
ALL LAMINATED VENEER LUMBER (LVL) BEAMS, BUILT-UP BEAMS, GIRDER TRUSSES AND METAL HANGER CONNECTIONS SUPPORTING ROOF FRAMING TO BE DESIGNED AND CERTIFIED BY ROOF TRUSS MANUFACTURER. REFER TO ROOF TRUSS SHOP DRAWINGS FOR ALL ROOF FRAMING INFORMATION UNLESS OTHERWISE NOTED ON ARCHITECTURAL DRAWINGS.

ARCHITECTURAL REVIEW AND APPROVAL
TOWN OF BRADFORD WEST GUILMBURY
Signed: **MAY 20 2015**
Date: **JOHN G. WILLIAMS LIMITED ARCHITECT**

STUD WALL REINFORCEMENT FOR FUTURE GRAB BARS IN MAIN BATHROOM
REINFORCEMENT OF STUD WALLS SHALL BE INSTALLED ADJACENT TO WATER CLOSETS AND SHOWER OR BATHTUB IN MAIN BATHROOM. REFER TO OBC, 9.5.2.3, 3.8.3.8.(1)(d) & 3.8.3.13.(1)(f) AND DETAILS PROVIDED

9	.	.	.	The undersigned has reviewed and takes responsibility for this design and has the qualifications and meets the requirements set out in the Ontario Building Code to be a Designer.	25591	VA3 DESIGN 300A Wilson Avenue Toronto ON M3H 1S8 t 416.630.2255 f 416.630.4782 va3design.com	BAYVIEW WELLINGTON project name GREEN VALLEY ESTATES municipality BRADFORD project no. 13045	S42-6 LOT 11&12 RIDEAU 6	drawing no. 4
8	.	.	.	Wellington Jno-Baptiste	BCN				
7	.	.	.	signature	42658				
6	.	.	.	name	VA3 Design Inc.				
5	2	REVISED AS PER ENG'S COMMENTS	MAY 04-15	RC	Contractor must verify all dimensions on the job and report any discrepancy to the Designer before proceeding with the work. All drawings and specifications are instruments of service and the property of the Designer which must be returned at the completion of the work. Drawings are not to be scaled.				
4	1	ISSUED FOR CLIENT REVIEW.	SEPT.15/14	DB					
3	no.	description	date	by					

All drawings specifications, related documents and design are the copyright property of VA3 DESIGN. Reproduction of this property in whole or in part is strictly prohibited without VA3 DESIGN's written permission.

This is to certify that these plans comply with the applicable Architectural Design Guidelines approved by the Town of BRADFORD / WEST GWILLIMBURY.


~~MAY 20 2015~~

John G. Williams Limited, Architect



NOTE: FLOOR FRAMING INFO
REFER TO SHOP DRAWINGS
FOR ALL TRUSS-JOIST
INFORMATION AND DETAILS.
UNLESS OTHERWISE NOTED.

NOTE:
REFER TO STANDARD FLOOR PLANS
FOR ADDITIONAL INFORMATION.

 


LOTS 11&12 ONLY

All drawings specifications, related documents and design are the copyright property of VA3 DESIGN. Reproduction of this property in whole or in part is strictly prohibited without VA3 DESIGN's written permission.


It is the builder's complete responsibility to ensure that all plans submitted for approval fully comply with the Architectural Guidelines and all applicable regulations and any provisions including zoning regulations and any provisions in the subdivision agreement. The Control Architect is not responsible in any way for examining or approving site (lotting) plans or working drawings with respect to any zoning or building code or permit matter or that any house can be properly built or located on its lot.

This is to certify that these plans comply with the applicable Architectural Design Guidelines approved by the Town of BRADFORD / WEST GWILLIMBURY.

ARCHITECTURAL REVIEW & APPROVAL
MAY 20 2015
John G. Williams Limited, Architect

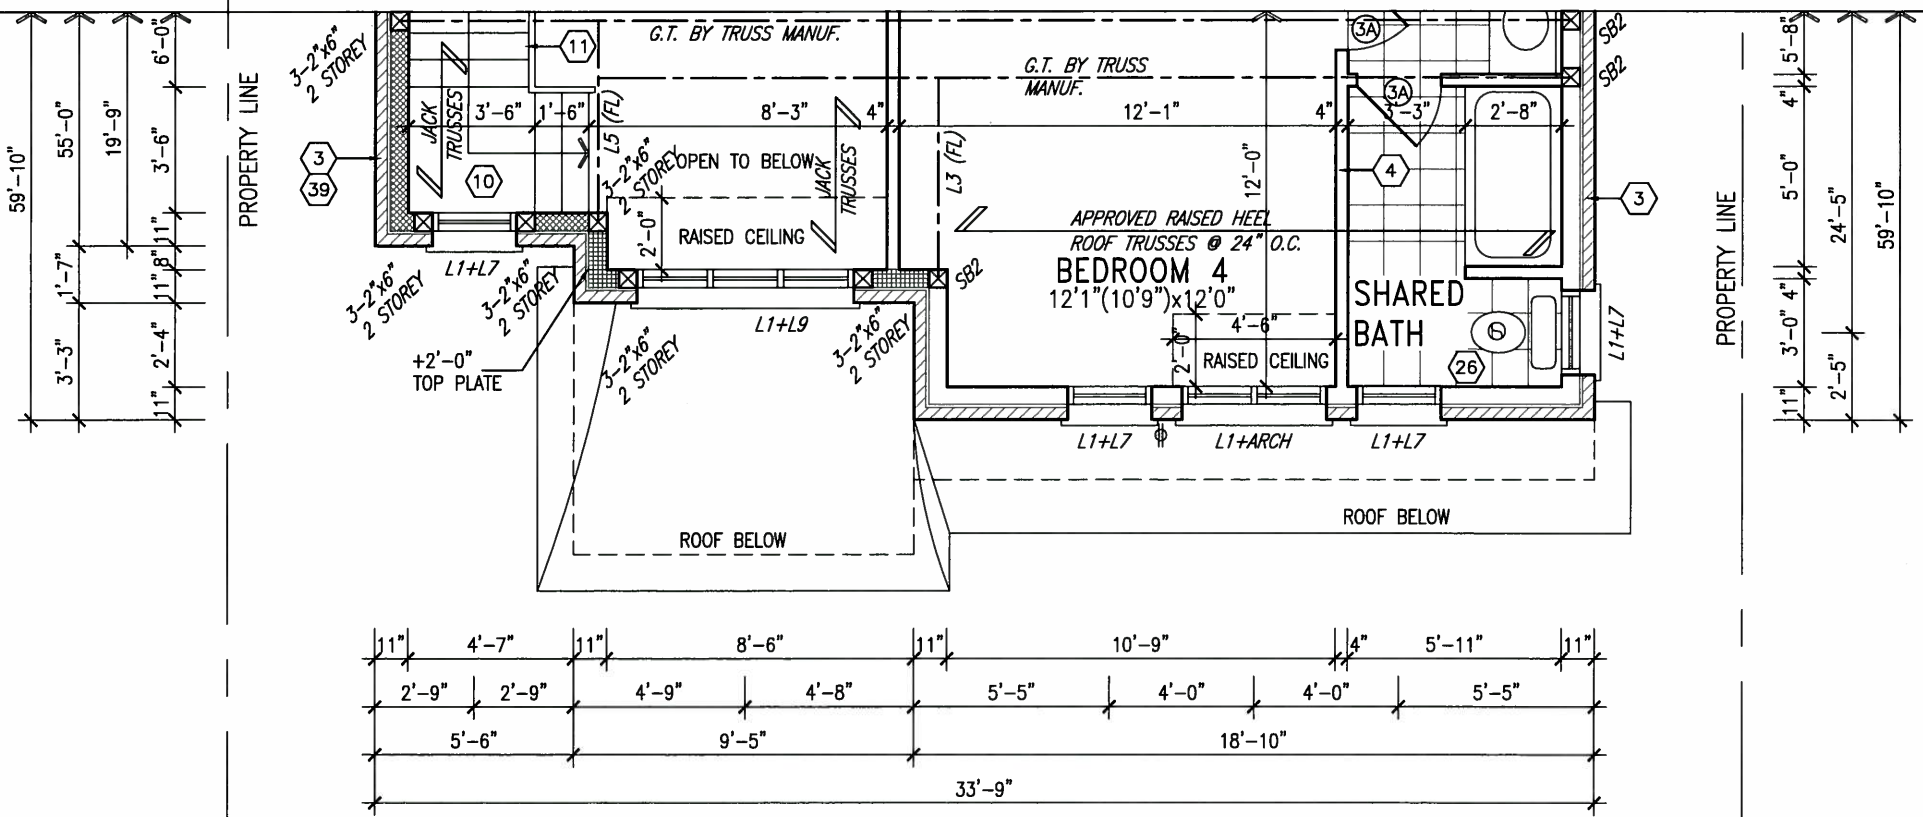

PARTIAL OPT. SECOND FLOOR PLAN 'B'
5 BEDROOM W/ FOUR BATH
LOTS 11&12 ONLY

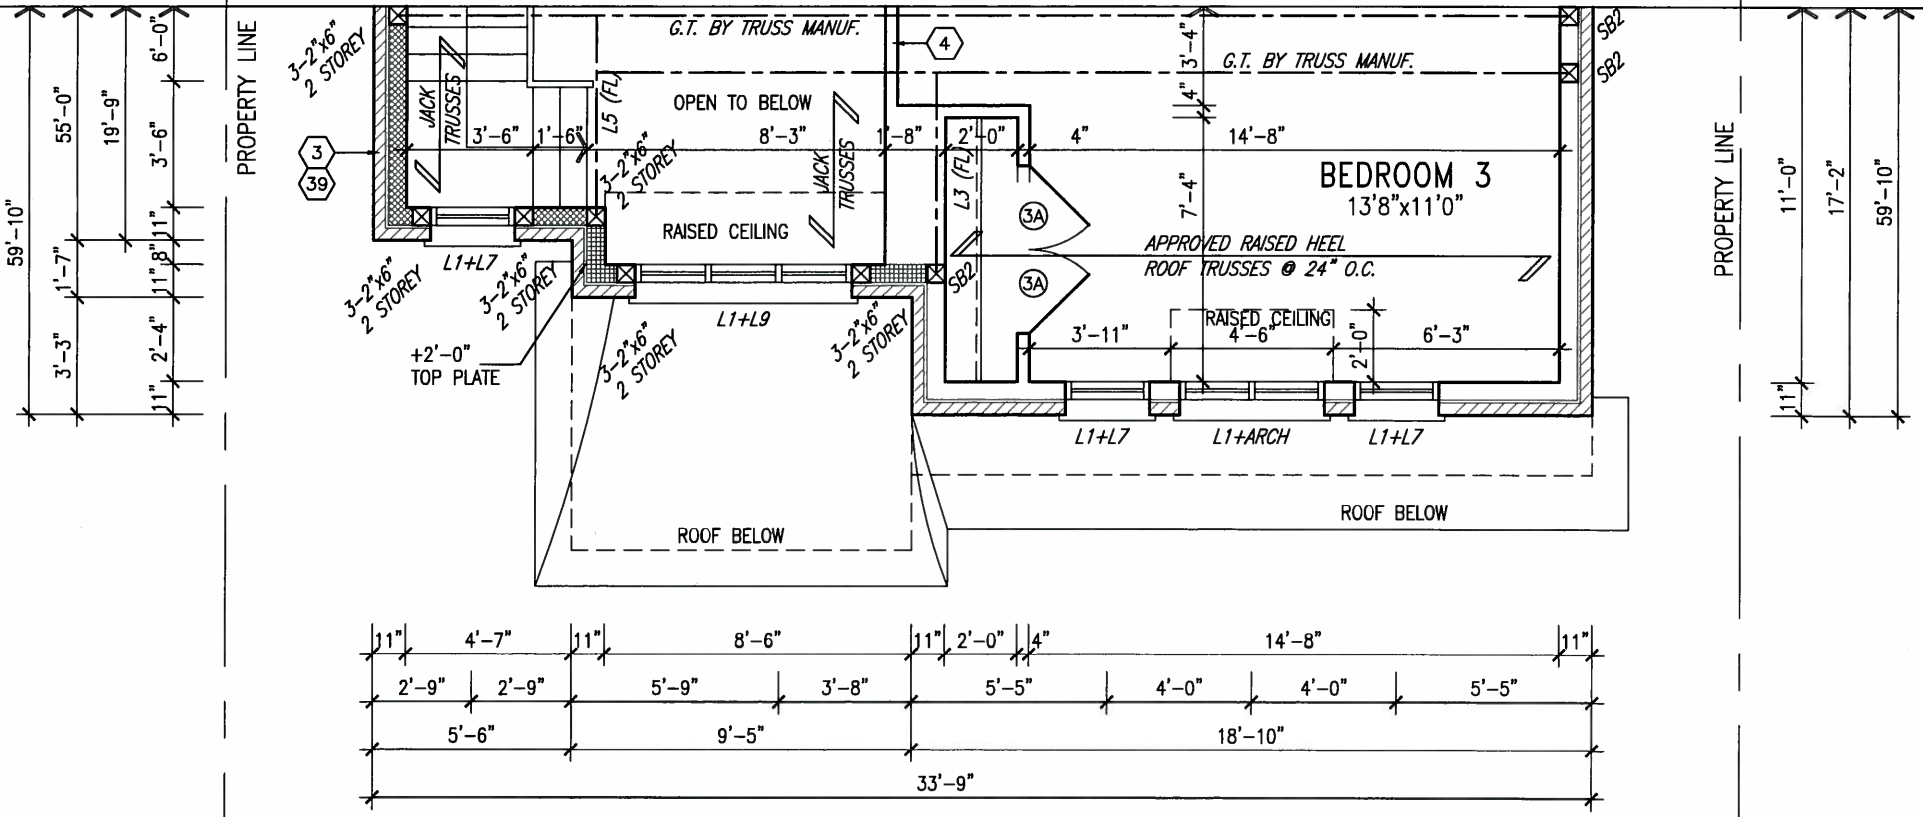

PARTIAL SECOND FLOOR PLAN 'B'
4 BEDROOM + MEDIA LOFT
LOTS 11&12 ONLY



MAY 14, 2015

LOTS 11&12 ONLY

NOTE:
REFER TO STANDARD FLOOR PLANS
FOR ADDITIONAL INFORMATION.

STUD WALL REINFORCEMENT FOR FUTURE
GRAB BARS IN MAIN BATHROOM
REINFORCEMENT OF STUD WALLS SHALL BE INSTALLED
ADJACENT TO WATER CLOSETS AND SHOWER OR
BATHTUB IN MAIN BATHROOM. REFER TO OBC. 9.5.2.3,
3.8.3.8.(1)(d) & 3.8.3.13.(1)(f) AND DETAILS PROVIDED

NOTE: ROOF FRAMING
INFORMATION
ALL LAMINATED VENEER
LUMBER (LVL) BEAMS,
BUILT-UP BEAMS, GIRDER
TRUSSES AND METAL HANGER
CONNECTIONS SUPPORTING
ROOF FRAMING TO BE
DESIGNED AND CERTIFIED BY
ROOF TRUSS MANUFACTURER.
REFER TO ROOF TRUSS SHOP
DRAWINGS FOR ALL ROOF
FRAMING INFORMATION UNLESS
OTHERWISE NOTED ON
ARCHITECTURAL DRAWINGS.

9.			The undersigned has reviewed and takes responsibility for this design and has the qualifications and meets the requirements set out in the Ontario Building Code to be a Designer.			
8.			qualification information			
7.			Wellington Jno-Baptista	25591		
6.			name	BCIN		
5.			registration information			
4.			VA3 Design Inc.	42658		
3.						
2.	REVISED AS PER ENG'S COMMENTS	MAY 04-15	RC	Contractor must verify all dimensions on the job and report any discrepancy to the Designer before proceeding with the work. All drawings and specifications are instruments of service and the property of the Designer which must be returned at the completion of the work. Drawings are not to be scaled.		
1.	ISSUED FOR CLIENT REVIEW.	SEPT.15/14	DB			
no.	description	date	by			

VA3 DESIGN		BAYVIEW WELLINGTON		S42-6 LOT 11&12 RIDEAU 6	
300A Wilson Avenue Toronto ON M3H 1S8 t 416.630.2255 f 416.630.4782 va3design.com		project name GREEN VALLEY ESTATES		municipality BRADFORD	
		date SEPTEMBER 2014		project no. 13045	
		drawn by DARRYL BURTON		drawing no. 6	
		checked by 3/16" = 1'-0"		file name 13045-S42-6-LOTS11-12	
		scale		RICHARD - H:\ARCHIVE\WORKING\2013\13045.BW\units\42\13045-S42-6-lots11-12.dwg - Tue - May 12 2015 - 9:42 AM	

This is to certify that these plans comply with the applicable Architectural Design Guidelines approved by the Town of BRADFORD / WEST GWILLIMBURY.

MAY 20 2015

John G. Williams Limited, Architect



UP 13R

LVL4A (FL)

LVL4 (FL)

LOW HEADROOM

9 1/2" ENG. JST @ 12" O.C. (-1R)

CHECK FOUNDATION WALL FOR SUNKEN FOYER

4" DIA. VENT SLEEVE W/ INSECT SCREEN

13

HEIGHT INSUL. FOR COLD CELLAR

COLD CELLAR

1-2" 5'-10"

15R

UNEXCAVATED (REMOVE TOP SOIL ONLY)

MIN. SOIL BEARING CAPACITY OF 150KPa

CHECK FOUNDATION WALL FOR O.H. GARAGE DOOR

CHECK FOUNDATION WALL FOR O.H. GARAGE DOOR

3 1/2" DIA. STL. POST ABOVE

3 1/2" DIA. STL. POST ABOVE

3 1/2" DIA. STL. POST ABOVE

8"

4'-10"

1'-2"

7'-1"

1'-2"

18'-2"

8"

5'-6"

9'-5"

2"

8'-4"

10"


18'-10"

8'-4"

1'-2"

33'-9"

PARTIAL BASEMENT PLAN 'C'
LOTS 11&12 ONLY

 

LOTS 11&12 ONLY

MIN. SOIL BEARING
CAPACITY OF 150KPa

NOTE:
REFER TO STANDARD FLOOR PLANS
FOR ADDITIONAL INFORMATION

NOTE: SPACE ALL FLOOR JOISTS @ 12" O.C. UNDER ALL CERAMIC TILE AREAS.

NOTE: ALL LVL'S SUPPORTING FLOOR LOADS ARE TO BE SPECIFIED BY FLOOR TRUSS MANUFACTURER.

NOTE: FLOOR FRAMING INFO
REFER TO SHOP DRAWINGS
FOR ALL TRUSS-JOIST
INFORMATION AND DETAILS.
UNLESS OTHERWISE NOTED

VA3
DESIGN
300A Wilson Avenue
Toronto ON M3H 1S8
416.630.2255 f 416.630.4782
va3design.com

BAYVIEW WELLINGTON


S42-6 LOT 11&12
RIDEAU 6

project name	municipality	project no.
GREEN VALLEY ESTATES	BRADFORD	13045
date SEPTEMBER 2014		drawing no.
title PARTIAL BASEMENT & GROUND FLOOR PLAN 'C'		7
drawn by DARRYL BURTON	checked by -	scale 3/16" = 1'-0"
file name 13045-S42-6-LOTS11-12		
RICHARD - H:\ARCHIVE\WORKING\13\13045.BW\units\42\13045-S42-6-lots11-12.dwg - Tue - Nov 12 2015 - 9:42 AM		


It is the builder's complete responsibility to ensure that all plans submitted for approval fully comply with the Architectural Guidelines and all applicable regulations and requirements including zoning provisions and any provisions in the subdivision agreement. The Control Architect is not responsible in any way for examining or approving site (lotting) plans or building drawings with respect to any zoning or building code or permit matter or that any house can be properly built or located on its lot.

This is to certify that these plans comply with the applicable Architectural Design Guidelines approved by the Town of BRADFORD / WEST GWILLIMBURY.

ARCHITECTURAL REVIEW & APPROVAL
MAY 20 2015
John G. Williams Limited, Architect

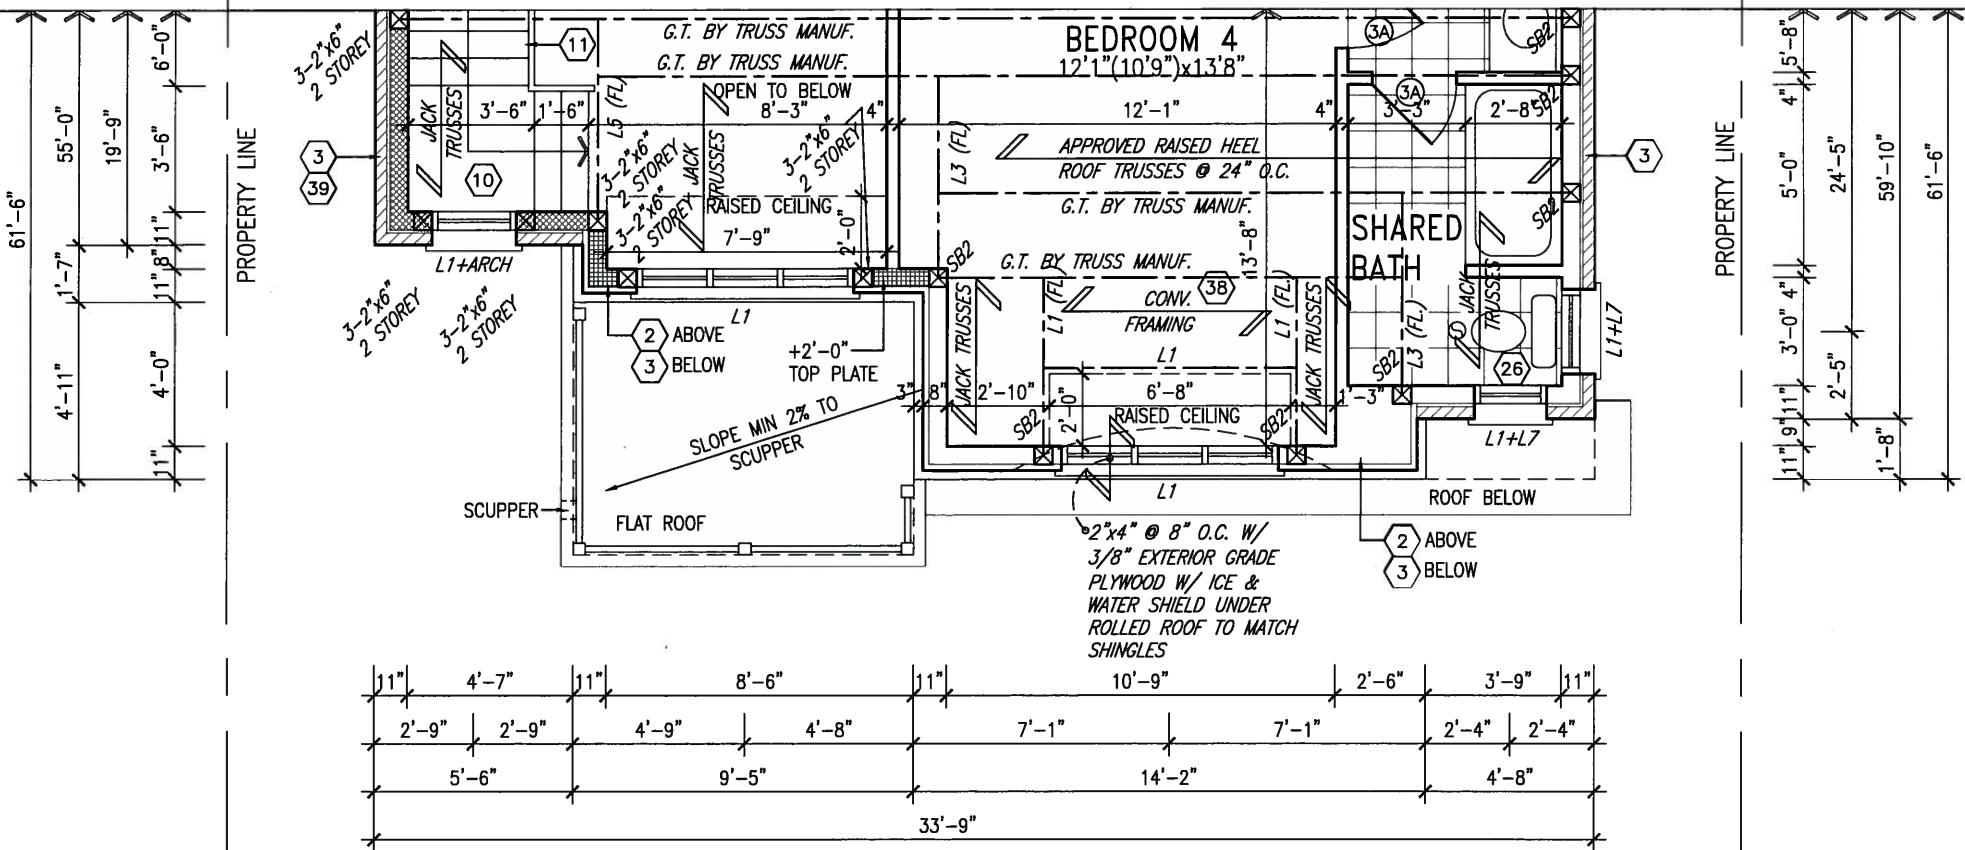

PARTIAL OPT. SECOND FLOOR PLAN 'C'
5 BEDROOM W/ FOUR BATH
LOTS 11&12 ONLY

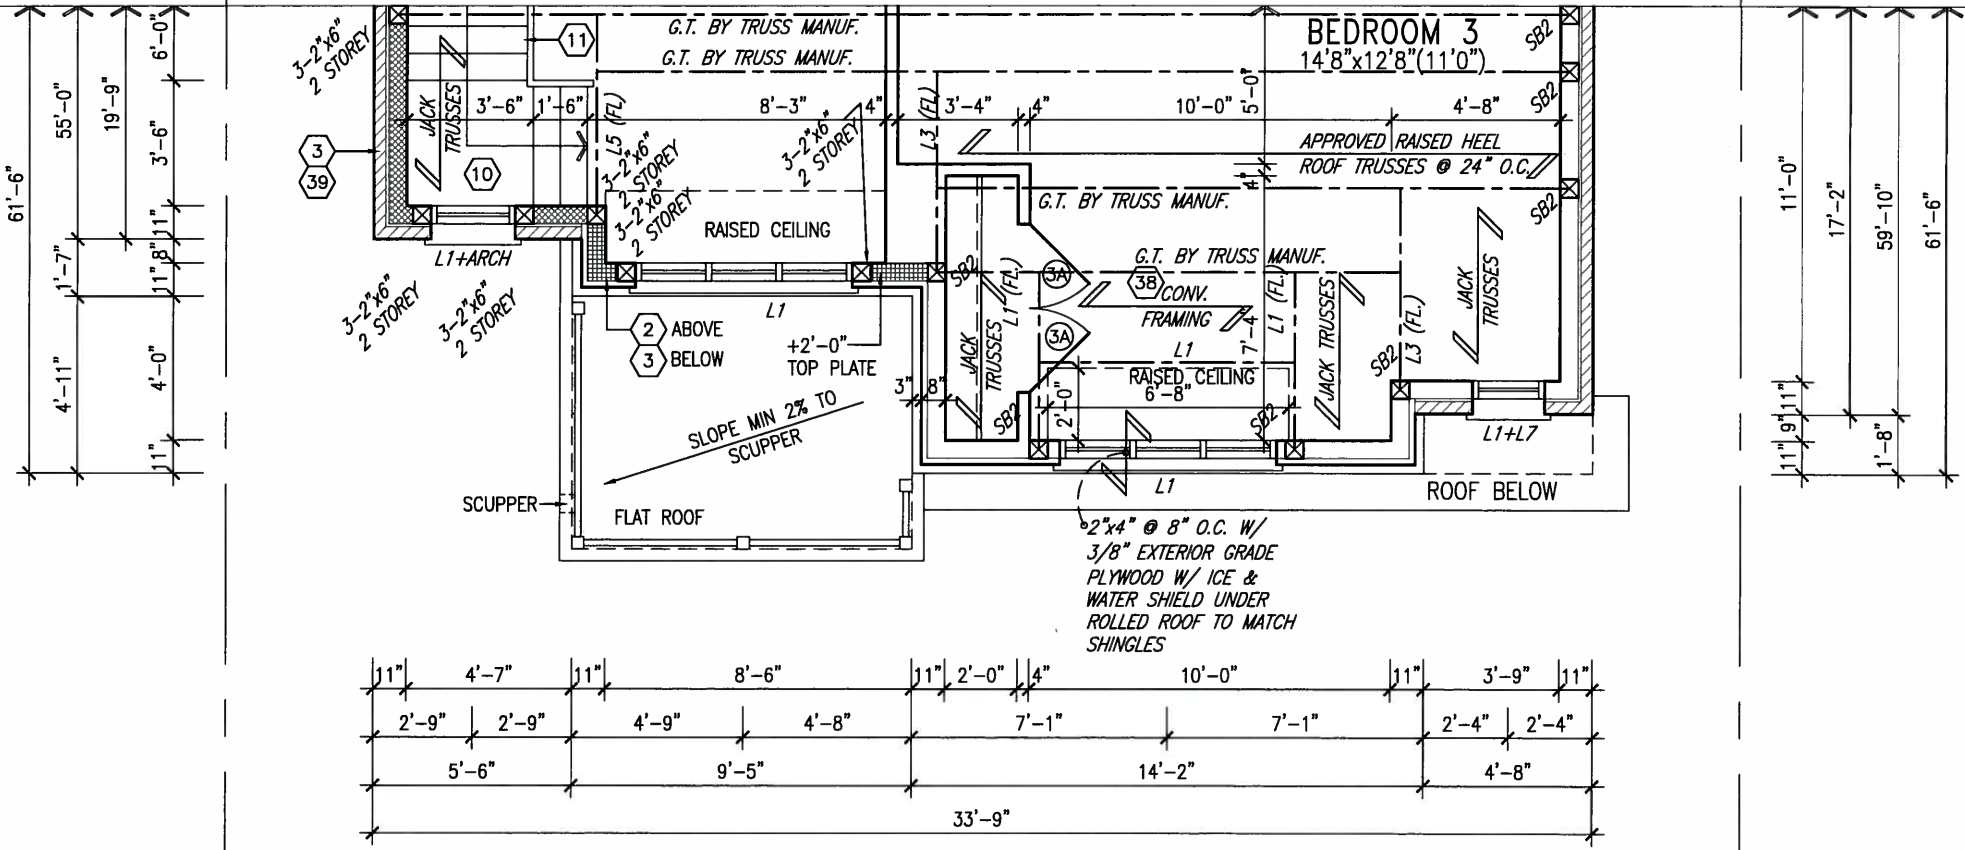

PARTIAL SECOND FLOOR PLAN 'C'
4 BEDROOM + MEDIA LOFT
LOTS 11&12 ONLY




MAY 14, 2015


LOTS 11&12 ONLY

9				The undersigned has reviewed and takes responsibility for this design and has the qualifications and meets the requirements set out in the Ontario Building Code to be a Designer.	
8				qualification information	
7				Wellington Jno-Baptiste	25591
6				name	BCIN
5				registration information	
4				VA3 Design Inc.	42658
3					
2	REVISED AS PER ENG'S COMMENTS	MAY 04-15	RC	Contractor must verify all dimensions on the job and report any discrepancy to the Designer before proceeding with the work. All drawings and specifications are instruments of service and the property of the Designer which must be returned at the completion of the work. Drawings are not to be scaled.	
1	ISSUED FOR CLIENT REVIEW.	SEPT.15/14	DB		
no.	description	date	by		


VA3 DESIGN		BAYVIEW WELLINGTON		S42-6 LOT 11&12	
300A Wilson Avenue Toronto ON M3H 1S8 t 416.630.2255 f 416.630.4782 va3design.com		GREEN VALLEY ESTATES		RIDEAU 6	
		project name		project no.	
		BRADFORD		13045	
		date		drawing no.	
		SEPTEMBER 2014		8	
		drawn by		file name	
		DARRYL BURTON		13045-S42-6-LOTS11-12	
		checked by		scale	
		-		3/16" = 1'-0"	
		RICHARD - H:\ARCHIVE\WORKING\2013\13045.BW\units\42\13045-S42-6-lots11-12.dwg - Tue - May 12 2015 - 9:42 AM			

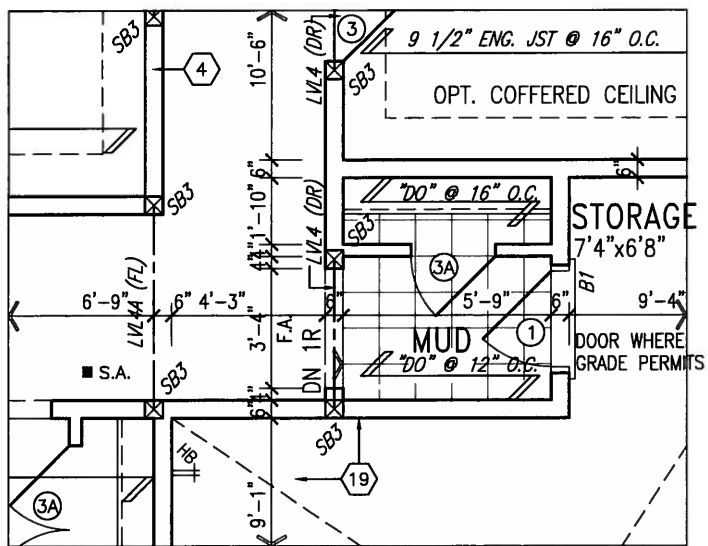


PARTIAL GROUND FLOOR PLAN
SUNKEN MUDROOM
(-1R CONDITION)

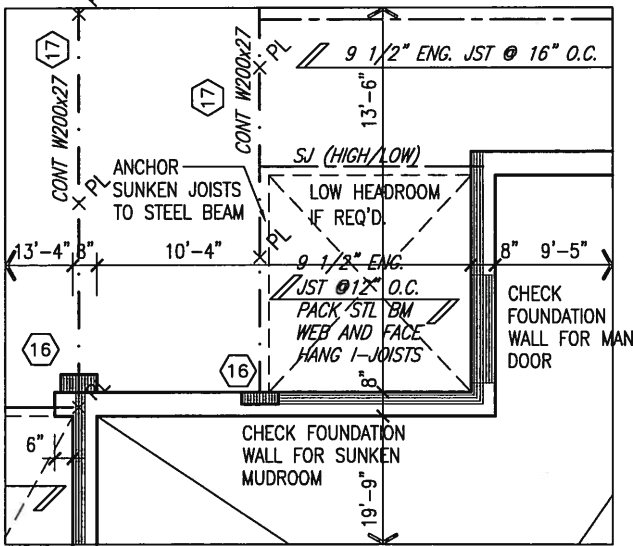

PARTIAL BASEMENT PLAN
SUNKEN MUDROOM
(-1R CONDITION)

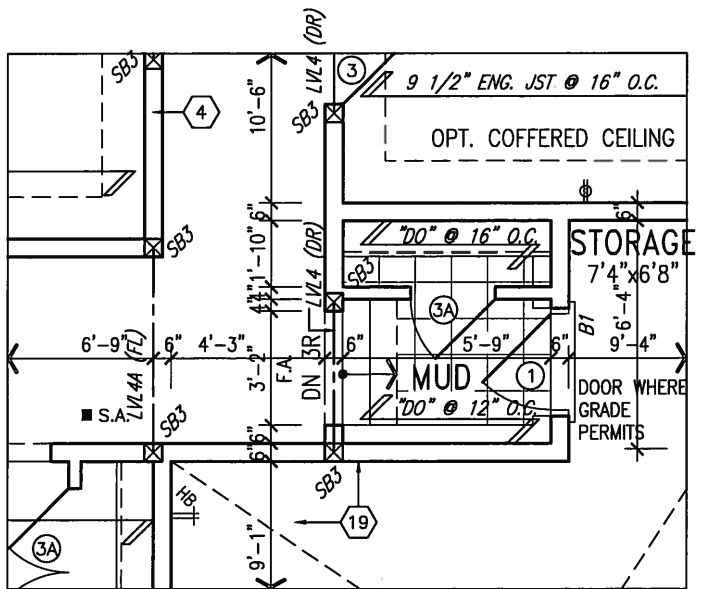

PARTIAL GROUND FLOOR PLAN
SUNKEN MUDROOM
(-2R TO -3R CONDITION)

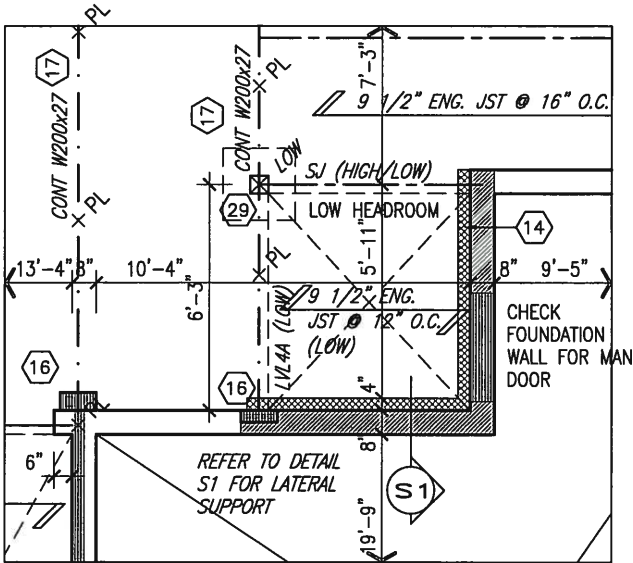

PARTIAL BASEMENT PLAN
SUNKEN MUDROOM
(-2R TO -3R CONDITION)

AREA CALCULATIONS	ELEV. A	ELEV. B	ELEV. C
GROUND FLOOR AREA	1551 SF	1551 SF	1551 SF
SECOND FLOOR AREA	1985 SF	1962 SF	1986 SF
SUBTOTAL	3536 SF	3513 SF	3537 SF
DEDUCT ALL OPEN AREAS	84 SF	84 SF	84 SF
FINISHED BSMT AREA	00 SF	00 SF	00 SF
TOTAL NET AREA	3452 SF (320.70 m2)	3429 SF (318.56 m2)	3453 SF (320.79m2)
COVERAGE W/OUT PORCH	2005 SF (186.28 m2)	2005 SF (186.28 m2)	2005 SF (186.28 m2)
COVERAGE W/ PORCH	2066 SF (191.94 m2)	2066 SF (191.94 m2)	2066 SF (191.94 m2)

It is the builder's complete responsibility to ensure that all plans submitted for approval fully comply with the Architectural Guidelines and all applicable regulations and requirements including zoning provisions and any provisions in the subdivision agreement. The Control Architect is not responsible in any way for examining or approving site (lotting) plans or working drawings with respect to any zoning or building code or permit matter or that any house can be properly built or located on its lot.

This is to certify that these plans comply with the applicable Architectural Design Guidelines approved by the Town of BRADFORD / WEST GWILLIMBURY.

ARCHITECTURAL REVIEW & APPROVAL

MAY 20 2015

John G. Williams Limited, Architect

NOTE: SPACE ALL FLOOR JOISTS @ 12" O.C. UNDER ALL CERAMIC TILE AREAS.

NOTE: ALL LVL'S SUPPORTING FLOOR LOADS ARE TO BE SPECIFIED BY FLOOR TRUSS MANUFACTURER.

NOTE: FLOOR FRAMING INFO REFER TO SHOP DRAWINGS FOR ALL TRUSS-JOIST INFORMATION AND DETAILS. UNLESS OTHERWISE NOTED.

NOTE:
SPACE ALL FLOOR JOISTS @ 12" O.C. UNDER ALL CERAMIC TILE AREAS.

NOTE R1:
ONE PLY RUBBER MEMBRANE ADHERED TO EXT. TYPE 5/8" T&G PLYWOOD SHEATHING ON 2"x4" PURLINS LAID PERP. TO JOISTS SLOPED TO DRAIN, ON 2"x8" SPR. FLR. JOISTS @ 16" O.C. W/ PREFIN. ALUM. SOFFIT ON U/S

NOTE:
REFER TO STANDARD FLOOR PLANS FOR ADDITIONAL INFORMATION.



MAY 14, 2015

LOTS 11&12 ONLY

9	.	.	.	The undersigned has reviewed and takes responsibility for this design and has the qualifications and meets the requirements set out in the Ontario Building Code to be a Designer.
8	.	.	.	qualification information
7	.	.	.	Wellington Jno-Baptista 25591
6	.	.	.	name registration information
5	.	.	.	VA3 Design Inc. 42658
4	.	.	.	signature
3	.	.	.	BCN
2	REVISED AS PER ENG'S COMMENTS	MAY 04-15	RC	Contractor must verify all dimensions on the job and report any discrepancy to the Designer before proceeding with the work. All drawings and specifications are instruments of service and the property of the Designer which must be returned at the completion of the work. Drawings are not to be scaled.
1	ISSUED FOR CLIENT REVIEW.	SEPT.15/14	DB	
no.	description	date	by	

VA3 DESIGN
300A Wilson Avenue
Toronto ON M3H 1S8
t 416.630.2255 f 416.630.4782
va3design.com

BAYVIEW WELLINGTON

S42-6 LOT 11&12
RIDEAU 6

project name	GREEN VALLEY ESTATES	municipality	BRADFORD	project no.	13045
date	SEPTEMBER 2014	checked by	DARRYL BURTON	scale	3/16" = 1'-0"
file name	13045-S42-6-LOTS11-12	drawing no.	9		

UNINSULATED OPENINGS (PER OBC. SB-12,2.1.1.(7))			
42-5 ELEVATION A	ENERGY EFFICIENCY – OBC SB12		
ELEVATION	WALL AREA S.F.	OPENING S.F.	PERCENTAGE
FRONT	675.00 S.F.	94.01 S.F.	13.93 %
LEFT SIDE	1175.51 S.F.	79.00 S.F.	6.72 %
RIGHT SIDE	1175.51 S.F.	111.56 S.F.	9.49 %
REAR	675.00 S.F.	153.72 S.F.	22.77 %
TOTAL SQ. FT.	3701.02 S.F.	438.29 S.F.	11.84 %
TOTAL SQ. M.	343.83 S.M.	40.72 S.M.	11.84 %

UNINSULATED OPENINGS (PER OBC. SB-12,2.1.1.(7))			
42-5 ELEVATION A WOB	ENERGY EFFICIENCY – OBC SB12		
ELEVATION	WALL AREA S.F.	OPENING S.F.	PERCENTAGE
FRONT	675.00 S.F.	94.01 S.F.	13.93 %
LEFT SIDE	1175.51 S.F.	79.00 S.F.	6.72 %
RIGHT SIDE	1175.51 S.F.	111.56 S.F.	9.49 %
REAR	908.44 S.F.	188.06 S.F.	20.70 %
TOTAL SQ. FT.	3934.46 S.F.	472.63 S.F.	12.01 %
TOTAL SQ. M.	365.52 S.M.	43.91 S.M.	12.01 %

UNINSULATED OPENINGS (PER OBC. SB-12,2.1.1.(7))			
42-5 ELEVATION B	ENERGY EFFICIENCY – OBC SB12		
ELEVATION	WALL AREA S.F.	OPENING S.F.	PERCENTAGE
FRONT	704.83 S.F.	115.85 S.F.	16.44 %
LEFT SIDE	1160.65 S.F.	79.00 S.F.	6.81 %
RIGHT SIDE	1160.65 S.F.	111.56 S.F.	9.61 %
REAR	675.00 S.F.	153.72 S.F.	22.77 %
TOTAL SQ. FT.	3701.13 S.F.	460.13 S.F.	12.43 %
TOTAL SQ. M.	343.84 S.M.	42.75 S.M.	12.43 %

UNINSULATED OPENINGS (PER OBC. SB-12,2.1.1.(7))			
42-5 ELEVATION B WOB	ENERGY EFFICIENCY – OBC SB12		
ELEVATION	WALL AREA S.F.	OPENING S.F.	PERCENTAGE
FRONT	704.83 S.F.	115.85 S.F.	16.44 %
LEFT SIDE	1160.65 S.F.	79.00 S.F.	6.81 %
RIGHT SIDE	1160.65 S.F.	111.56 S.F.	9.61 %
REAR	908.44 S.F.	188.06 S.F.	20.70 %
TOTAL SQ. FT.	3934.57 S.F.	494.47 S.F.	12.57 %
TOTAL SQ. M.	365.53 S.M.	45.94 S.M.	12.57 %

UNINSULATED OPENINGS (PER OBC. SB-12,2.1.1.(7))			
42-5 ELEVATION C	ENERGY EFFICIENCY – OBC SB12		
ELEVATION	WALL AREA S.F.	OPENING S.F.	PERCENTAGE
FRONT	702.50 S.F.	113.01 S.F.	16.09 %
LEFT SIDE	1175.51 S.F.	79.00 S.F.	6.72 %
RIGHT SIDE	1175.51 S.F.	111.56 S.F.	9.49 %
REAR	675.00 S.F.	153.72 S.F.	22.77 %
TOTAL SQ. FT.	3728.52 S.F.	457.29 S.F.	12.26 %
TOTAL SQ. M.	346.39 S.M.	42.48 S.M.	12.26 %

UNINSULATED OPENINGS (PER OBC. SB-12,2.1.1.(7))			
42-5 ELEVATION C WOB	ENERGY EFFICIENCY – OBC SB12		
ELEVATION	WALL AREA S.F.	OPENING S.F.	PERCENTAGE
FRONT	702.50 S.F.	113.01 S.F.	16.09 %
LEFT SIDE	1175.51 S.F.	79.00 S.F.	6.72 %
RIGHT SIDE	1175.51 S.F.	111.56 S.F.	9.49 %
REAR	908.44 S.F.	188.06 S.F.	20.70 %
TOTAL SQ. FT.	3961.96 S.F.	491.63 S.F.	12.41 %
TOTAL SQ. M.	368.08 S.M.	45.67 S.M.	12.41 %

UNINSULATED OPENINGS (PER OBC. SB-12,2.1.1.(7))			
42-5 ELEVATION A WOD	ENERGY EFFICIENCY – OBC SB12		
ELEVATION	WALL AREA S.F.	OPENING S.F.	PERCENTAGE
FRONT	675.00 S.F.	94.01 S.F.	13.93 %
LEFT SIDE	1175.51 S.F.	79.00 S.F.	6.72 %
RIGHT SIDE	1175.51 S.F.	111.56 S.F.	9.49 %
REAR	810.00 S.F.	178.17 S.F.	22.00 %
TOTAL SQ. FT.	3836.02 S.F.	462.74 S.F.	12.06 %
TOTAL SQ. M.	356.37 S.M.	42.99 S.M.	12.06 %

UNINSULATED OPENINGS (PER OBC. SB-12,2.1.1.(7))			
42-5 ELEVATION B WOD	ENERGY EFFICIENCY – OBC SB12		
ELEVATION	WALL AREA S.F.	OPENING S.F.	PERCENTAGE
FRONT	704.83 S.F.	115.85 S.F.	16.44 %
LEFT SIDE	1160.65 S.F.	79.00 S.F.	6.81 %
RIGHT SIDE	1160.65 S.F.	111.56 S.F.	9.61 %
REAR	810.00 S.F.	178.17 S.F.	22.00 %
TOTAL SQ. FT.	3836.13 S.F.	484.58 S.F.	12.63 %
TOTAL SQ. M.	356.39 S.M.	45.02 S.M.	12.63 %

UNINSULATED OPENINGS (PER OBC. SB-12,2.1.1.(7))			
42-5 ELEVATION C WOD	ENERGY EFFICIENCY – OBC SB12		
ELEVATION	WALL AREA S.F.	OPENING S.F.	PERCENTAGE
FRONT	702.50 S.F.	113.01 S.F.	16.09 %
LEFT SIDE	1175.51 S.F.	79.00 S.F.	6.72 %
RIGHT SIDE	1175.51 S.F.	111.56 S.F.	9.49 %
REAR	810.00 S.F.	178.17 S.F.	22.00 %
TOTAL SQ. FT.	3863.52 S.F.	481.74 S.F.	12.47 %
TOTAL SQ. M.	358.93 S.M.	44.75 S.M.	12.47 %

LOTS 11&12 ONLY

9

.

.

8

.

.

7

.

.

6

.

.

5

.

.

4

.

.

3

.

.

2

REVISED AS PER ENG'S COMMENTS

MAY 04-15

RC

1

ISSUED FOR CLIENT REVIEW.

SEPT.15/14

DB

no.

description

date

by

The undersigned has reviewed and takes responsibility for this design and has the qualifications and meets the requirements set out in the Ontario Building Code to be a Designer.

qualification information

Wellington Jno-Baptiste

signature

25591

BCIN

42658

Contractor must verify all dimensions on the job and report any discrepancy to the Designer before proceeding with the work. All drawings and specifications are instruments of service and the property of the Designer which must be returned at the completion of the work. Drawings are not to be scaled.

VA3

DESIGN

300A Wilson Avenue

Toronto ON M3H 1S8

t 416.630.2255 f 416.630.4782

va3design.com

BAYVIEW WELLINGTON

project name

GREEN VALLEY ESTATES

municipality

BRADFORD

project no.

13045

date

SEPTEMBER 2014

drawn by

DARRYL BURTON

checked by

-

scale

3/16" = 1'-0"

file name

13045-S42-6-LOTS11-12

drawing no.

10


SB-12 CHARTS

RICHARD - H:\ARCHIVE\WORKING\2013\13045.BW\units\42\13045-S42-6-lots11-12.dwg - Tue - May 12 2015 - 9:42 AM

S42-6 LOT 11&12

RIDEAU 6

All drawings specifications, related documents and design are the copyright property of VA3 DESIGN. Reproduction of this property in whole or in part is strictly prohibited without VA3 DESIGN's written permission.

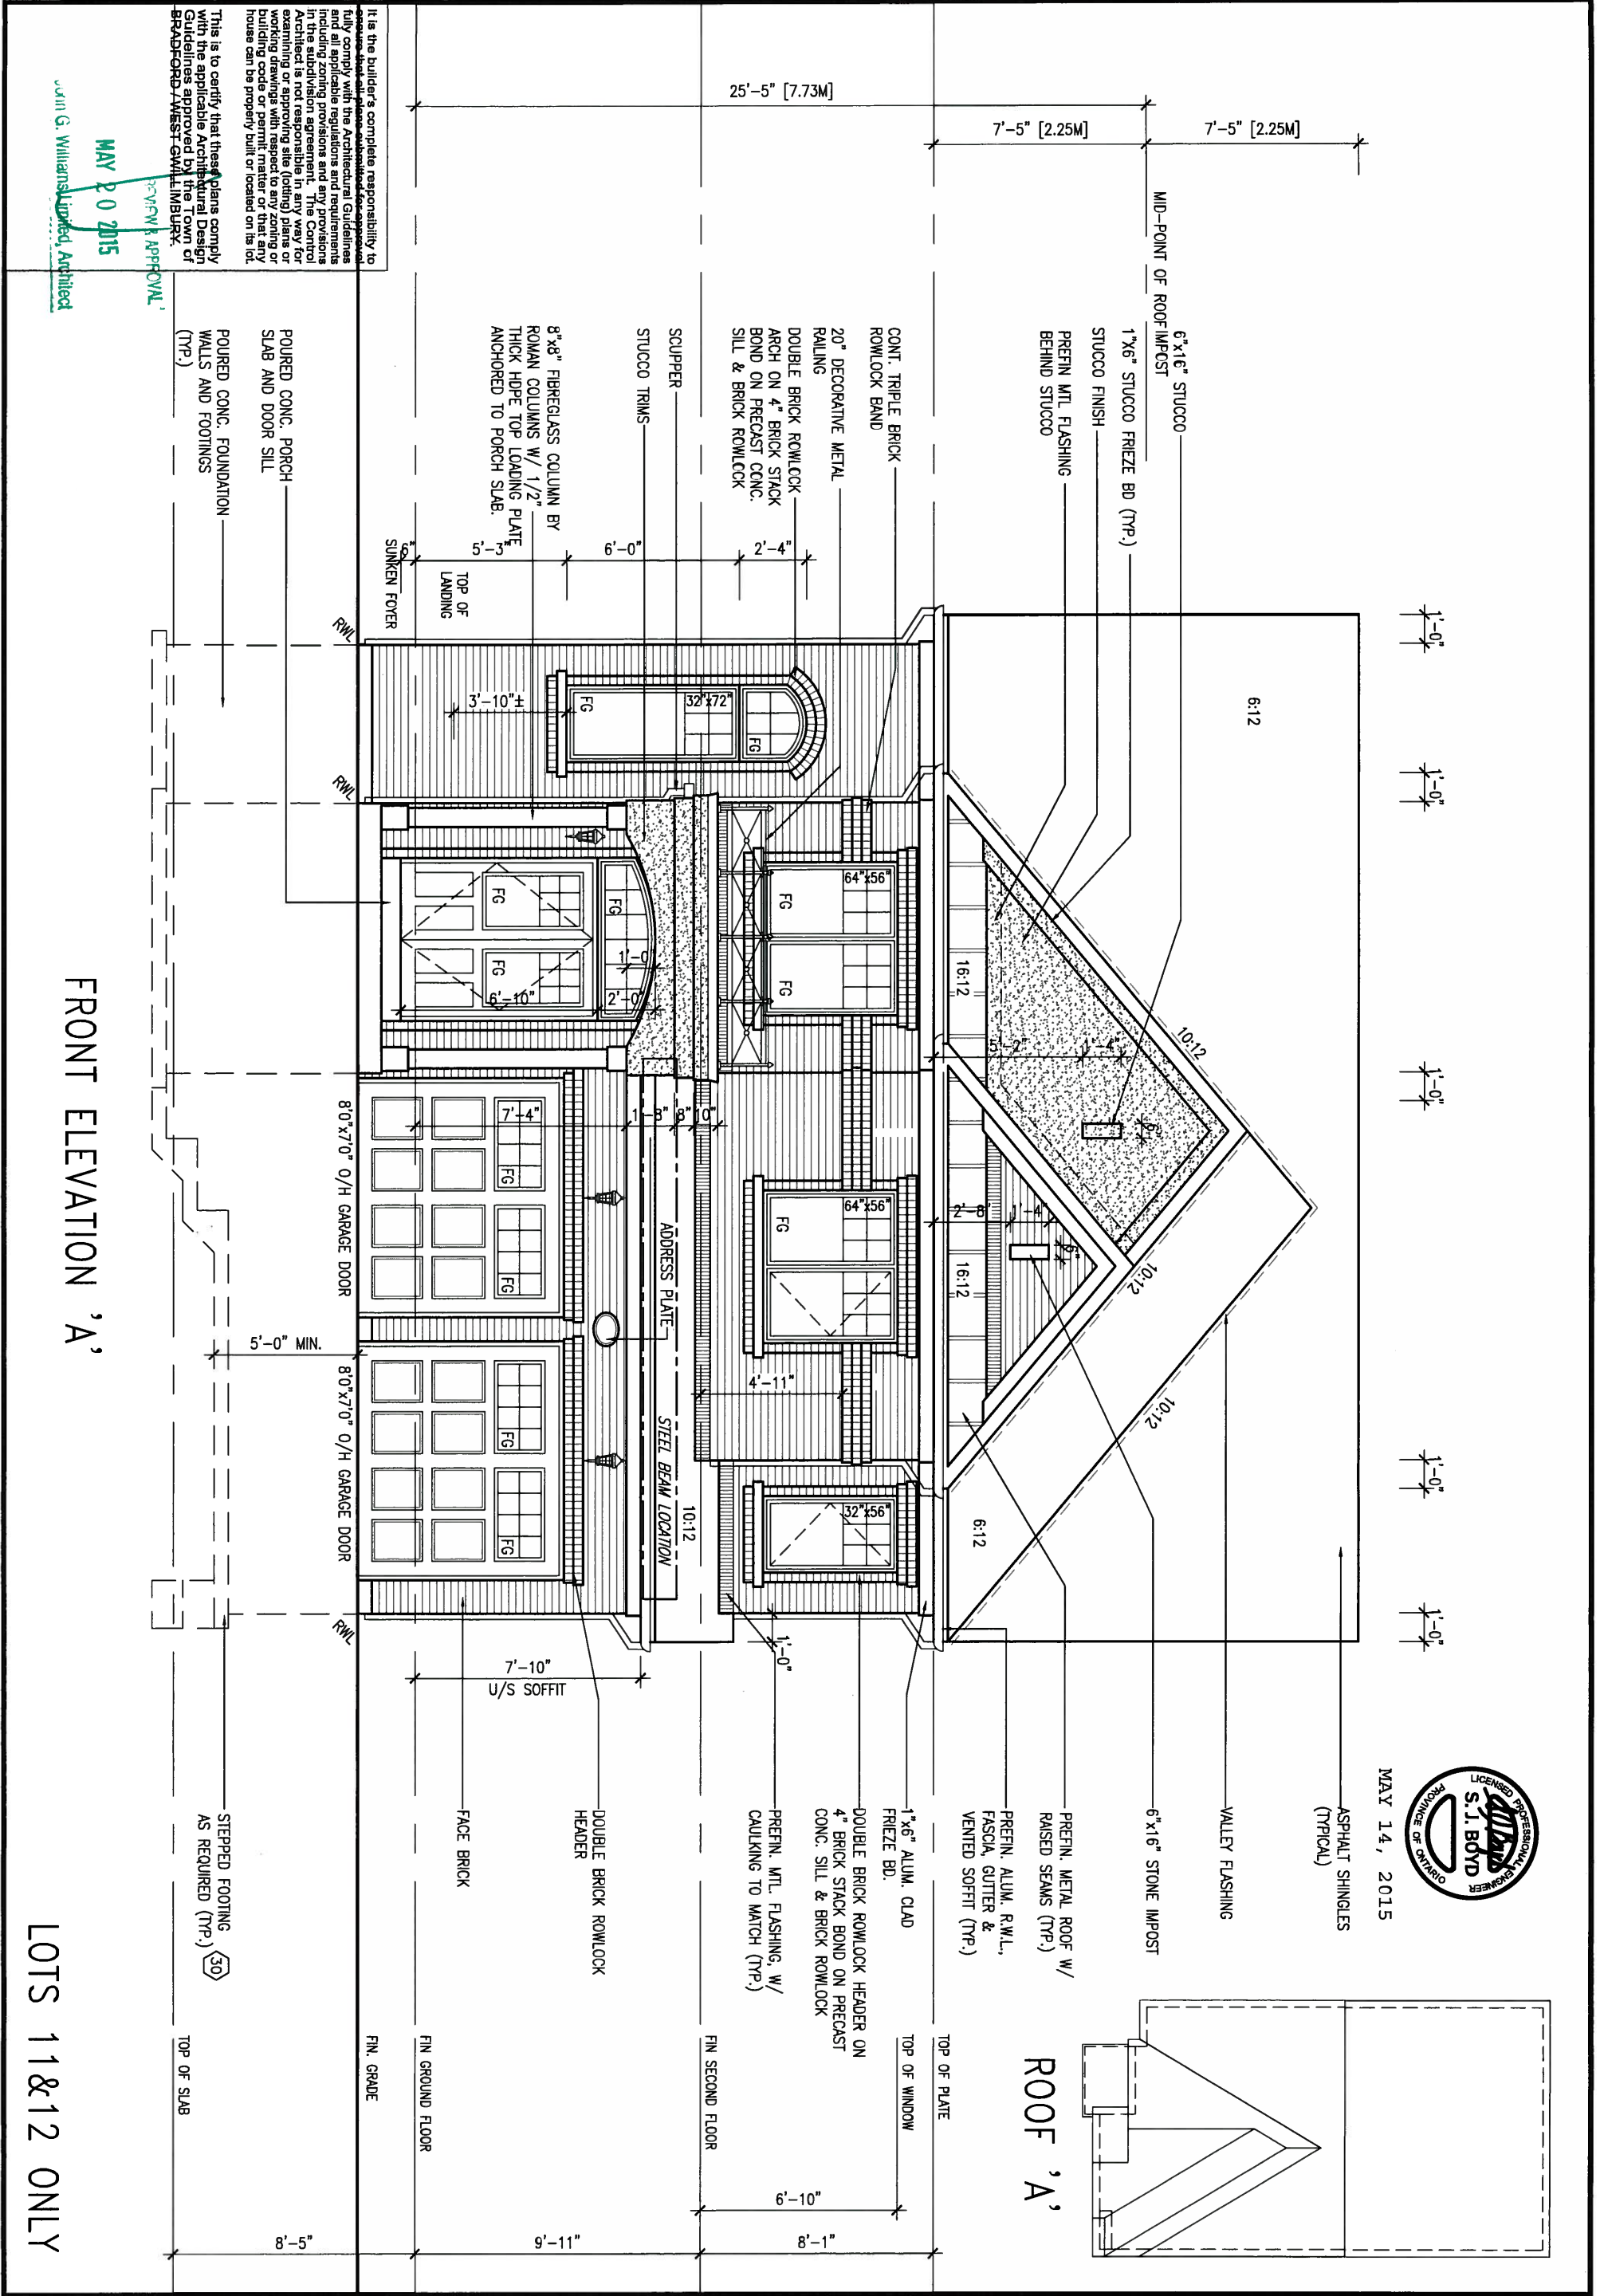

9				The undersigned has reviewed and takes responsibility for this design and has the qualifications and meets the requirements set out in the Ontario Building Code to be a Designer. qualification information Wellington Jno-Baptiste <i>Jno-Baptiste</i> signature name registration information VA3 Design Inc. 25591 BCIN 42658	VA3 DESIGN 300A Wilson Avenue Toronto ON M3H 1S8 t 416.630.2255 f 416.630.4782 va3design.com	BAYVIEW WELLINGTON		S42-6 LOT 11&12 RIDEAU 6		project no. 13045
8						project name GREEN VALLEY ESTATES		municipality BRADFORD		
7						date SEPTEMBER 2014		drawing no. 11		
6						drawn by DARRYL BURTON		checked by -		
5						scale 3/16" = 1'-0"		file name 13045-S42-6-LOTS11-12		
4				RICHARD - H:\ARCHIVE\WORKING\2013\13045.BW\units\42\13045-S42-6-lots11-12.dwg - Tue - May 12 2015 - 9:42 AM						
3										
2	REVISED AS PER ENG'S COMMENTS		MAY 04-15	RC	Contractor must verify all dimensions on the job and report any discrepancy to the Designer before proceeding with the work. All drawings and specifications are instruments of service and the property of the Designer which must be returned at the completion of the work. Drawings are not to be scaled.					
1	ISSUED FOR CLIENT REVIEW.		SEPT.15/14	DB						
no.	description		date	by						

1'-0"



S42-6 LOT 11&12
RIDEAU 6

project no.
13045

-ASPHALT SHINGLES
(TYPICAL)

—FACE BRICK (TYP.)—

BASEMENT WINDOW (TYPICAL)

16

RWI

RWL

—PRECAST CONC.
SILL (TYP.)

-BRICK SOLDIER
COURSE (TYP.)

4'-0"
RETURN

FIN SECOND FLOOR	10"	8"	1'-8"	4"
TOP OF TRANSOM				
TOP OF WINDOW				
8"x8" FIBREGLASS COLUMN				
ROMAN COLUMNS W/ 1/2" THICK HIPE TOP LOADING ANCHORED TO PORCH SLAB				

—DECORATIVE RAILING

TOP OF WINDOW

WALL AREA
LIMITING DISTANCE
OPENINGS ALLOWED
OPENINGS PROVIDED

1100.00 SQ. FT. -----
1.2 M (7%) -----
77.00 SQ. FT. -----
50.83 SQ. FT. (GLASS AREA ONLY)

-POURED CONC. FOUNDATION
WALLS AND FOOTINGS
(TYP.)

TOP OF SLAB

8'-5"

NOTE:
REFER TO FRONT ELEVATION FOR
TYPICAL NOTES & INFORMATION

LEFT SIDE ELEVATION 'A'

LOTS 11&12 ONLY

9	.	.	.
8	.	.	.
7	.	.	.
6	.	.	.
5	.	.	.
4	.	.	.
3	.	.	.
2	REVISED AS PER ENG'S COMMENTS	MAY 04-15	RC
1	ISSUED FOR CLIENT REVIEW.	SEPT.15/14	DB
no.	description	date	by

The undersigned has reviewed and takes responsibility for this design and has the qualifications and meets the requirements set out in the Ontario Building Code to be a Designer.	
qualification information	
Wellington Jno-Baptiste	25591
name	BCIN
registration information	
V&3 Design Inc.	42658
Contractor must verify all dimensions on the job and report any discrepancy to the Designer before proceeding with the work. All drawings and specifications are instruments of service and the property of the Designer which must be returned at the completion of the work. Drawings are not to be scaled.	

VA3
DESIGN
300A Wilson Avenue
Toronto ON M3H 1S8
416.630.2255 f 416.630.4782
va3design.com

BAYVIEW WELLINGTON		S42-6 LOT RIDEAU
project name GREEN VALLEY ESTATES	municipality BRADFORD	
date SEPTEMBER 2014	LEFT SIDE ELEVATION 'A'	
drawn by DARRYL BURTON	checked by -	scale 3/16" = 1'-0"
file name 13045-S42-6-LOTS11-12		
RICHARD - H:\ARCHIVE\WORKING\2013\13045.BW\units\42\13045-S42-6-lots11-12.dwg - Tue May 12 2015 - 9:42 AM		

All drawings specifications, related documents and design are the copyright property of VA3 DESIGN. Reproduction of this property in whole or in part is strictly prohibited without VA3 DESIGN's written permission.

It is the builder's complete responsibility to ensure that all plans submitted for approval fully comply with the Architectural Guidelines and all applicable regulations and requirements including zoning provisions and any provisions in the subdivision agreement. The Control Architect is not responsible in any way for obtaining approvals or for any delays or working conditions with respect to any zoning or building code or permit matter or that any house can be properly built or located on its lot.

This is to certify that these plans comply with the applicable Architectural Design Guidelines approved by the Town of BRADFORD / WEST GUILDFORD.

ARCHITECTURAL REVIEW & APPROVAL

MAY 20 2015

John G. Williams Limited Architect

1'-0"

1'-0"

6:12

10:12

ASPHALT SHINGLES
(TYPICAL)

DASHED LINE INDICATES ROOF
LINE FOR ELEV. 'B' & 'C'

MAY 14, 2015



S42-6 LOT 11&12
RIDEAU 6

project no.
13045

BAYVIEW WELLINGTON

project name
GREEN VALLEY ESTATES

municipality
BRADFORD

date
SEPTEMBER 2014

REAR ELEVATION 'A', 'B' & 'C'

drawing no.
14

drawn by
DARRYL BURTON

checked by
-

scale
3/16" = 1'-0"

file name
13045-S42-6-LOTS11-12

RICHARD - H:\ARCHIVE\WORKING\2013\13045.BW\units\42\13045-S42-6-lots11-12.dwg - Tue - May 12 2015 - 9:42 AM

VA3
DESIGN
300A Wilson Avenue
Toronto ON M3H 1S8
t 416.630.2255 f 416.630.4782
va3design.com

The undersigned has reviewed and takes responsibility for this design and has the qualifications and meets the requirements set out in the Ontario Building Code to be a Designer.
qualification information
Wellington Jno-Baptiste 25591
name
registration information BCIN
VA3 Design Inc. 42658
Contractor must verify all dimensions on the job and report any discrepancy to the Designer before proceeding with the work. All drawings and specifications are instruments of service and the property of the Designer which must be returned at the completion of the work. Drawings are not to be scaled.

POURED CONC. DOOR SILL
& PRECAST CONC. STEP

2

RWL

30 x 16

30 x 16

RWL

POURED CONC.
FOUNDATION WALLS
AND FOOTINGS TYP.

FACE BRICK (TYP.)

PRECAST CONC.
SILL (TYP.)

BRICK SOLDIER
COURSE (TYP.)

ASPHALT SHINGLES

56" x 60"

FG

56" x 60"

FG

56" x 48"

FG

56" x 48"

FG

12" TRANSOM

FG

12" TRANSOM

FG

12" TRANSOM

FG

FIN. GRADE

FIN GROUND FLOOR

FIN SECOND FLOOR

TOP OF WINDOW

TOP OF PLATE

TOP OF TRANSOM

TOP OF WINDOW

6'-10"

9'-11"

6'-10"


8'-1"

8'-5"

REAR ELEVATION 'A', 'B' & 'C'

LOTS 11&12 ONLY

9.	.	.	.
8.	.	.	.
7.	.	.	.
6.	.	.	.
5.	.	.	.
4.	.	.	.
3.	.	.	.
2.	REVISED AS PER ENG'S COMMENTS	MAY 04-15	KC
1.	ISSUED FOR CLIENT REVIEW.	SEPT.15/14	DB
no.	description	date	by

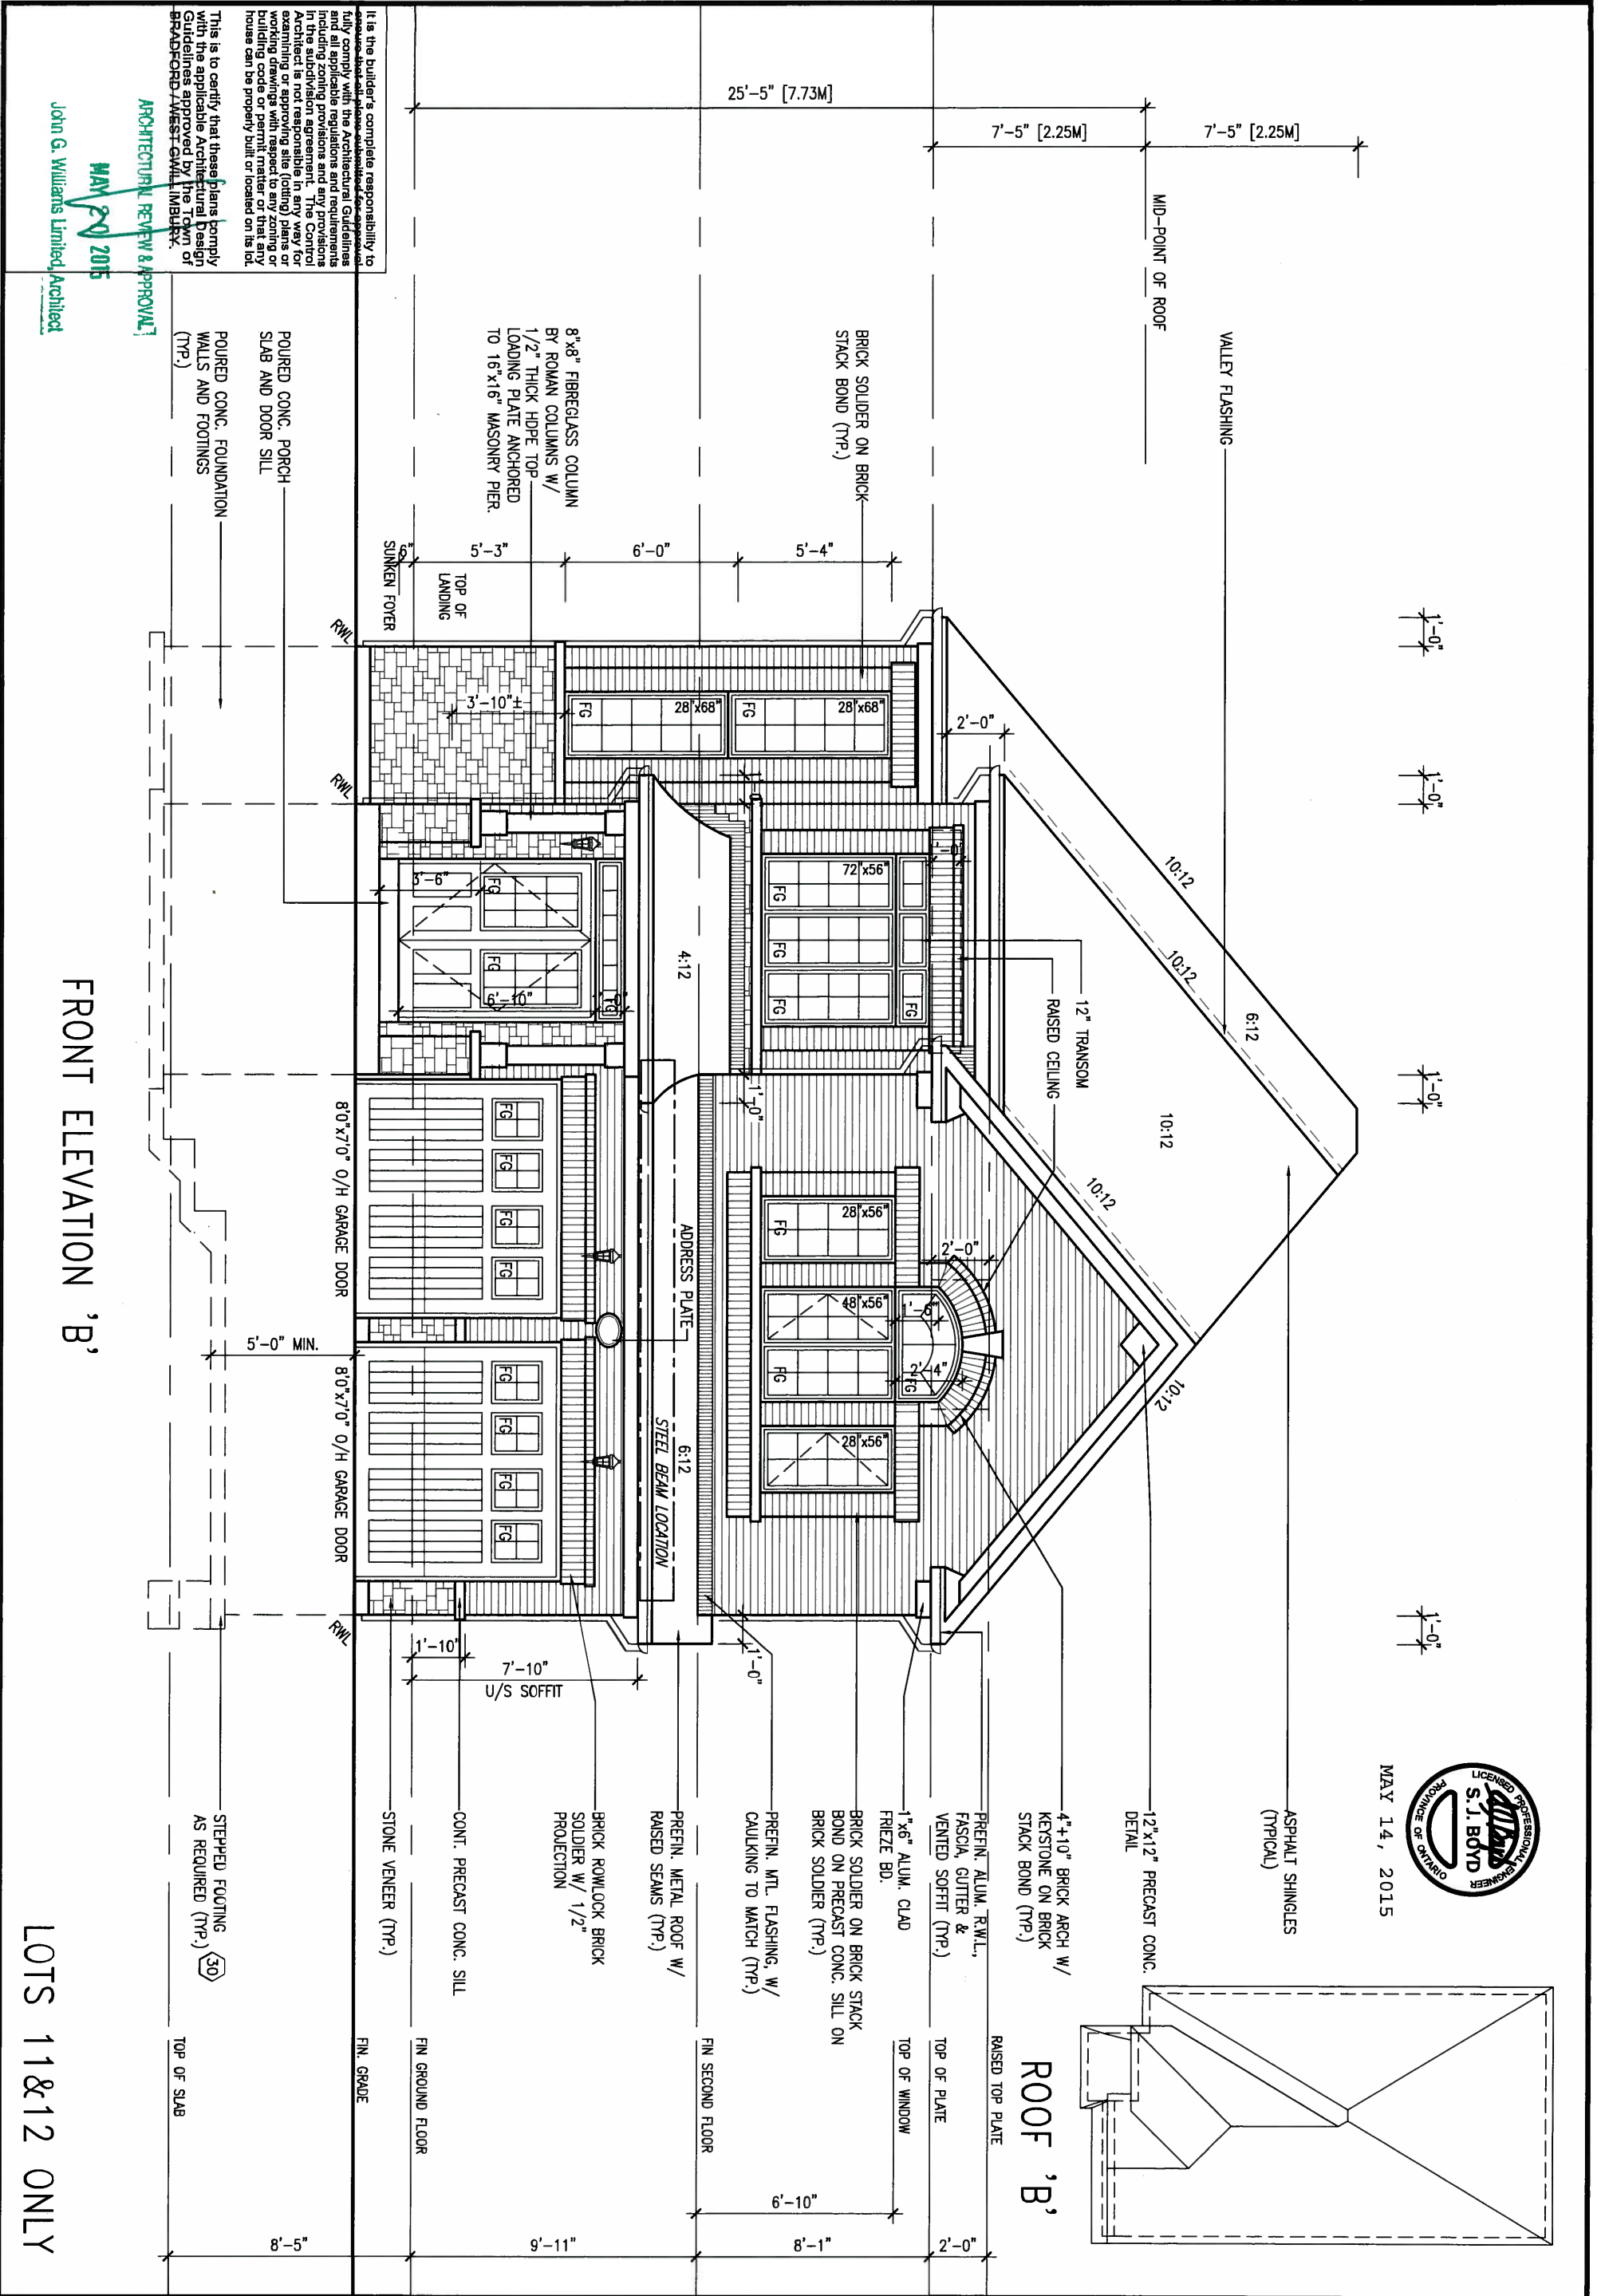

9.		-		-		The undersigned has reviewed and takes responsibility for this design and has the qualifications and meets the requirements set out in the Ontario Building Code to be a Designer.		VA3 DESIGN		BAYVIEW WELLINGTON		S42-6 LOT 11&12	
8.		-		-		qualification information		300A Wilson Avenue		project name		RIDEAU 6	
7.		-		-		Wellington Jno-Baptiste		Toronto ON M3H 1S8		municipality		project no.	
6.		-		-		Wellington Jno-Baptiste		416.630.2255 f 416.630.4782		BRADFORD		13045	
5.		-		-		name		va3design.com		date		drawing no.	
4.		-		-		registration information		VA3 Design Inc.		FRONT ELEVATION 'B'		15	
3.		-		-		Contractor must verify all dimensions on the job and report any discrepancy to the Designer before proceeding with the work. All drawings and specifications are instruments of service and the property of the Designer which must be returned at the completion of the work. Drawings are not to be scaled.							
2.		REVISED AS PER ENG'S COMMENTS		MAY 04-15 RC									
1.		ISSUED FOR CLIENT REVIEW.		SEPT.15/14 DB									
no.		description		date		by							


It is the builder's complete responsibility to ensure that all plans submitted for approval fully comply with the Architectural Guidelines and all applicable regulations and requirements of the City of Toronto, including but not limited to the Zoning By-law, the Building Code, and the Fire Code. The Architect is not responsible in any way for examining or approving site (lotting) plans or working drawings with respect to any zoning or building code or permit matter or that any house can be properly built or located on its lot.

This is to certify that these plans comply with the applicable Architectural Design Guidelines approved by the City of Toronto, including but not limited to the Zoning By-law, the Building Code, and the Fire Code.

ARCHITECTURAL REVIEW & APPROVAL
MAY 20 2015
John G. Williams Limited, Architect



MAY 14, 2015

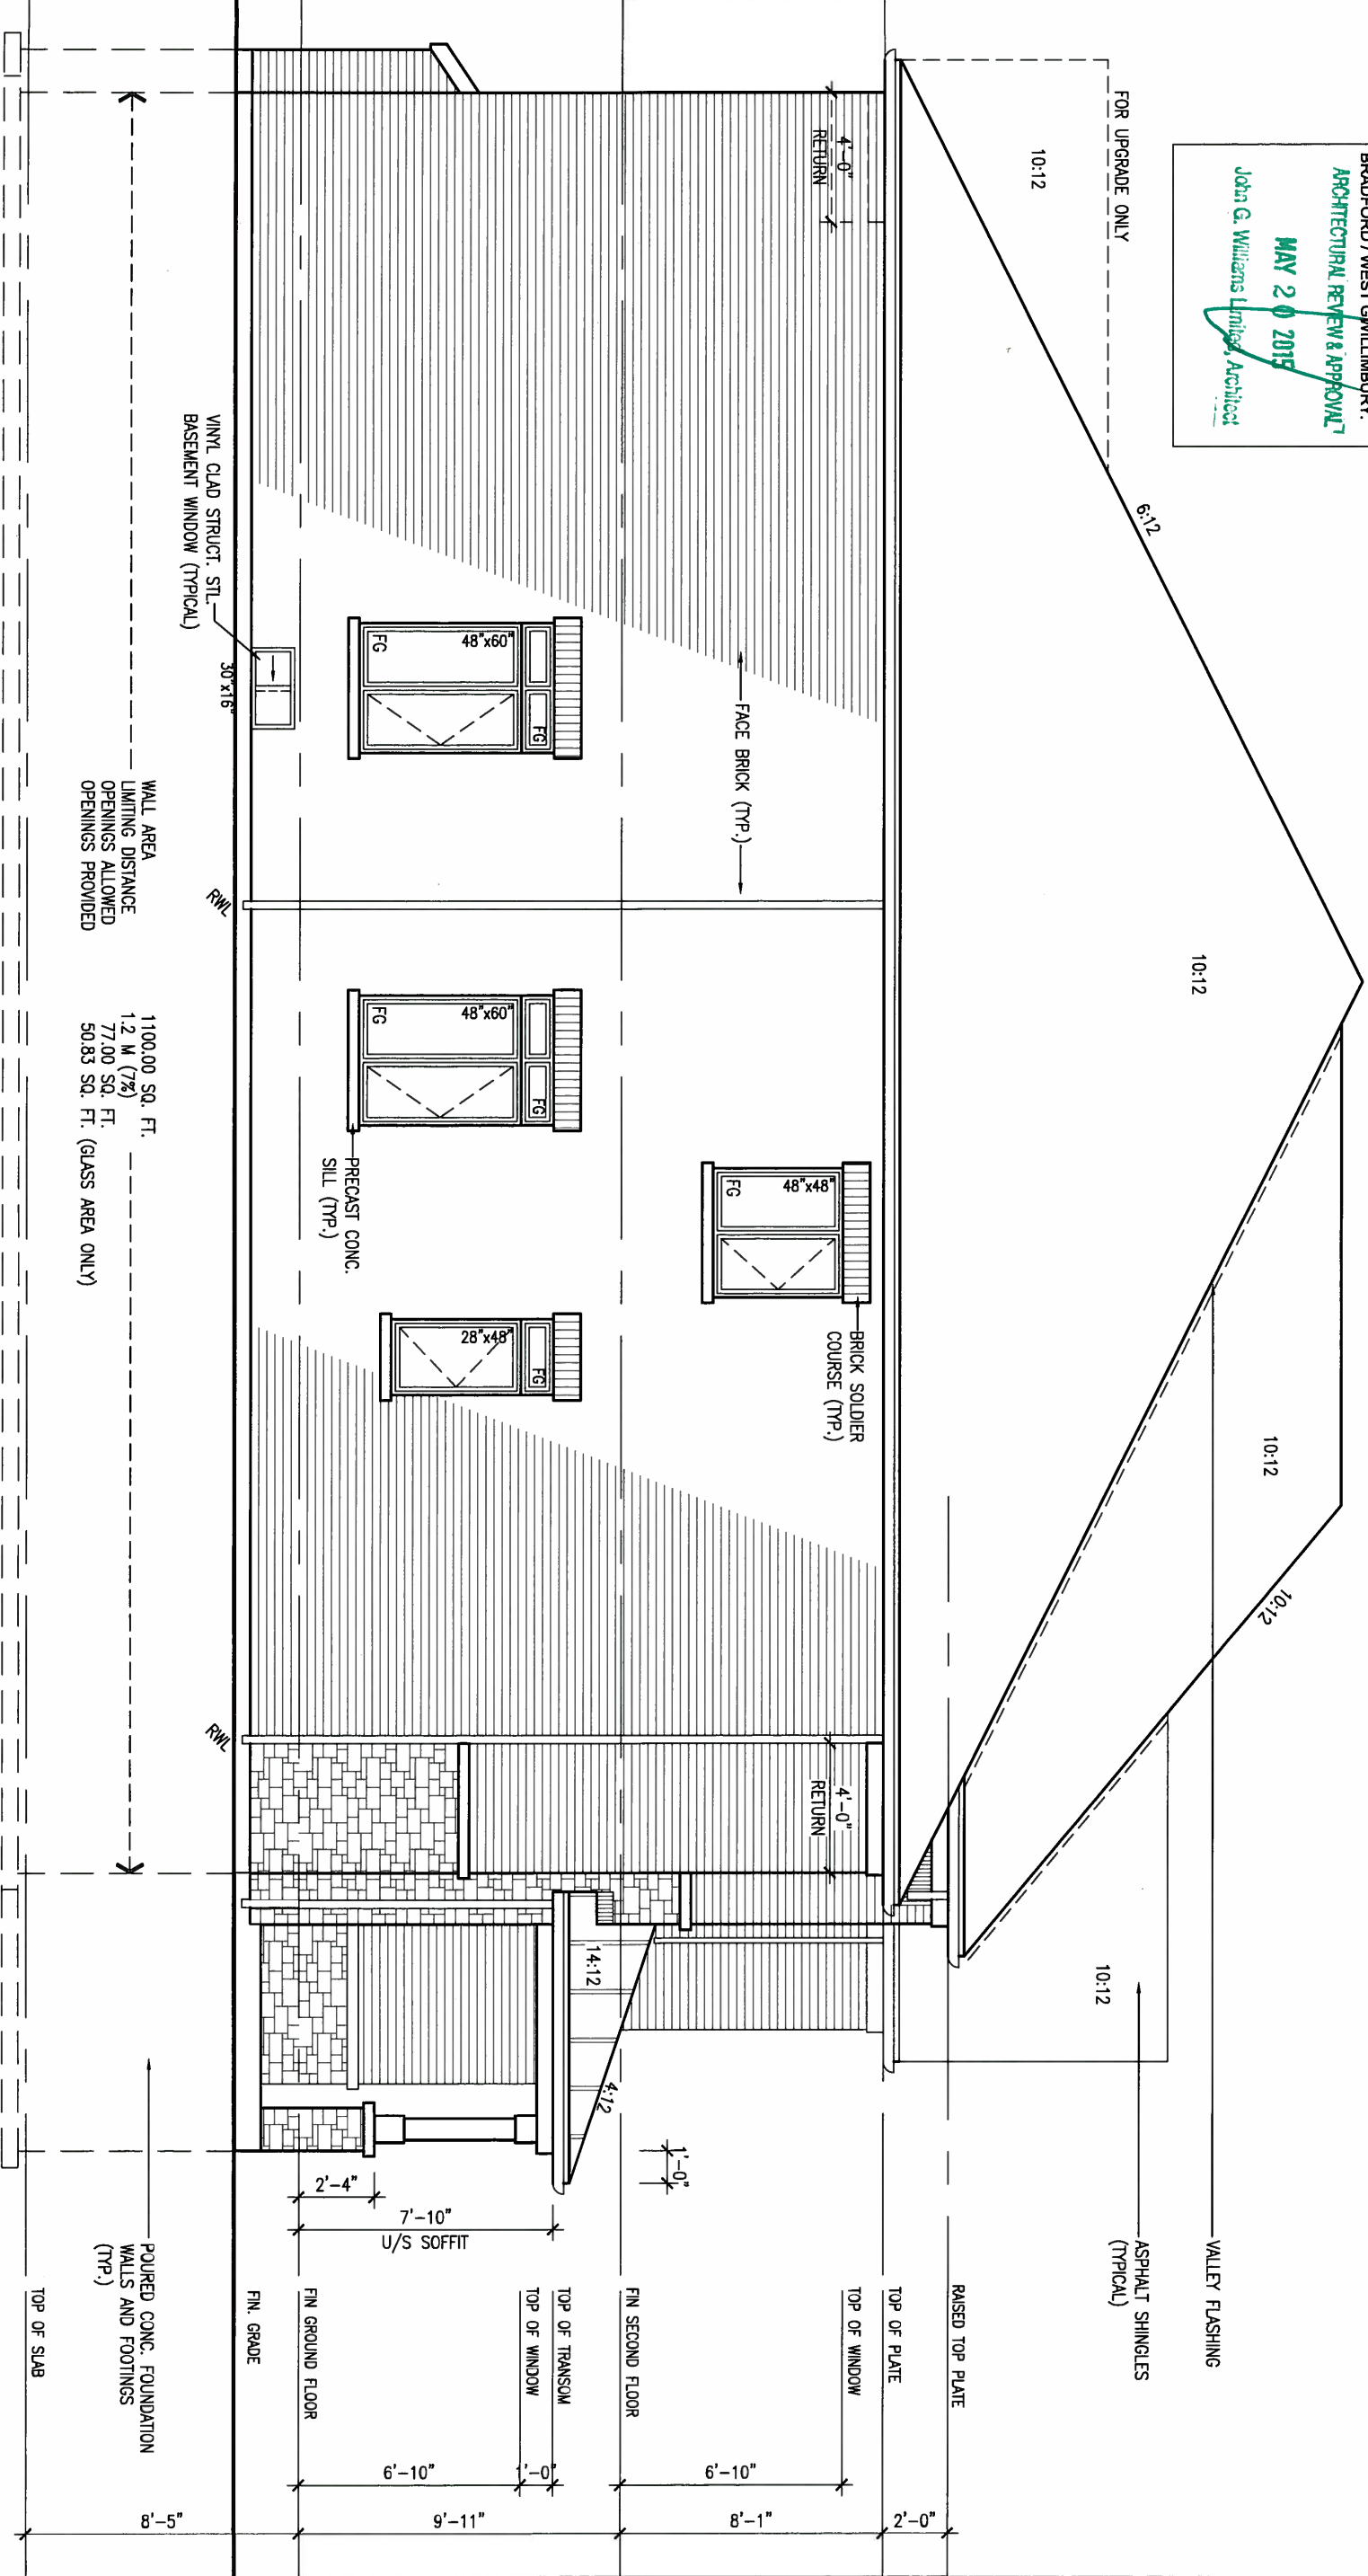

NOTE:
REFER TO FRONT ELEVATION FOR
TYPICAL NOTES & INFORMATION

LEFT SIDE ELEVATION 'B'


LOTS 11&12 ONLY

9	.	.	.	The undersigned has reviewed and takes responsibility for this design and has the qualifications and meets the requirements set out in the Ontario Building Code to be a Designer.	25591	BCN	VA3 DESIGN	300A Wilson Avenue Toronto ON M3H 1S8 t 416.630.2255 f 416.630.4782 va3design.com	BAYVIEW WELLINGTON	S42-6 LOT 11&12 RIDEAU 6	project no. 13045
8	.	.	.	qualification information	25591	BCN	VA3 DESIGN	300A Wilson Avenue Toronto ON M3H 1S8 t 416.630.2255 f 416.630.4782 va3design.com	project name GREEN VALLEY ESTATES	municipality BRADFORD	project no. 13045
7	.	.	.	Wellington Jno-Baptiste	25591	BCN	VA3 DESIGN	300A Wilson Avenue Toronto ON M3H 1S8 t 416.630.2255 f 416.630.4782 va3design.com	date SEPTEMBER 2014	LEFT SIDE ELEVATION 'B'	drawing no. 16
6	.	.	.	name registration information	25591	BCN	VA3 DESIGN	300A Wilson Avenue Toronto ON M3H 1S8 t 416.630.2255 f 416.630.4782 va3design.com	drawn by DARRYL BURTON	checked by -	scale 3/16" = 1'-0"
5	.	.	.	VA3 Design Inc.	42658	BCN	VA3 DESIGN	300A Wilson Avenue Toronto ON M3H 1S8 t 416.630.2255 f 416.630.4782 va3design.com	file name 13045-S42-6-LOTS11-12	date MAY 12 2015	time 9:42 AM
4	.	.	.	Contractor must verify all dimensions on the job and report any discrepancy to the Designer before proceeding with the work. All drawings and specifications are instruments of service and the property of the Designer which must be returned at the completion of the work. Drawings are not to be scaled.	25591	BCN	VA3 DESIGN	300A Wilson Avenue Toronto ON M3H 1S8 t 416.630.2255 f 416.630.4782 va3design.com	description REVISED AS PER ENG'S COMMENTS	date MAY 04-15	by RC
3	.	.	.		25591	BCN	VA3 DESIGN	300A Wilson Avenue Toronto ON M3H 1S8 t 416.630.2255 f 416.630.4782 va3design.com			
2	.	.	.		25591	BCN	VA3 DESIGN	300A Wilson Avenue Toronto ON M3H 1S8 t 416.630.2255 f 416.630.4782 va3design.com			
1	.	.	.		25591	BCN	VA3 DESIGN	300A Wilson Avenue Toronto ON M3H 1S8 t 416.630.2255 f 416.630.4782 va3design.com			
no.	description	date	by								

All drawings specifications, related documents and design are the copyright property of VA3 DESIGN. Reproduction of this property in whole or in part is strictly prohibited without VA3 DESIGN's written permission.




MAY 14, 2015

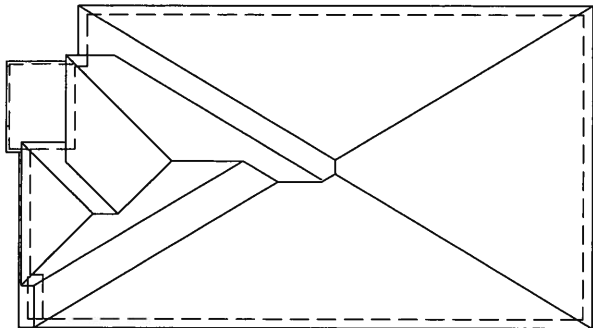

2"x4" @ 8" O.C. ON RADIUS W/ 3/8" EXT. GRADE PLYWOOD SHEATHING & ICE & WATER SHIELD ROLL ROOFING

ASPHALT SHINGLES (TYPICAL)

ROOF 'C'

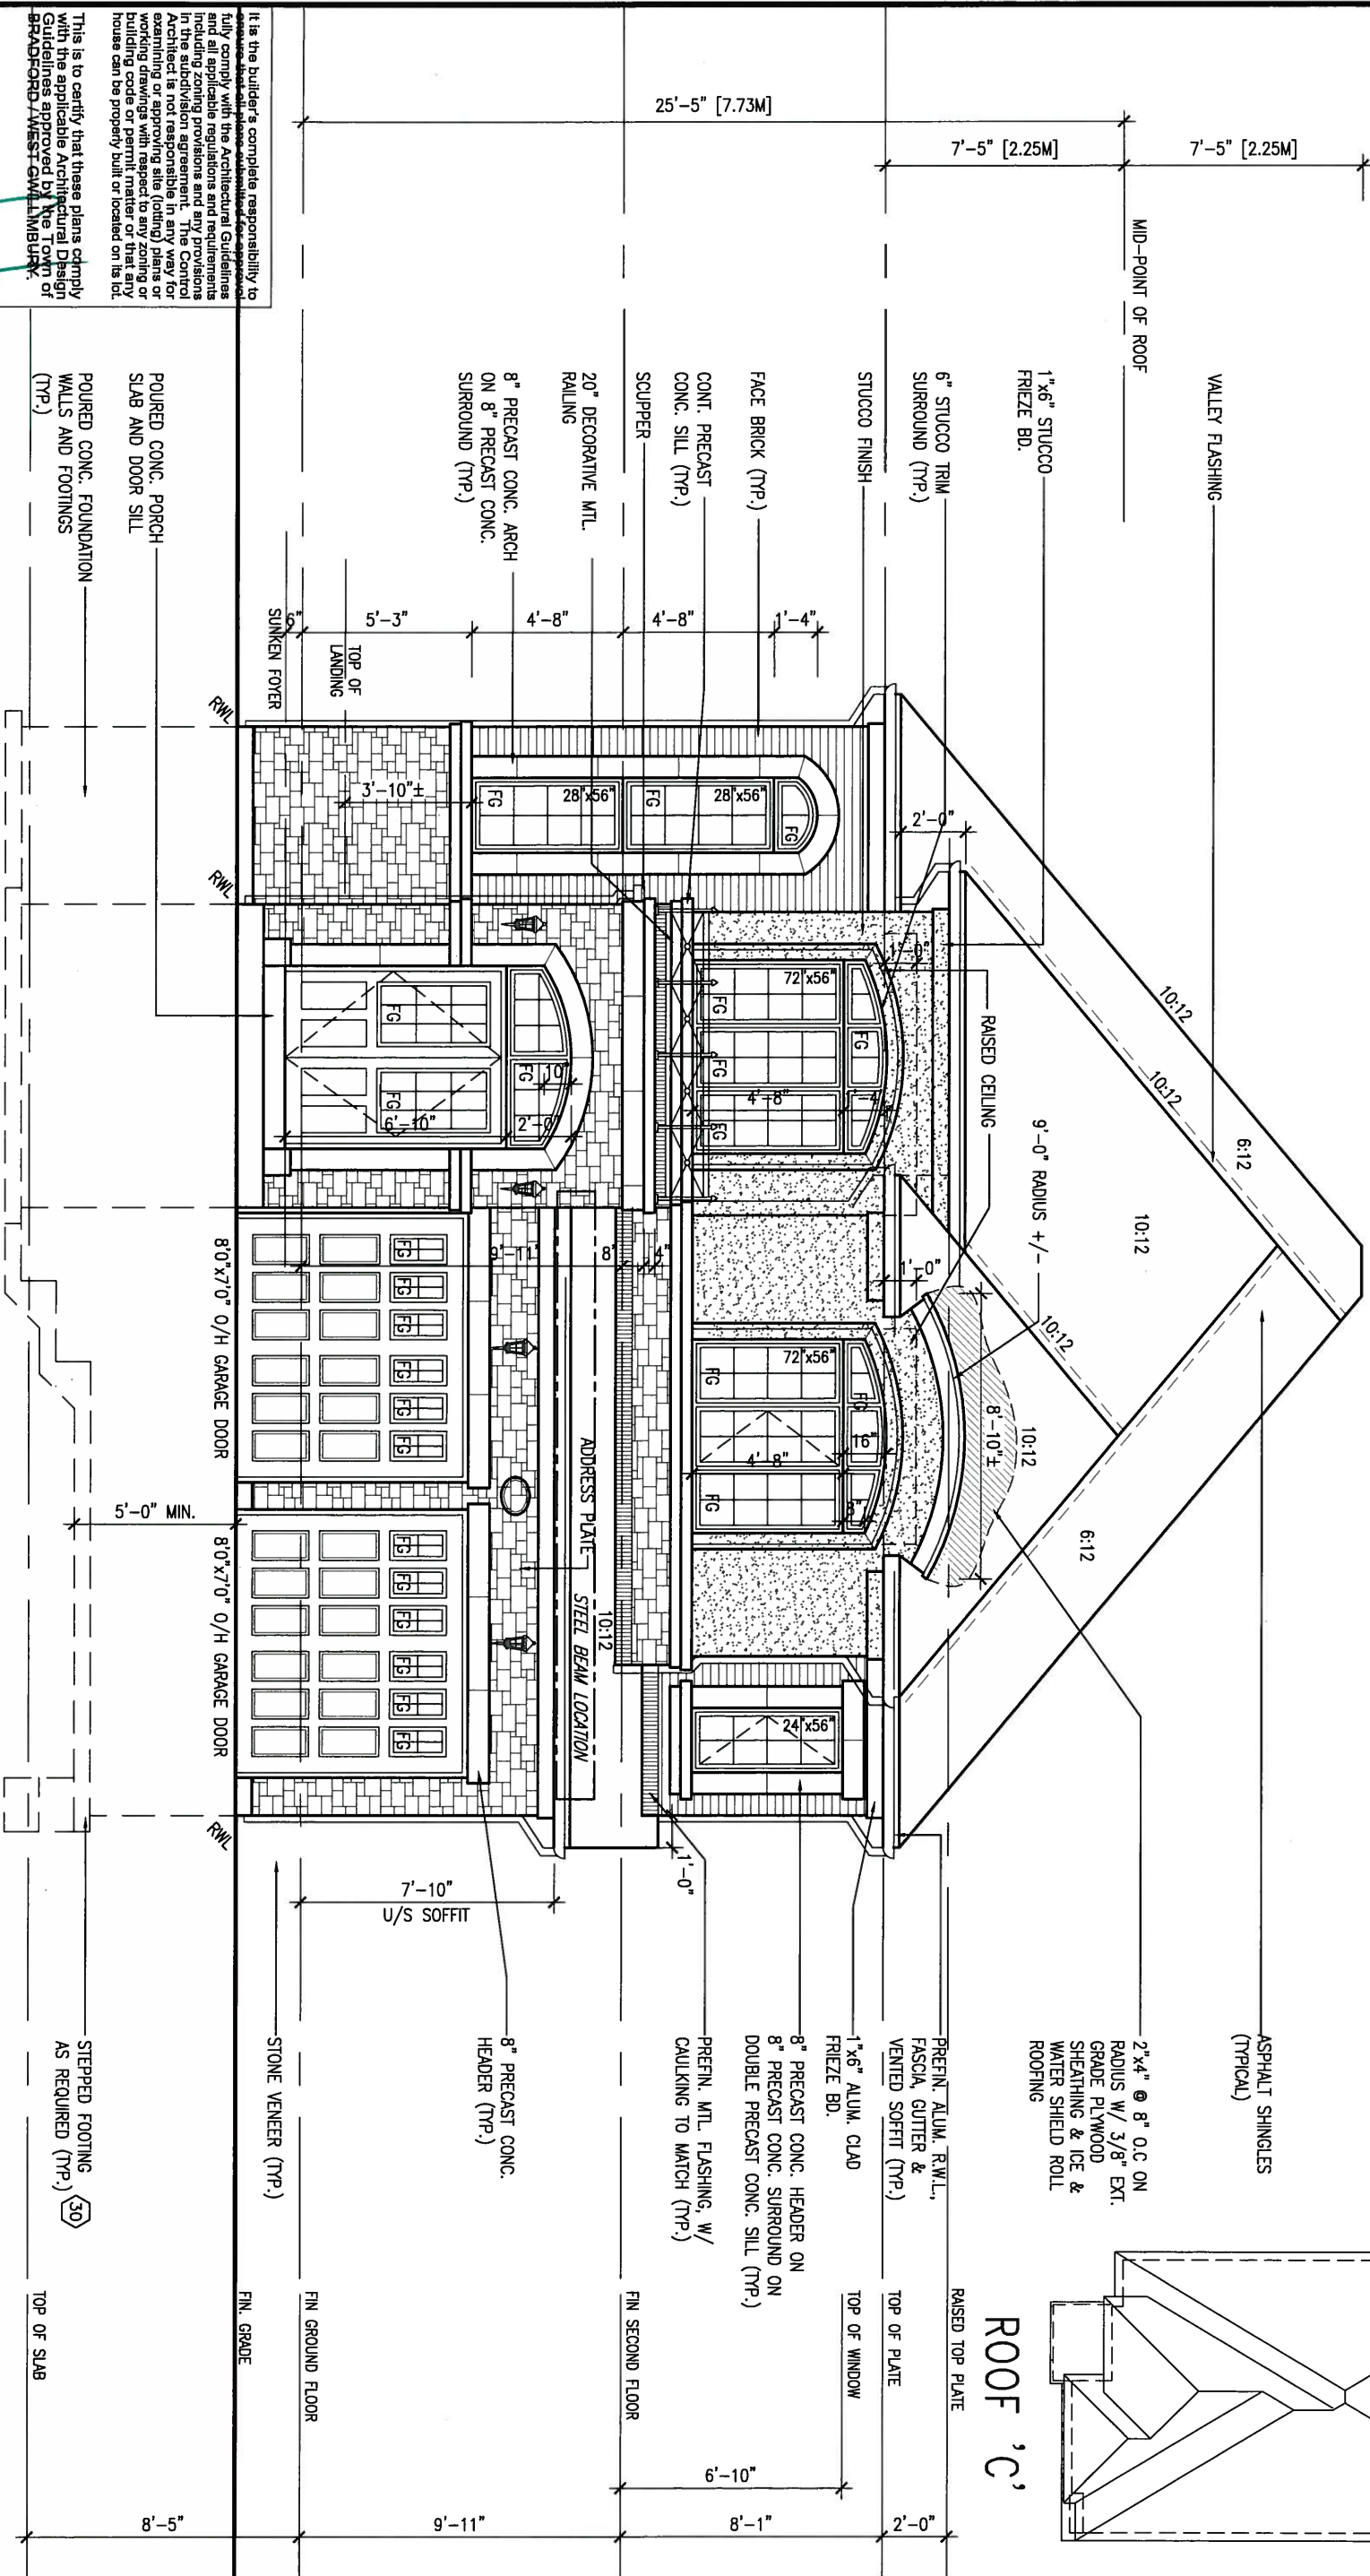

FRONT ELEVATION 'C'

LOTS 11&12 ONLY

It is the builder's complete responsibility to ensure that all construction complies with the applicable regulations and requirements including zoning provisions and any provisions in the subdivision agreement. The Control Architect is not responsible in any way for examining or approving site (lotting) plans or building drawings with respect to any zoning or building code or permit matter or that any house can be properly built or located on its lot.

POURED CONC. PORCH SLAB AND DOOR SILL

POURED CONC. FOUNDATION WALLS AND FOOTINGS (TYP.)

STEPPED FOOTING AS REQUIRED (TYP.)

TOP OF SLAB

FIN. GRADE

FIN GROUND FLOOR

STONE VENEER (TYP.)

FIN SECOND FLOOR

FIN. GRADE

The undersigned has reviewed and takes responsibility for this design and has the qualifications and meets the requirements set out in the Ontario Building Code to be a Designer.

qualification information

Wellington Jno-Baptiste 25591

name registration information VAS Design Inc. 42658

Contractor must verify all dimensions on the job and report any discrepancy to the Designer before proceeding with the work. All drawings and specifications are instruments of service and the property of the Designer which must be returned at the completion of the work. Drawings are not to be scaled.

VA3 DESIGN

300A Wilson Avenue
Toronto ON M3H 1S8
t 416.630.2255 f 416.630.4782
va3design.com

BAYVIEW WELLINGTON		S42-6 LOT 11&12 RIDEAU 6	
project name GREEN VALLEY ESTATES		municipality BRADFORD	project no. 13045
date SEPTEMBER 2014		FRONT ELEVATION 'C'	
drawing no. 18			
drawn by DARRYL BURTON		checked by -	scale 3/16" = 1'-0"
file name 13045-S42-6-LOTS11-12			
RICHARD - H:\ARCHIVE\WORKING\2013\13045.BW\units\42\13045-S42-6-lots11-12.dwg - Tue - May 12 2015 - 9:42 AM			

9	.	.	.	.
8	.	.	.	.
7	.	.	.	.
6	.	.	.	.
5	.	.	.	.
4	.	.	.	.
3	.	.	.	.
2	REVISED AS PER ENG'S COMMENTS	MAY 04-15	RC	
1	ISSUED FOR CLIENT REVIEW.	SEPT.15/14	DB	
no.	description	date	by	

ARCHITECTURAL REVIEW & APPROVAL
MAY 20 2015
John G. Williams Limited, Architect

6:12

10:12

10:12

- VALLEY FLASHING

-ASPHALT SHINGLES
(TYPICAL)

RAISED TOP PLATE

TOP OF PLATE

4'-0"

-BRICK SOLDIER
COURSE (TYP.)

FACE BRICK (TYP.)

FRYRIEZE BD. AND DBL.
ROWLOCK FOR UPGRADE
ONLY

VINYL CLAD STRUCT. STL.—
BASEMENT WINDOW (TYPICAL)

RW

RWI

RWL

WALL AREA
LIMITING DISTANCE
OPENINGS ALLOWED
OPENINGS PROVIDED

1100.00 SQ. FT. -----
1.2 M (7%) -----
77.00 SQ. FT. -----
50.83 SQ. FT. (GLASS AREA ONLY)

-POURED CONC. FOUNDATION
WALLS AND FOOTINGS
(TYP.)

TOP OF SLA

8'-5"

VA3
DESIGN
300A Wilson Avenue
Toronto ON M3H 1S8
t 416.630.2255 f 416.630.2255
va3design.com

BAYVIEW WELLINGTON


S42-6 LOT 11&12
RIDEAU 6

project name	municipality	project no.
GREEN VALLEY ESTATES	BRADFORD	13045
date		drawing no.
SEPTEMBER 2014		19
LEFT SIDE ELEVATION 'C'		
drawn by	checked by	scale
DARRYL BURTON	-	3/16" = 1'-0"
RICHARD - H:\ARCHIVE\WORKING\2013\13045.BW\units\42\13045-S42-6-lots11-12.dwg		file name
13045-S42-6-LOTS11-12		
Tue May 12 2015 9:42 AM		

All drawings specifications, related documents and design are the copyright property of VA3 DESIGN. Reproduction of this property in whole or in part is strictly prohibited without VA3 DESIGN's written permission

It is the builder's complete responsibility to ensure that all plans submitted for approval fully comply with the Architectural Guidelines and all applicable regulations and requirements in the applicable jurisdiction. The Control Architect is not responsible in any way for examining or approving site (lotting) plans or working drawings with respect to any zoning or building code or permit matter or that any house can be properly built or located on its lot.


This is to certify that these plans comply with the applicable Architectural Design Guidelines approved by the Town of BRADFORD / WEST GUILDFORD.

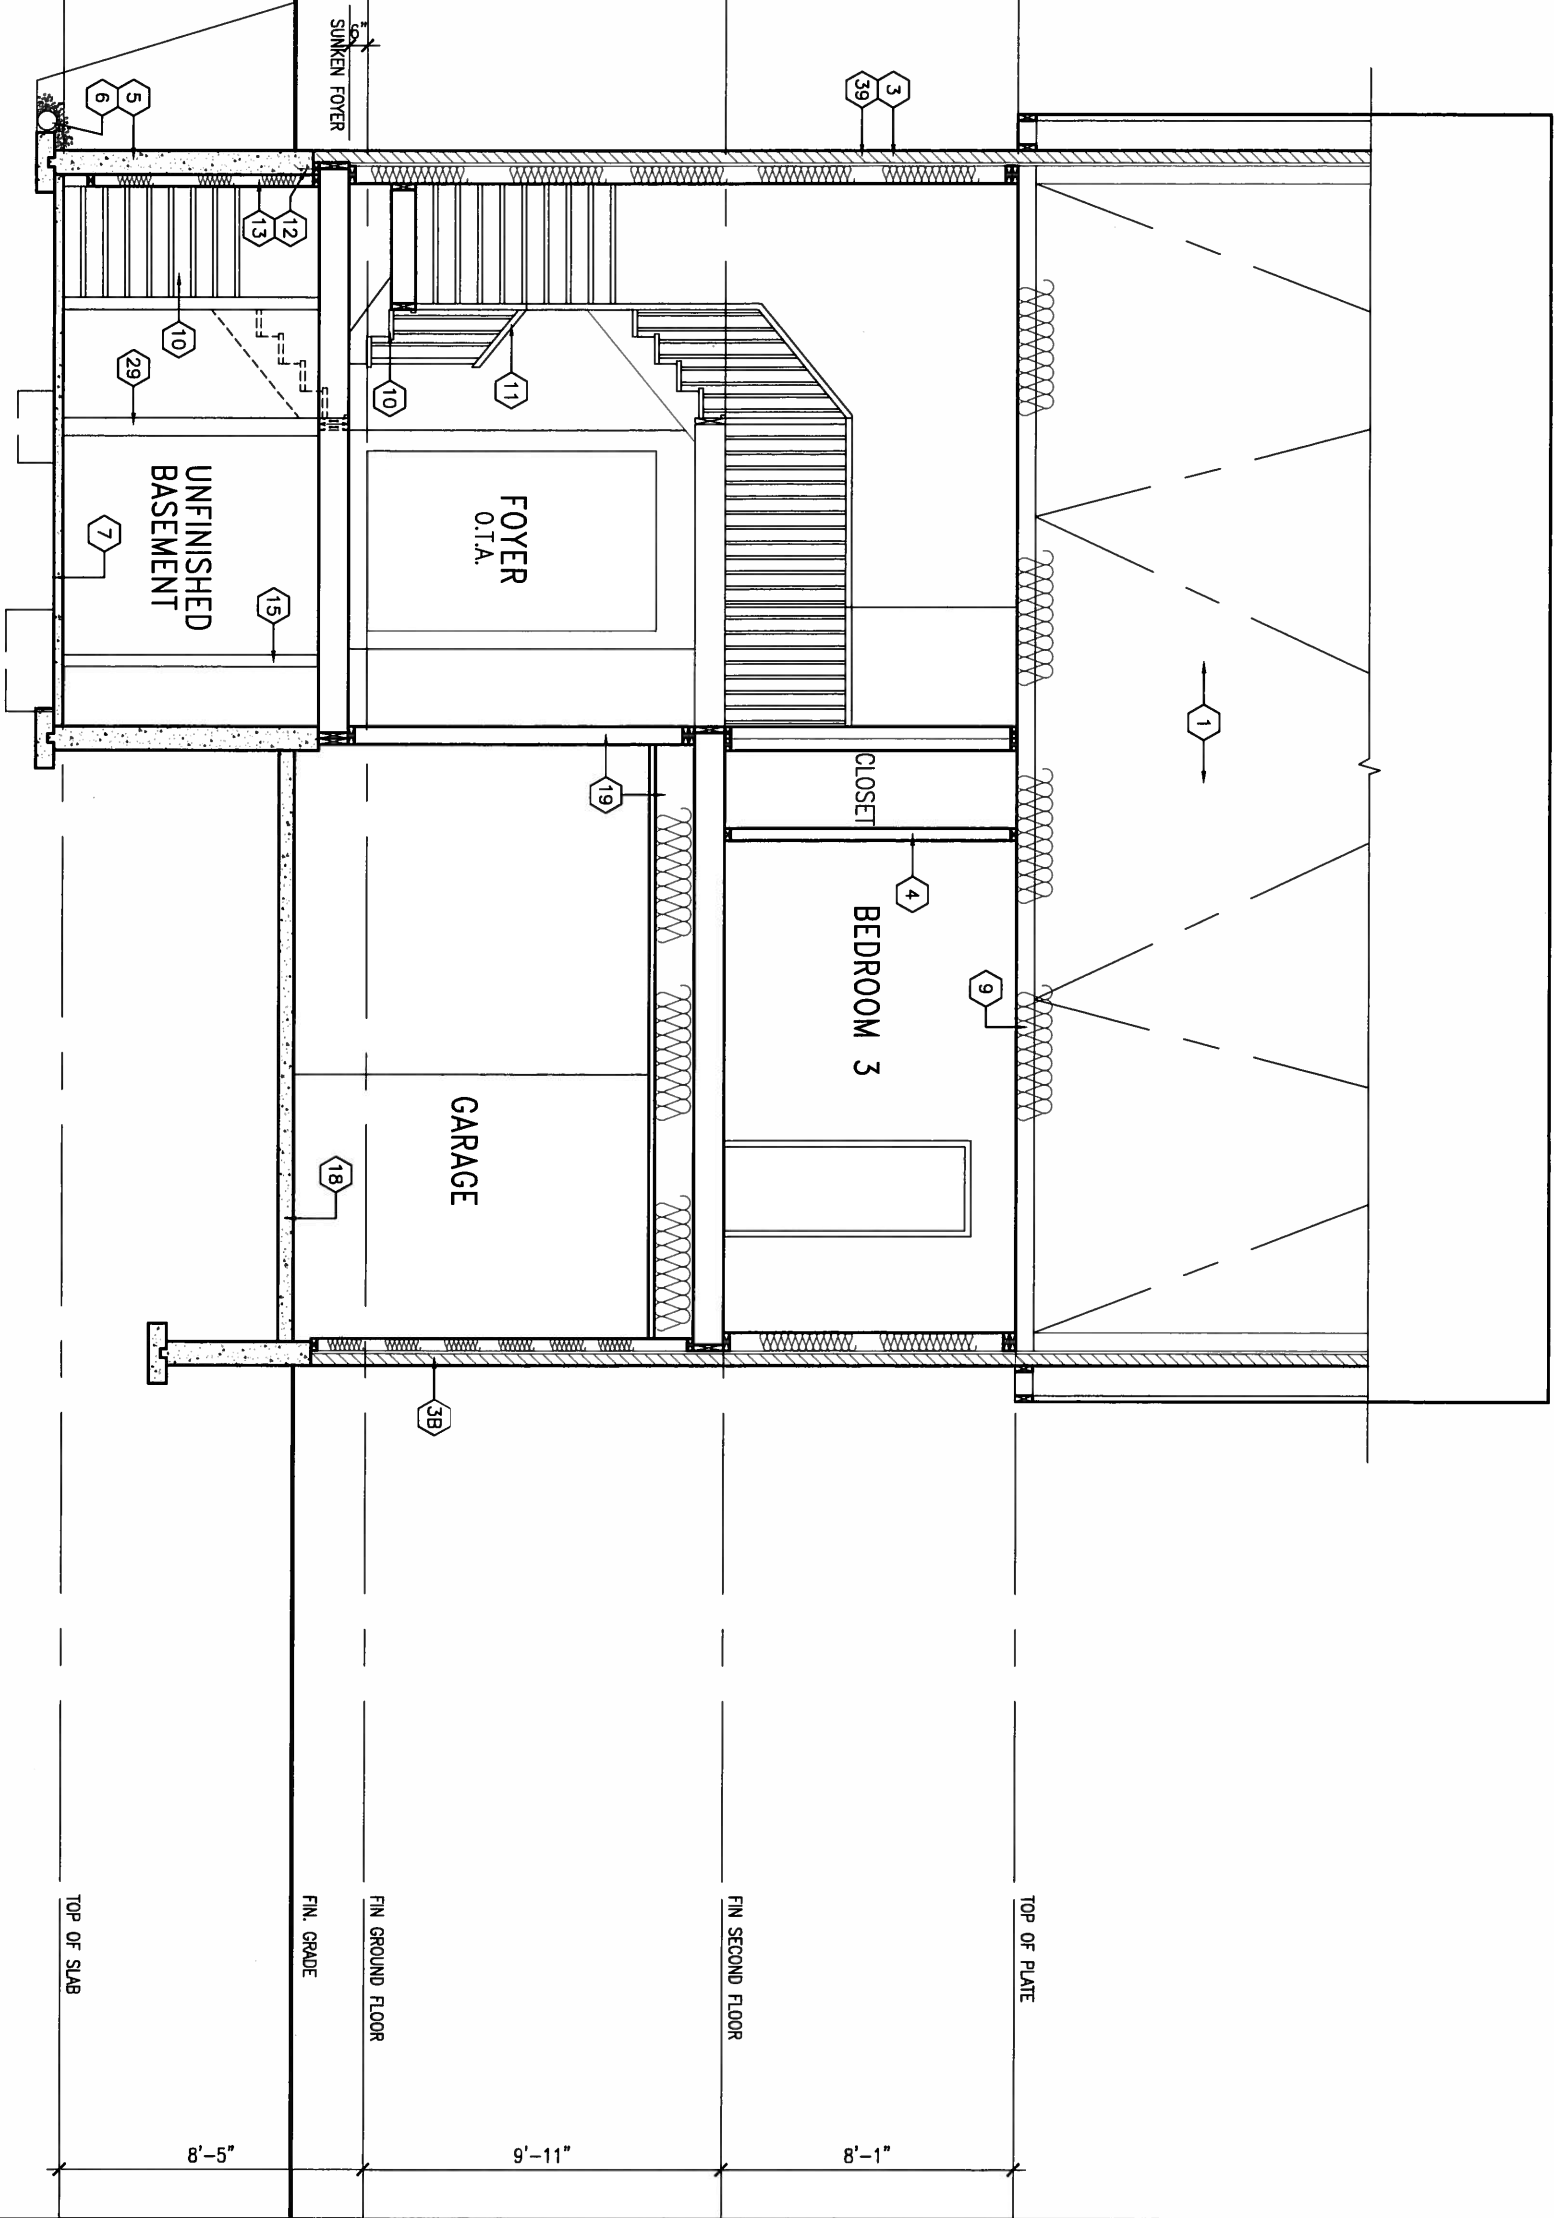

MAY 14, 2015




9 .		The undersigned has reviewed and takes responsibility for this design and has the qualifications and meets the requirements set out in the Ontario Building Code to be a Designer.		BAYVIEW WELLINGTON		S42-6 LOT 11&12	
8 .		qualification information		project name		RIDEAU 6	
7 .		Wellington Jno-Baptiste		municipality		project no.	
6 .		signature		BRADFORD		13045	
5 .		name		date		SECTION A-A	
4 .		registration information		drawn by		drawing no.	
3 .		VA3 Design Inc.		checked by		21	
2		Contractor must verify all dimensions on the job and report any discrepancy to the Designer before proceeding with the work. All drawings and specifications are instruments of service and the property of the Designer which must be returned at the completion of the work. Drawings are not to be scaled.		scale		file name	
1		REVISED AS PER ENG'S COMMENTS		DARRYL BURTON		13045-S42-6-LOTS11-12	
no.		description		RICHARD - H:\ARCHIVE\WORKING\2013\13045.BW\units\42\13045-S42-6-lots11-12.dwg - Tue - May 12 2015 - 9:42 AM			
		date					
		by					

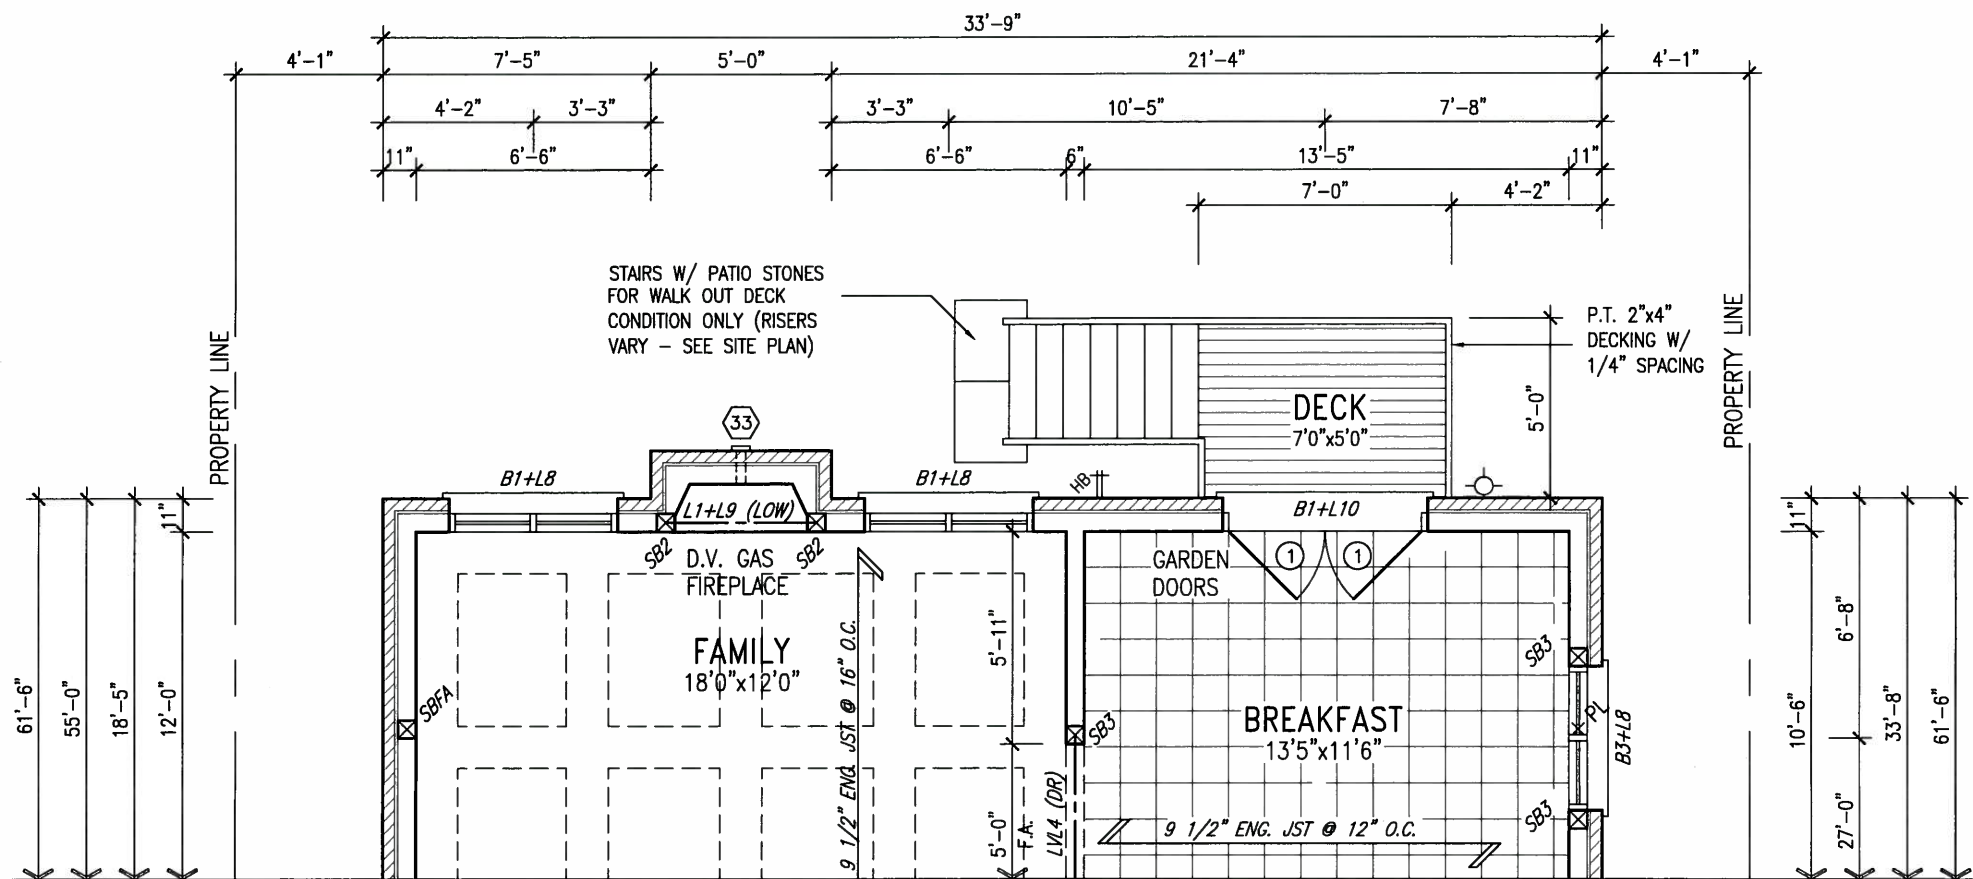

PARTIAL GROUND FLOOR PLAN 'A','B','C'
WOD 9R AND MORE COND.



MAY 14, 2015

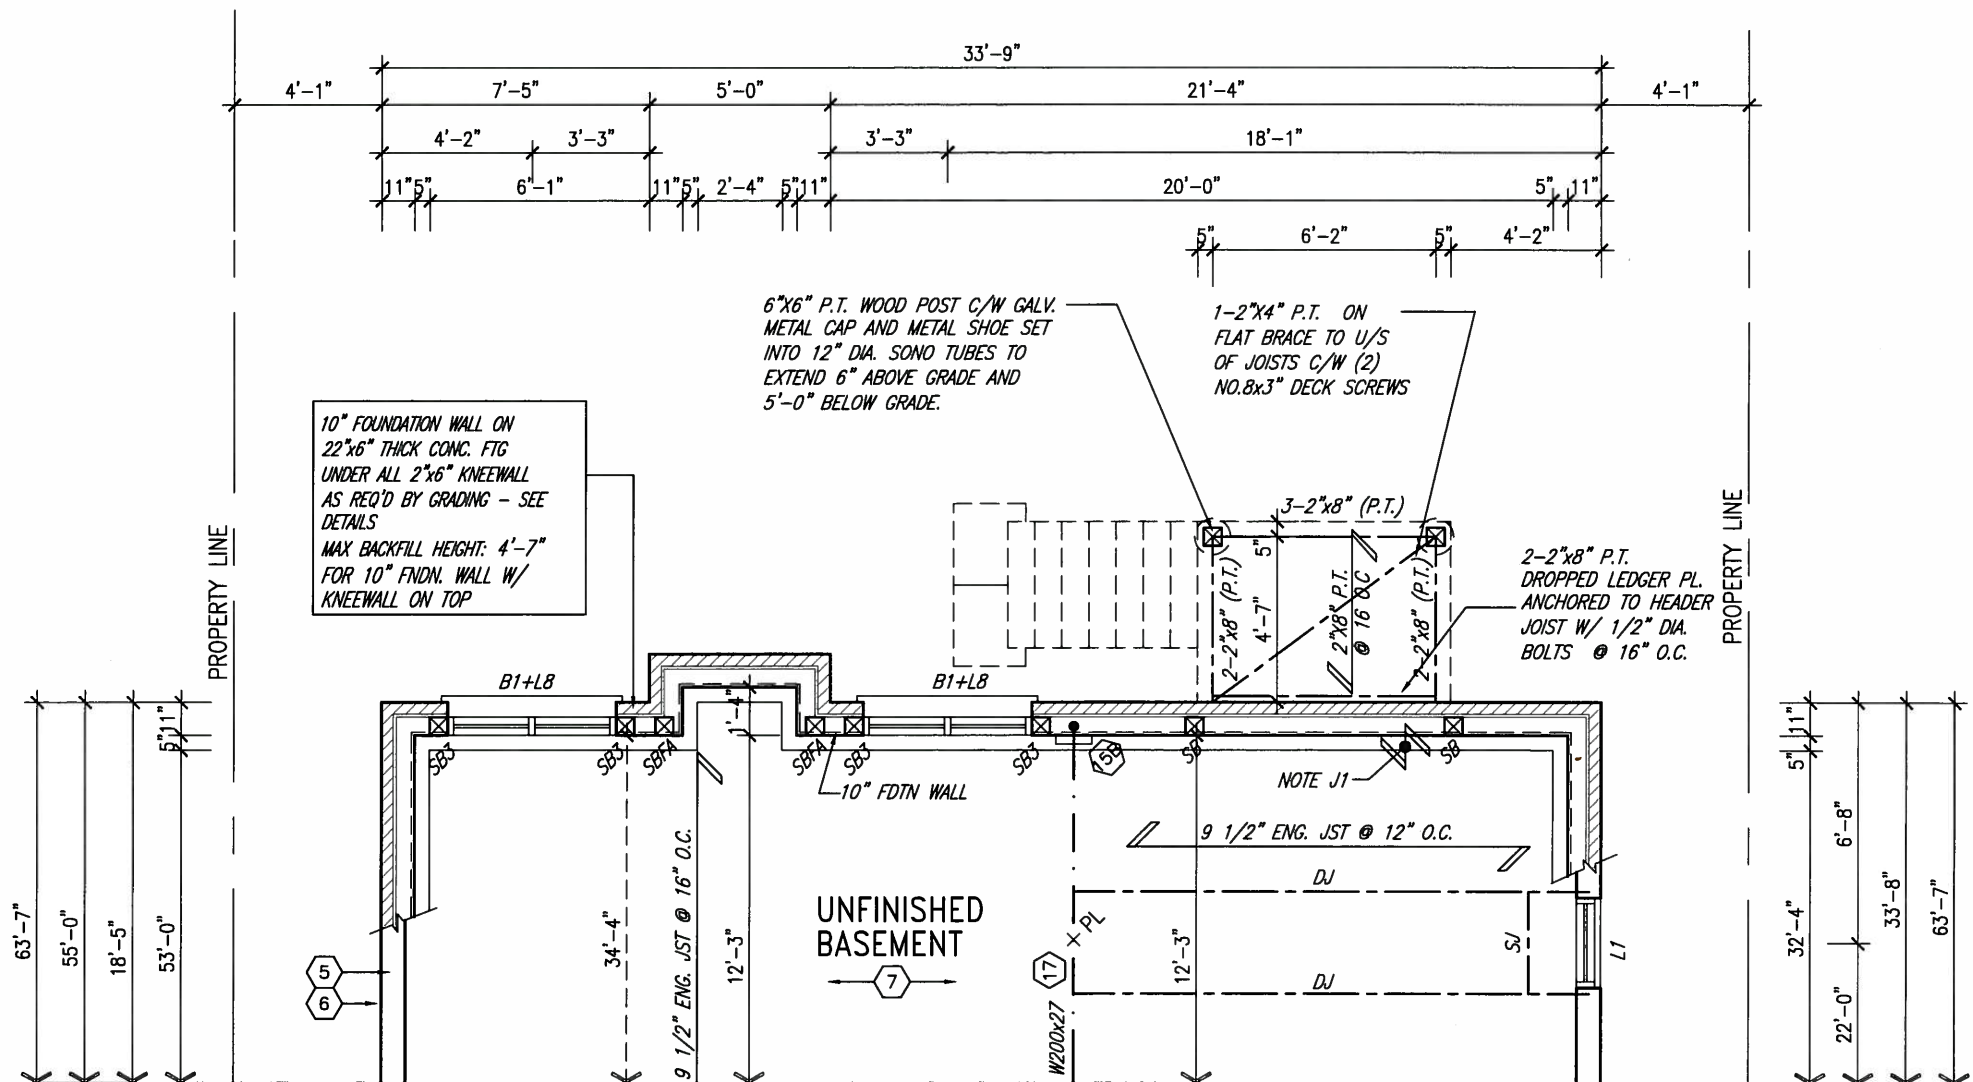

PARTIAL BASEMENT PLAN 'A','B','C'
WOD 9R AND MORE COND.

NOTE:
SPACE ALL FLOOR JOISTS @ 12" O.C.
UNDER ALL CERAMIC TILE AREAS.

NOTE 1:
ONE PLY RUBBER MEMBRANE
ADHERED TO EXT. TYPE 5/8" T&G
PLYWOOD SHEATHING ON 2"x4"
PURLINS LAID PERP. TO JOISTS
SLOPED TO DRAIN, ON 2"x8" SPR.
FLR. JOISTS @ 16" O.C. W/
PREFIN. ALUM. SOFFIT ON U/S

NOTE:
REFER TO STANDARD FLOOR PLANS
FOR ADDITIONAL INFORMATION.

It is the builder's complete responsibility to ensure that these plans comply with the applicable Building Code and all applicable regulations and requirements including zoning provisions and any provisions in the subdivision agreement. The Control Architect is not responsible in any way for examining or approving site (lotting) plans or working drawings with respect to any zoning or building code or permit matter or that any house can be properly built or located on its lot.

This is to certify that these plans comply with the applicable Architectural Design Guidelines approved by the Town of BRADFORD / WEST GWILLIMBURY.

ARCHITECTURAL REVIEW & APPROVAL
MAY 20 2015
John G. Williams Limited, Architect

NOTE: SPACE ALL FLOOR JOISTS @ 12" O.C. UNDER ALL CERAMIC TILE AREAS.

NOTE: ALL L.V.'S SUPPORTING FLOOR LOADS ARE TO BE SPECIFIED BY FLOOR TRUSS MANUFACTURER.

NOTE: FLOOR FRAMING INFO REFER TO SHOP DRAWINGS FOR ALL TRUSS-JOIST INFORMATION AND DETAILS. UNLESS OTHERWISE NOTED.

LOTS 11&12 ONLY

9	.	.	.	The undersigned has reviewed and takes responsibility for this design and has the qualifications and meets the requirements set out in the Ontario Building Code to be a Designer.
8	.	.	.	qualification information
7	.	.	.	Wellington Jno-Baptiste 25591
6	.	.	.	name registration information BCIN
5	.	.	.	VA3 Design Inc. 42658
4	.	.	.	signature
3	.	.	.	
2	REVISED AS PER ENG'S COMMENTS	MAY 04-15	RC	Contractor must verify all dimensions on the job and report any discrepancy to the Designer before proceeding with the work. All drawings and specifications are instruments of service and the property of the Designer which must be returned at the completion of the work. Drawings are not to be scaled.
1	ISSUED FOR CLIENT REVIEW.	SEPT.15/14	DB	
no.	description	date	by	

VA3 DESIGN
300A Wilson Avenue
Toronto ON M3H 1S8
t 416.630.2255 f 416.630.4782
va3design.com

BAYVIEW WELLINGTON		S42-6 LOT 11&12	
project name GREEN VALLEY ESTATES		project no. 13045	
municipality BRADFORD		drawing no. 22	
date SEPTEMBER 2014		PARTIAL PLANS- W.O.D. CONDITION	
drawn by DARRYL BURTON		file name 13045-S42-6-LOTS11-12	
checked by -		scale 3/16" = 1'-0"	
RICHARD - H:\ARCHIVE\WORKING\2013\13045.BW\units\42\13045-S42-6-lots11-12.dwg - Tue - May 12 2015 - 9:42 AM			

1'-0"

1'-0"

MAY 14, 2015



It is the builder's complete responsibility to ensure that all plans submitted for approval fully comply with the Architectural Guidelines and all applicable zoning regulations and requirements including zoning provisions and any provisions in the subdivision agreement. The Control Officer shall not be responsible for any delay for examining or approving with respect to any zoning or building code or permit matter or that any house can be properly built or located on its lot.


ARCHITECTURAL REVIEW & APPROVAL
MAY 20 2015
John G. Williams Limited, Architect

This is to certify that these plans comply with the applicable Architectural Design Guidelines approved by the Town of BRADFORD / WEST GWILLIMBURY.

6:12

10:12

ASPHALT SHINGLES (TYPICAL)
DASHED LINE INDICATES ROOF LINE FOR ELEV. 'B' & 'C'

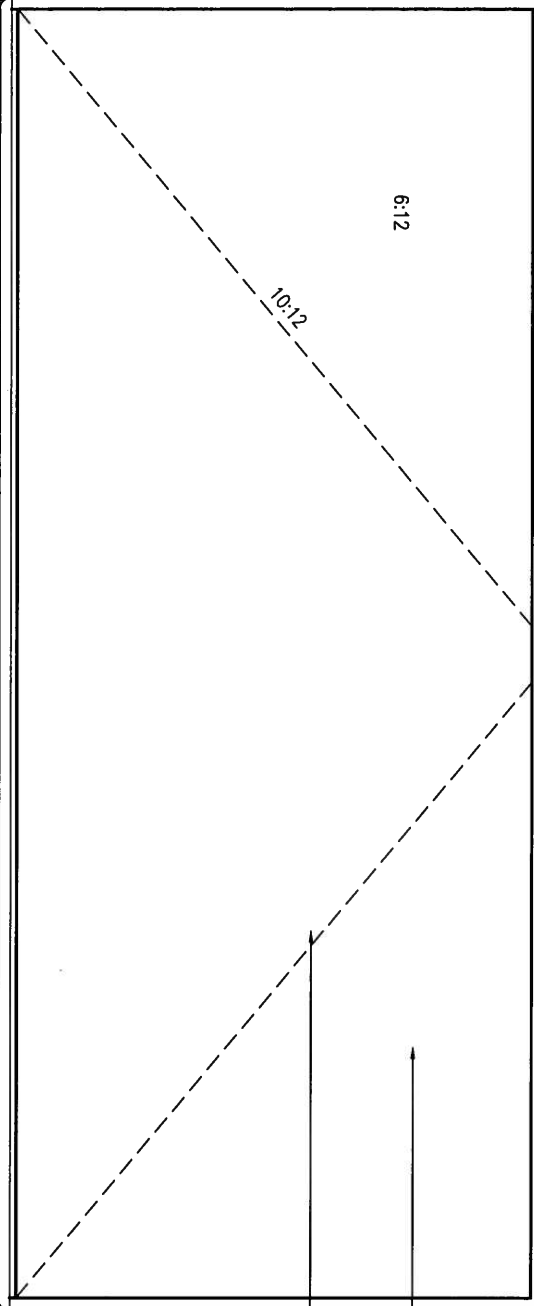

TOP OF PLATE

TOP OF WINDOW

BRICK SOLDIER COURSE (TYP.)

PRECAST CONC. SILL (TYP.)

FIN SECOND FLOOR

FACE BRICK (TYP.)

TOP OF TRANSOM
TOP OF WINDOW

FIN GROUND FLOOR

TOP OF WINDOW

FIN. GRADE @ FRONT

FIN. GRADE @ REAR

6"x6" P.T. WOOD POST C/W GALV. METAL CAP AND METAL SHOE SET INTO 12" DIA. SONO TUBES TO EXTEND 6" ABOVE GRADE AND 5'-0" BELOW GRADE.

36" HIGH WOOD RAILING (42" HIGH GUARD WHEN DECK IS MORE THAN 5'-11" ABOVE GRADE)

2"x6" CROSS BRACING

5'-0" MIN.

5'-0" MIN.

POURED CONC. FOUNDATION WALLS AND FOOTINGS TYP.

NOTE:
REFER TO FRONT ELEVATION FOR TYPICAL NOTES & INFORMATION

REAR ELEVATION 'A', 'B' & 'C'
W.O.D. CONDITION

BASEMENT WINDOW SIZES:
4R-BR USE 30"x24" VINYL CLAD STRUCTURAL STEEL FRAME BASEMENT WINDOWS


LOTS 11&12 ONLY

9.		The undersigned has reviewed and takes responsibility for this design and has the qualifications and meets the requirements set out in the Ontario Building Code to be a Designer.		BAYVIEW WELLINGTON		S42-6 LOT 11&12	
8.		Wellington Jno-Baptiste		GREEN VALLEY ESTATES		RIDEAU 6	
7.		name registration information		BRADFORD		project no. 13045	
6.		VA3 Design Inc.		REAR ELEVATION 'A', 'B' & 'C' - W.O.D. CONDITION		drawing no. 23	
5.		Contractor must verify all dimensions on the job and report any discrepancy to the Designer before proceeding with the work. All drawings and specifications are instruments of service and the property of the Designer which must be returned at the completion of the work. Drawings are not to be scaled.		date SEPTEMBER 2014		file name 13045-S42-6-LOTS11-12	
4.		2 REVISED AS PER ENG'S COMMENTS		drawn by DARRYL BURTON		scale 3/16" = 1'-0"	
3.		1 ISSUED FOR CLIENT REVIEW.		checked by		Richard - H:\ARCHIVE\WORKING\2013\13045.BW\units\42\13045-S42-6-lots11-12.dwg - Tue - May 12 2015 - 9:42 AM	
no. description		date		by			


VA3 DESIGN
300A Wilson Avenue
Toronto ON M3H 1S8
t 416.630.2255 f 416.630.4782
va3design.com



MAY 14, 2015

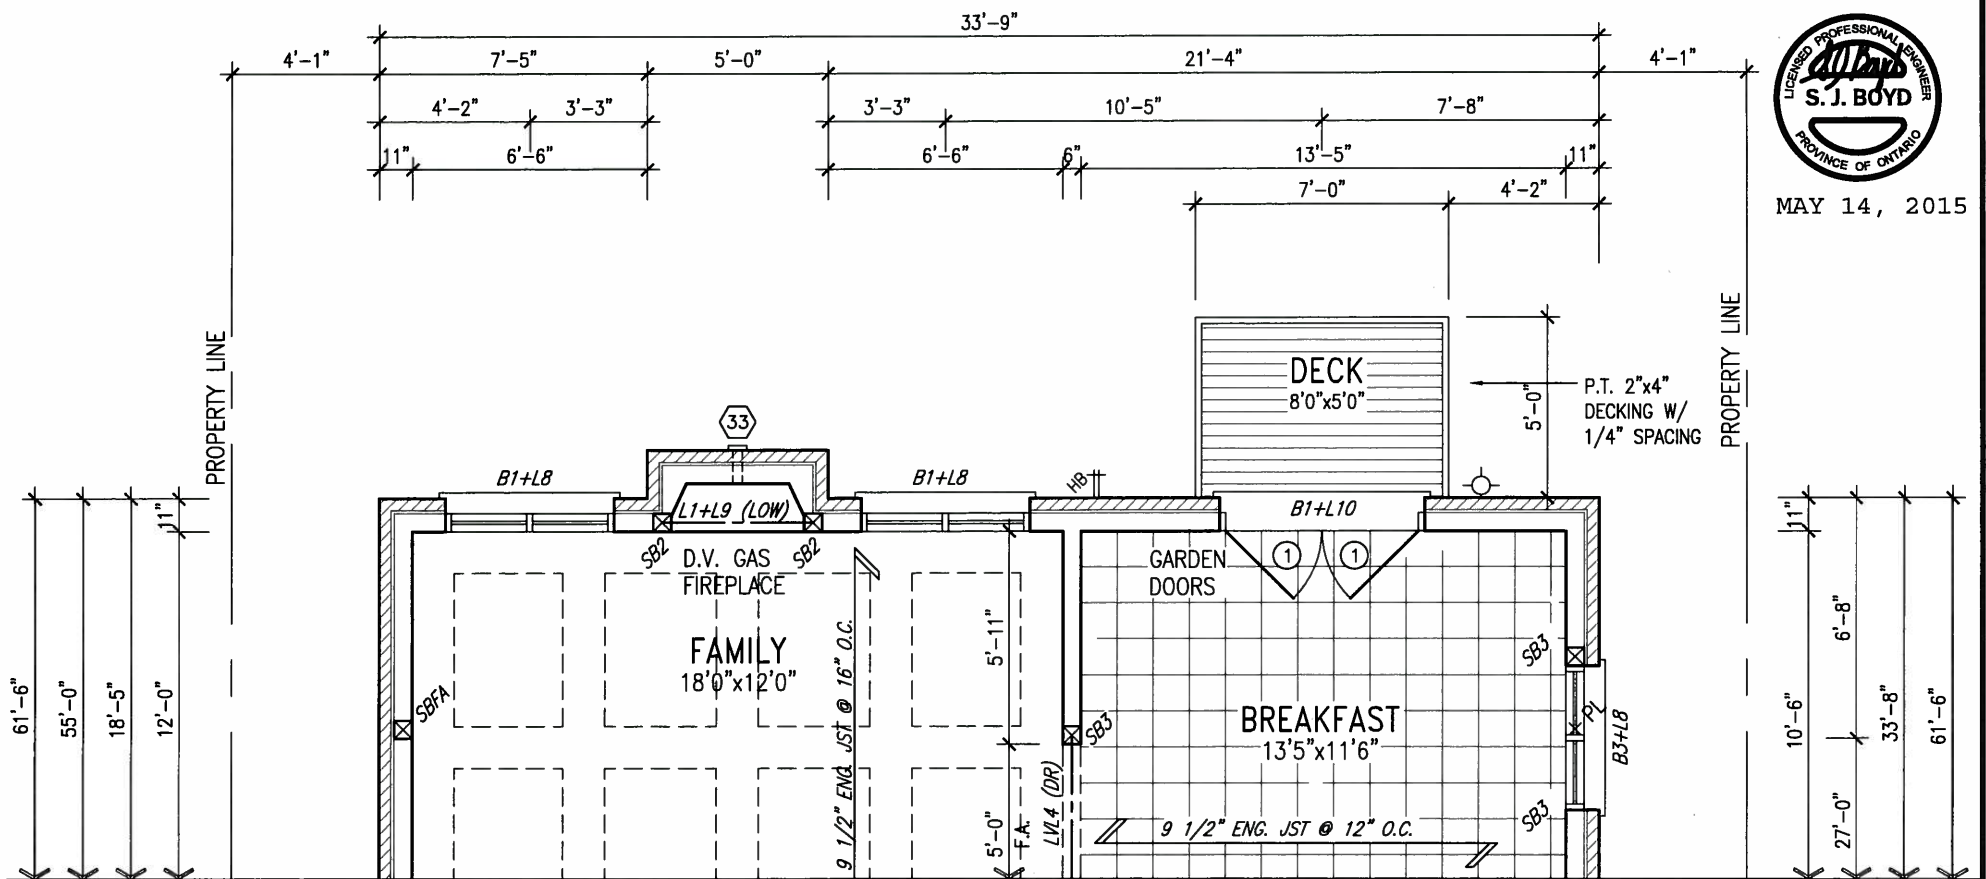

PARTIAL GROUND FLOOR PLAN 'A','B','C'
WOB CONDITION

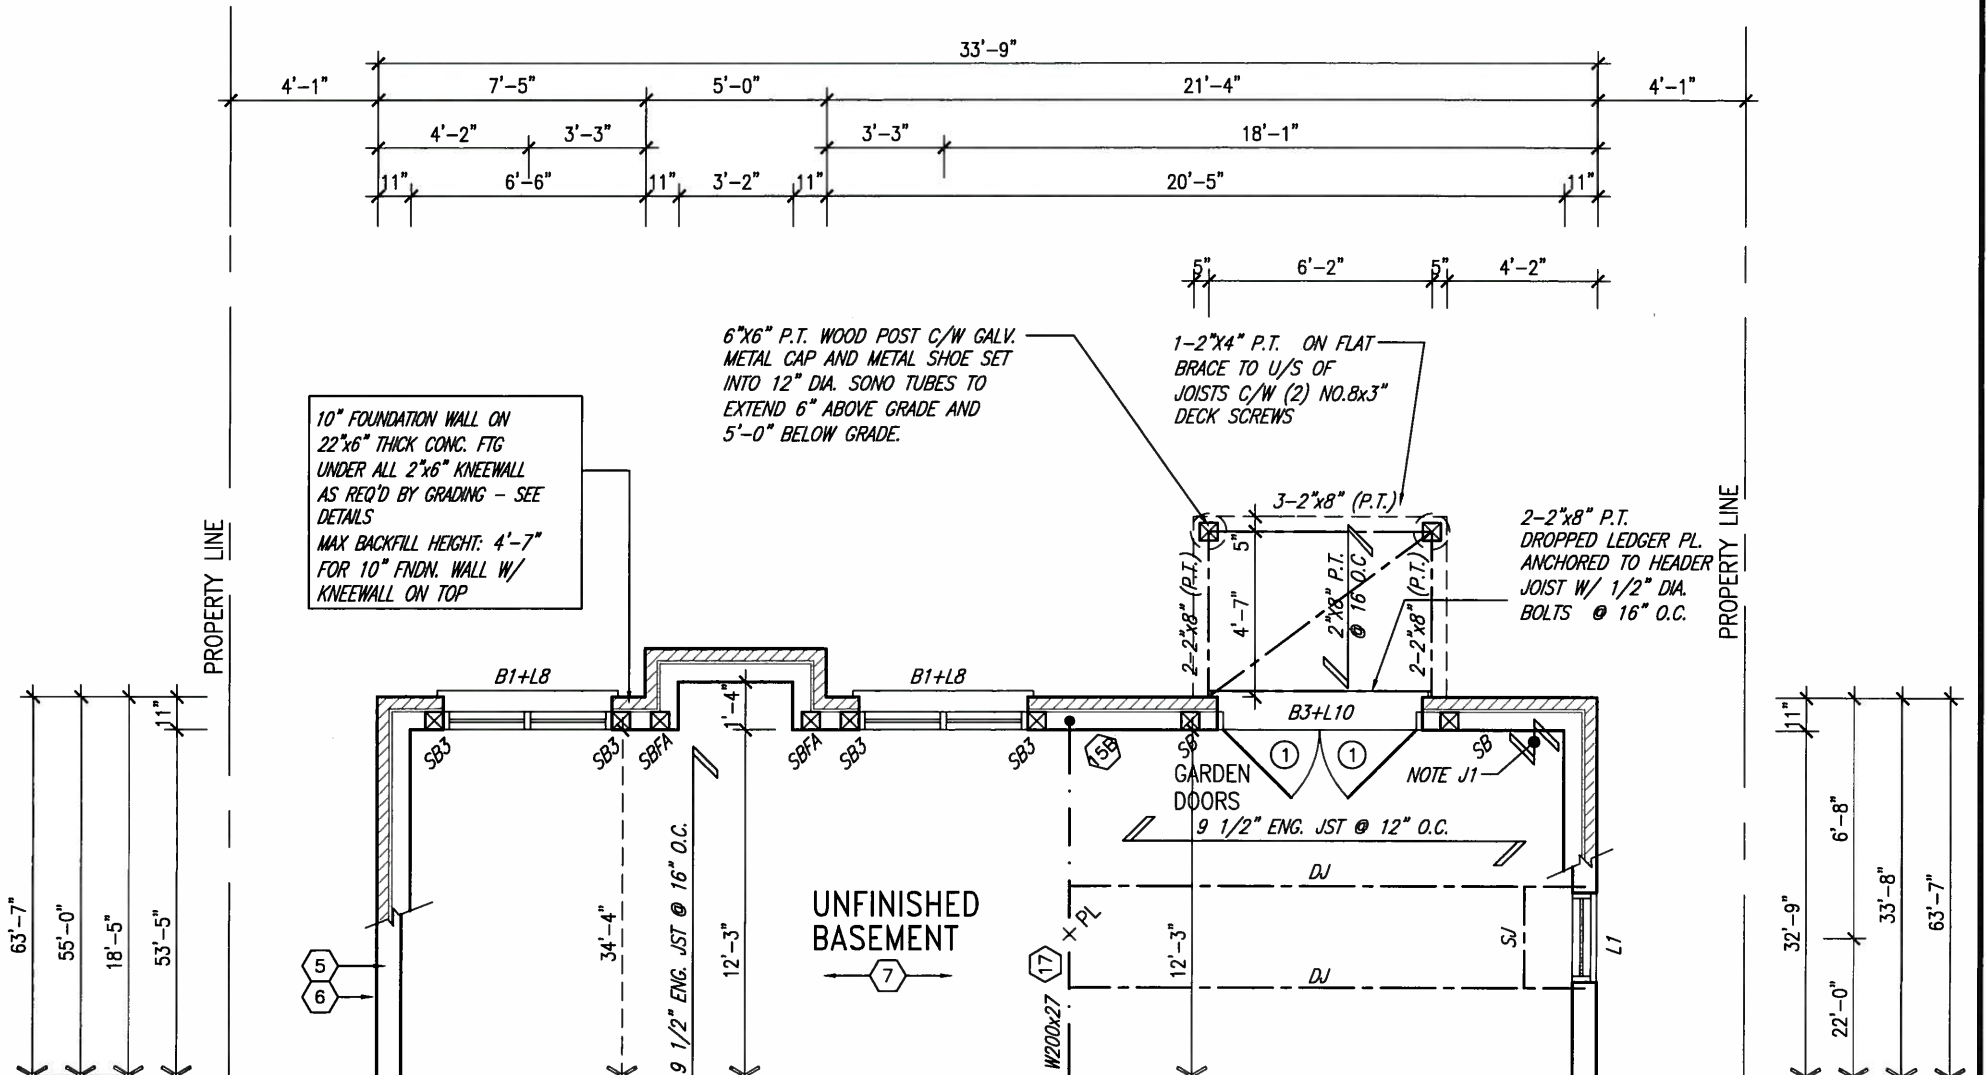

PARTIAL BASEMENT PLAN 'A','B','C'
WOB CONDITION

NOTE:
SPACE ALL FLOOR JOISTS @ 12" O.C.
UNDER ALL CERAMIC TILE AREAS.

NOTE 1:
ONE PLY RUBBER MEMBRANE
ADHERED TO EXT. TYPE 5/8" T&G
PLYWOOD SHEATHING ON 2"x4"
PURLINS LAID PERP. TO JOISTS
SLOPED TO DRAIN, ON 2"x8" SPR.
FLR. JOISTS @ 16" O.C. W/
PREFIN. ALUM. SOFFIT ON U/S

NOTE:
REFER TO STANDARD FLOOR PLANS
FOR ADDITIONAL INFORMATION.

It is the builder's complete responsibility to ensure that all plans submitted for approval fully comply with the Architectural Guidelines and all applicable regulations and requirements including zoning regulations and any provisions in the subdivision agreement. The Control Architect is not responsible in any way for working drawings, including plans or sections, or for any other drawings or specifications, or for any building code or permit matter or that any house can be properly built or located on its lot.

This is to certify that these plans comply with the applicable Architectural Design Guidelines approved by the Town of BRADFORD / WEST GWILLIMBURY.

ARCHITECTURAL REVIEW & APPROVAL

MAY 20 2015

John G. Williams Limited, Architect

NOTE: SPACE ALL FLOOR JOISTS @ 12" O.C. UNDER ALL CERAMIC TILE AREAS.

NOTE: ALL L.V.'S SUPPORTING FLOOR LOADS ARE TO BE SPECIFIED BY FLOOR TRUSS MANUFACTURER.

NOTE: FLOOR FRAMING INFO REFER TO SHOP DRAWINGS FOR ALL TRUSS-JOIST INFORMATION AND DETAILS. UNLESS OTHERWISE NOTED.

LOTS 11&12 ONLY

9	.	.	.	The undersigned has reviewed and takes responsibility for this design and has the qualifications and meets the requirements set out in the Ontario Building Code to be a Designer.
8	.	.	.	qualification information
7	.	.	.	Wellington Jno-Baptiste 25591
6	.	.	.	signature BCIN
5	.	.	.	name registration information 42658
4	.	.	.	VA3 Design Inc.
3	.	.	.	
2	REVISED AS PER ENG'S COMMENTS	MAY 04-15	RC	Contractor must verify all dimensions on the job and report any discrepancy to the Designer before proceeding with the work. All drawings and specifications are instruments of service and the property of the Designer which must be returned at the completion of the work. Drawings are not to be scaled.
1	ISSUED FOR CLIENT REVIEW.	SEPT.15/14	DB	
no.	description	date	by	

VA3
DESIGN

300A Wilson Avenue
Toronto ON M3H 1S8
t 416.630.2255 f 416.630.4782
va3design.com

BAYVIEW WELLINGTON

S42-6 LOT 11&12
RIDEAU 6

project name	GREEN VALLEY ESTATES	municipality	BRADFORD	project no.	13045
date	SEPTEMBER 2014	checked by	DARRYL BURTON	scale	3/16" = 1'-0"
drawn by	DARRYL BURTON	scale	3/16" = 1'-0"	file name	13045-S42-6-LOTS11-12
RICHARD - H:\ARCHIVE\WORKING\2013\13045.BW\units\42\13045-S42-6-lots11-12.dwg - Tue - May 12 2015 - 9:42 AM					drawing no.
					24

1'-0"

1'-0"

6:12

10:12

ASPHALT SHINGLES
(TYPICAL)

MAY 14, 2015



It is the builder's complete responsibility to ensure that all plans submitted for approval fully comply with the Architectural Guidelines and all applicable regulations and requirements including zoning provisions and any provisions in the subdivision agreement. The Control Architect is not responsible in any way for examining or approving site (lotting) plans or for verifying that the proposed building or building code of permit matter or that house can be properly built or located on its lot.

ARCHITECTURAL REVIEW & APPROVAL

MAY 20 2015

John G. Williams Limited, Architect

DASHED LINE INDICATES ROOF
LINE FOR ELEV. 'B' & 'C'

BRICK SOLDIER
COURSE (TYP.)

PRECAST CONC.
SILL (TYP.)

FACE BRICK (TYP.)

FIN. GRADE @ FRONT

FIN. GRADE @ REAR

POURED CONC.
FOUNDATION WALLS
AND FOOTINGS TYP.

NOTE:
REFER TO FRONT ELEVATION FOR
TYPICAL NOTES & INFORMATION

36" HIGH WOOD RAILING
(42" HIGH GUARD WHEN
DECK IS MORE THAN
5'-11" ABOVE GRADE)

6"x6" P.I. WOOD POST C/W GALL.
METAL CAP AND METAL SHOE SET
INTO 12" DIA. CONO TUBES TO
EXTEND 6" ABOVE GRADE AND
5'-0" BELOW GRADE.

2"x6" CROSS BRACING

5'-0"
MIN.

5'-0"
MIN.

REAR ELEVATION 'A', 'B' & 'C'
W.O.B. CONDITION

LOTS 11&12 ONLY

9 .		The undersigned has reviewed and takes responsibility for this design and has the qualifications and meets the requirements set out in the Ontario Building Code to be a Designer.		25591		BAYVIEW WELLINGTON		S42-6 LOT 11&12	
8 .		Wellington Jno-Baptiste		BCM		GREEN VALLEY ESTATES		RIDEAU 6	
7 .		name		42658		project name		project no.	
6 .		VA3 Design Inc.				municipality		13045	
5 .		Contractor must verify all dimensions on the job and report any discrepancy to the Designer before proceeding with the work. All drawings and specifications are instruments of service and the property of the Designer which must be returned at the completion of the work. Drawings are not to be scaled.				date		REAR ELEVATION 'A', 'B' & 'C'- W.O.B. CONDITION	
4 .						drawn by		file name	
3 .						checked by		13045-S42-6-LOTS11-12	
2 .		REVISED AS PER ENG'S COMMENTS		MAY 04-15		scale		25	
1 .		ISSUED FOR CLIENT REVIEW.		SEPT.15/14		3/16" = 1'-0"			
no.		description		date		Richard - H:\ARCHIVE\WORKING\2013\13045.BW\units\42\13045-S42-6-lots11-12.dwg		Tue - May 12 2015 - 9:42 AM	

It is the builder's complete responsibility to ensure that all plans submitted for approval fully comply with the Architectural Guidelines and all applicable regulations and requirements including zoning provisions and any provisions in the subdivision agreement. The Control Architect is not responsible in any way for waiving or approving alternative plans or variations from the approved plans or building code or permit matter or that any house can be properly built or located on its lot.

This is to certify that these plans comply with the applicable Architectural Design Guidelines approved by the Town of BRADFORD / WEST GUILMBURY.

ARCHITECTURAL REVIEW & APPROVAL

MAY 20 2015

John G. Williams Limited Architect

11'-10" 15'-4" 3'-0"


MAY 14, 2015





RETURN FRIEZE BOARD AND BANDING 4'-0" ALONG SIDES (TYP.)

CONT. TRIPLE BRICK ROWLOCK BAND

POURED CONC. DOOR SILL & PRECAST CONC. STEP

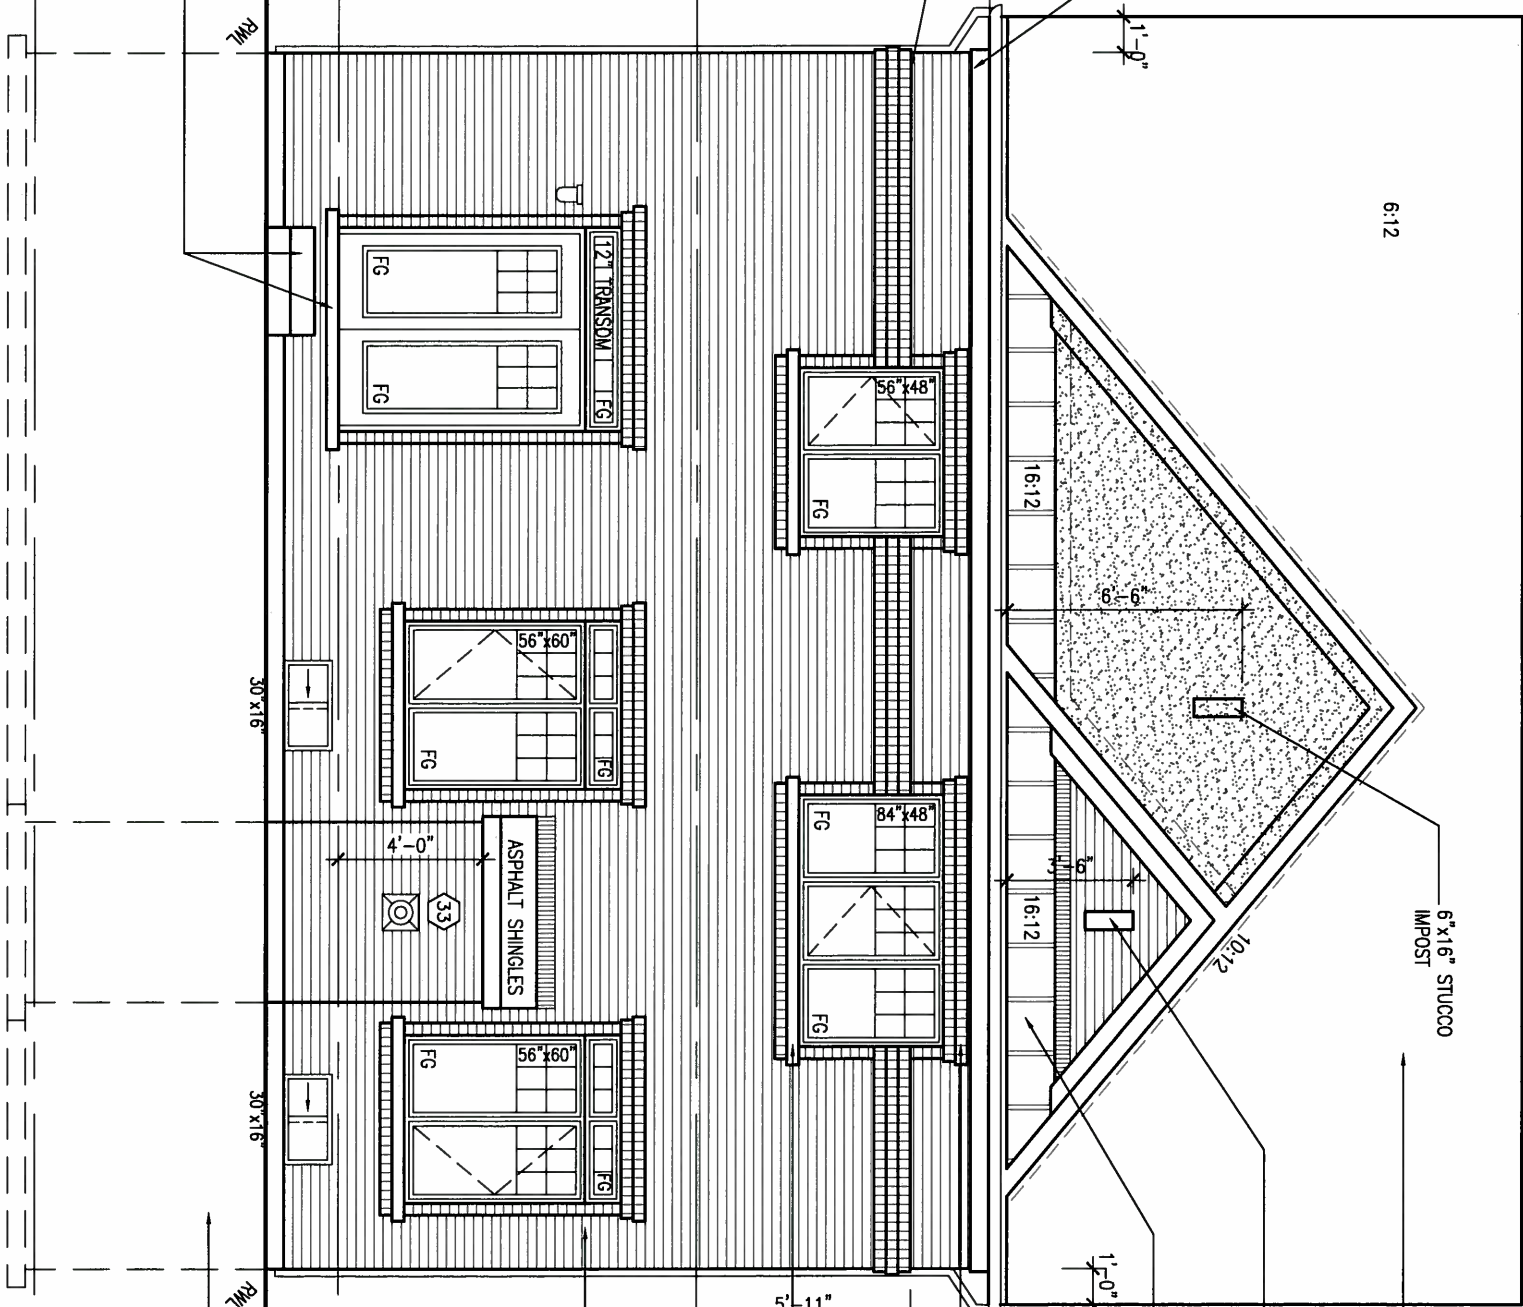

ROOF 'A' (UPGRADE REAR)

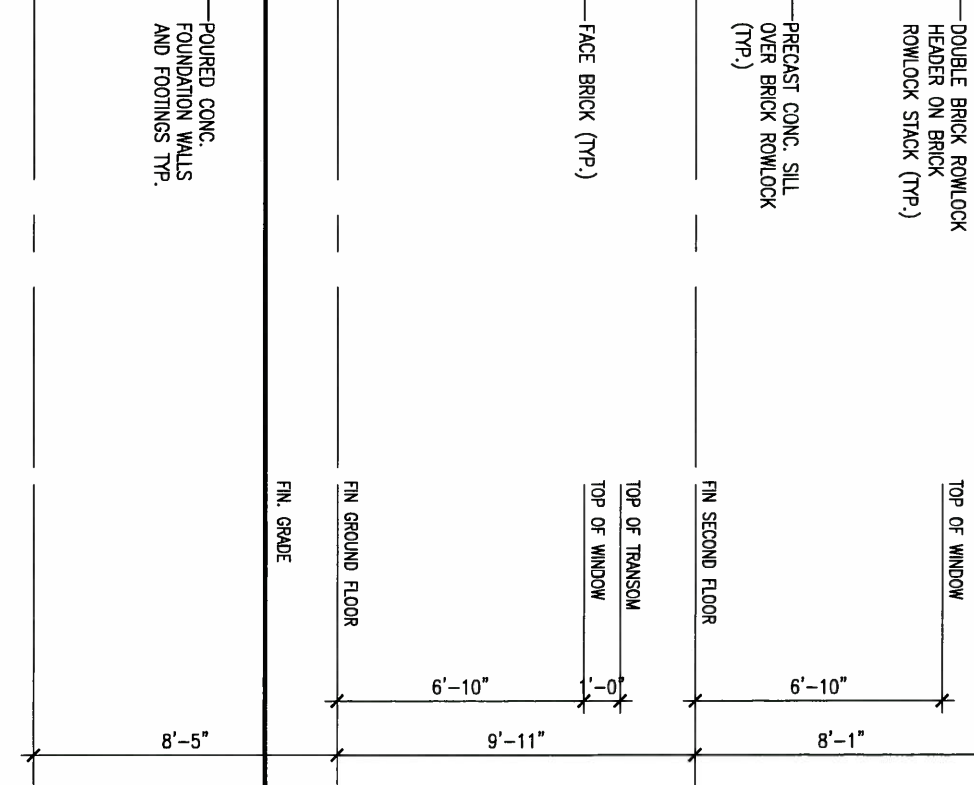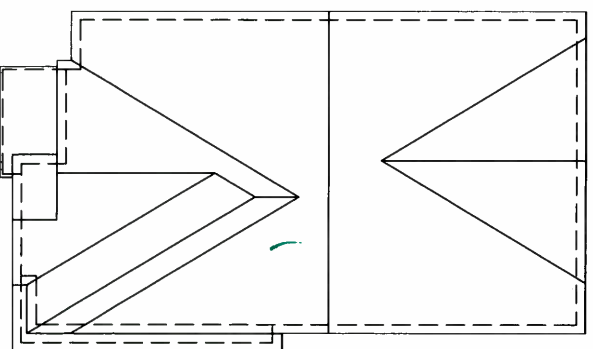

UPGRADED REAR ELEVATION 'A'

NOTE: REFER TO FRONT ELEVATION FOR TYPICAL NOTES & INFORMATION

9	.	.	.	The undersigned has reviewed and takes responsibility for this design and has the qualifications and meets the requirements set out in the Ontario Building Code to be a Designer. qualification information Wellington Jno-Baptiste 25591 signature BCN VA3 Design Inc. 42658	VA3 DESIGN 300A Wilson Avenue Toronto ON M3H 1S8 t 416.630.2255 f 416.630.4782 va3design.com	BAYVIEW WELLINGTON S42-6 LOT 11&12 -	project name GREEN VALLEY ESTATES municipality BRADFORD project no. 13045	date SEPTEMBER 2014 UPGRADED REAR ELEVATION 'A' drawing no. 26	drawn by DARRYL BURTON checked by - scale 3/16" = 1'-0" file name 13045-S42-6-LOTS11-12 RICHARD - H:\ARCHIVE\WORKING\2013\13045.BW\units\42\13045-S42-6-lots11-12.dwg - Tue - May 12 2015 - 9:42 AM
8	.	.	.						
7	.	.	.						
6	.	.	.						
5	.	.	.						
4	.	.	.	Contractor must verify all dimensions on the job and report any discrepancy to the Designer before proceeding with the work. All drawings and specifications are instruments of service and the property of the Designer which must be returned at the completion of the work. Drawings are not to be scaled.					
3	.	.	.						
2	REVISED AS PER ENG'S COMMENTS	MAY 04-15	RC						
1	ISSUED FOR CLIENT REVIEW.	SEPT.15/14	DB						
no.	description	date	by						

It is the builder's complete responsibility to ensure that all plans submitted for approval fully comply with the Architectural Guidelines and all applicable regulations and requirements including zoning provisions and any provisions in the subdivision agreement. The Contractor is not responsible for any error or omission in these drawings with respect to any zoning or building code or permit matter or that any house can be properly built or located on its lot.

This is to certify that these plans comply with the applicable Architectural Design Guidelines approved by the Town of BRADFORD / WEST GUILDFORD.

ARCHITECTURAL REVIEW & APPROVAL
MAY 20 2015
John G. Williams Limited Architect

1'-0"

1'-0"

MAY 14, 2015



RETURN FRIEZE BOARD AND BANDING 4'-0" ALONG SIDES (TYP.)

10:12

10:12

6:12

7'-8"

7'-8"

3'-0"

ASPHALT SHINGLES (TYPICAL)

12"x12" PRECAST CONC. DETAIL

4"x10" BRICK ARCH W/ KEYSTONE ON BRICK STACK BOND (TYP.)

PRECAST CONC. SILL OVER BRICK ROWLOCK (TYP.)

4"x10" BRICK SOLDIER W/ KEYSTONE ON BRICK (TYP.)

FACE BRICK (TYP.)

RWL

POURED CONC. FOUNDATION WALLS AND FOOTINGS TYP.


30"x16"

30"x16"

RWL

POURED CONC. DOOR SILL & PRECAST CONC. STEP (2)

ROOF 'B'
(UPGRADE REAR)

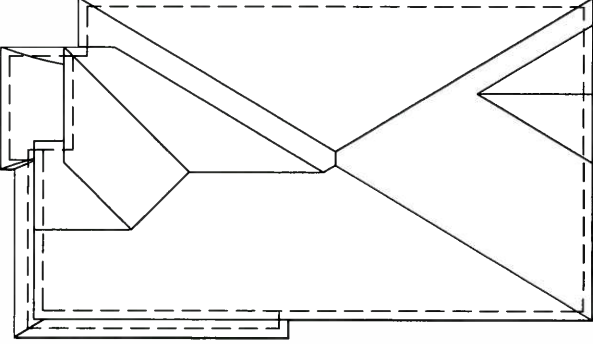

TOP OF PLATE

TOP OF WINDOW

FIN SECOND FLOOR

TOP OF TRANSOM

TOP OF WINDOW

FIN GROUND FLOOR

FIN. GRADE

6'-10"

9'-11"

6'-10"

8'-1"

8'-5"

UPGRADED REAR ELEVATION 'B'

NOTE:
REFER TO FRONT ELEVATION FOR
TYPICAL NOTES & INFORMATION


9	.	.	.	The undersigned has reviewed and takes responsibility for this design and has the qualifications and meets the requirements set out in the Ontario Building Code to be a Designer.	
8	.	.	.	qualification information	
7	.	.	.	Wellington Jno-Baptiste	25591
6	.	.	.	name	BCN
5	.	.	.	registration information	42658
4	.	.	.	VA3 Design Inc.	
3	.	.	.	Contractor must verify all dimensions on the job and report any discrepancy to the Designer before proceeding with the work. All drawings and specifications are instruments of service and the property of the Designer which must be returned at the completion of the work. Drawings are not to be scaled.	
2	REVISED AS PER ENG'S COMMENTS	MAY 04-15	KC		
1	ISSUED FOR CLIENT REVIEW.	SEPT.15/14	DB		
no.	description	date	by		

VA3 DESIGN
300A Wilson Avenue
Toronto ON M3H 1S8
t 416.630.2255 f 416.630.4782
va3design.com

BAYVIEW WELLINGTON		S42-6 LOT 11&12	
project name GREEN VALLEY ESTATES	municipality BRADFORD	project no. 13045	drawing no. 27
date SEPTEMBER 2014	checked by DARRYL BURTON	scale 3/16" = 1'-0"	file name 13045-S42-6-LOTS11-12
RICHARD - H:\ARCHIVE\WORKING\2013\13045.BW\units\42\13045-S42-6-lots11-12.dwg - Tue - May 12 2015 - 9:42 AM			


ARCHITECTURAL REVIEW & APPROVAL
MAY 20 2015
John G. Williams Limited, Architect

UPGRADED REAR ELEVATION 'C'

 

VA3
DESIGN
300A Wilson Avenue
Toronto ON M3H 1S8
t 416.630.2255 f 416.630.2255
va3design.com

All drawings specifications, related documents and design are the copyright property of VA3 DESIGN. Reproduction of this property in whole or in part is strictly prohibited without VA3 DESIGN's written permission.

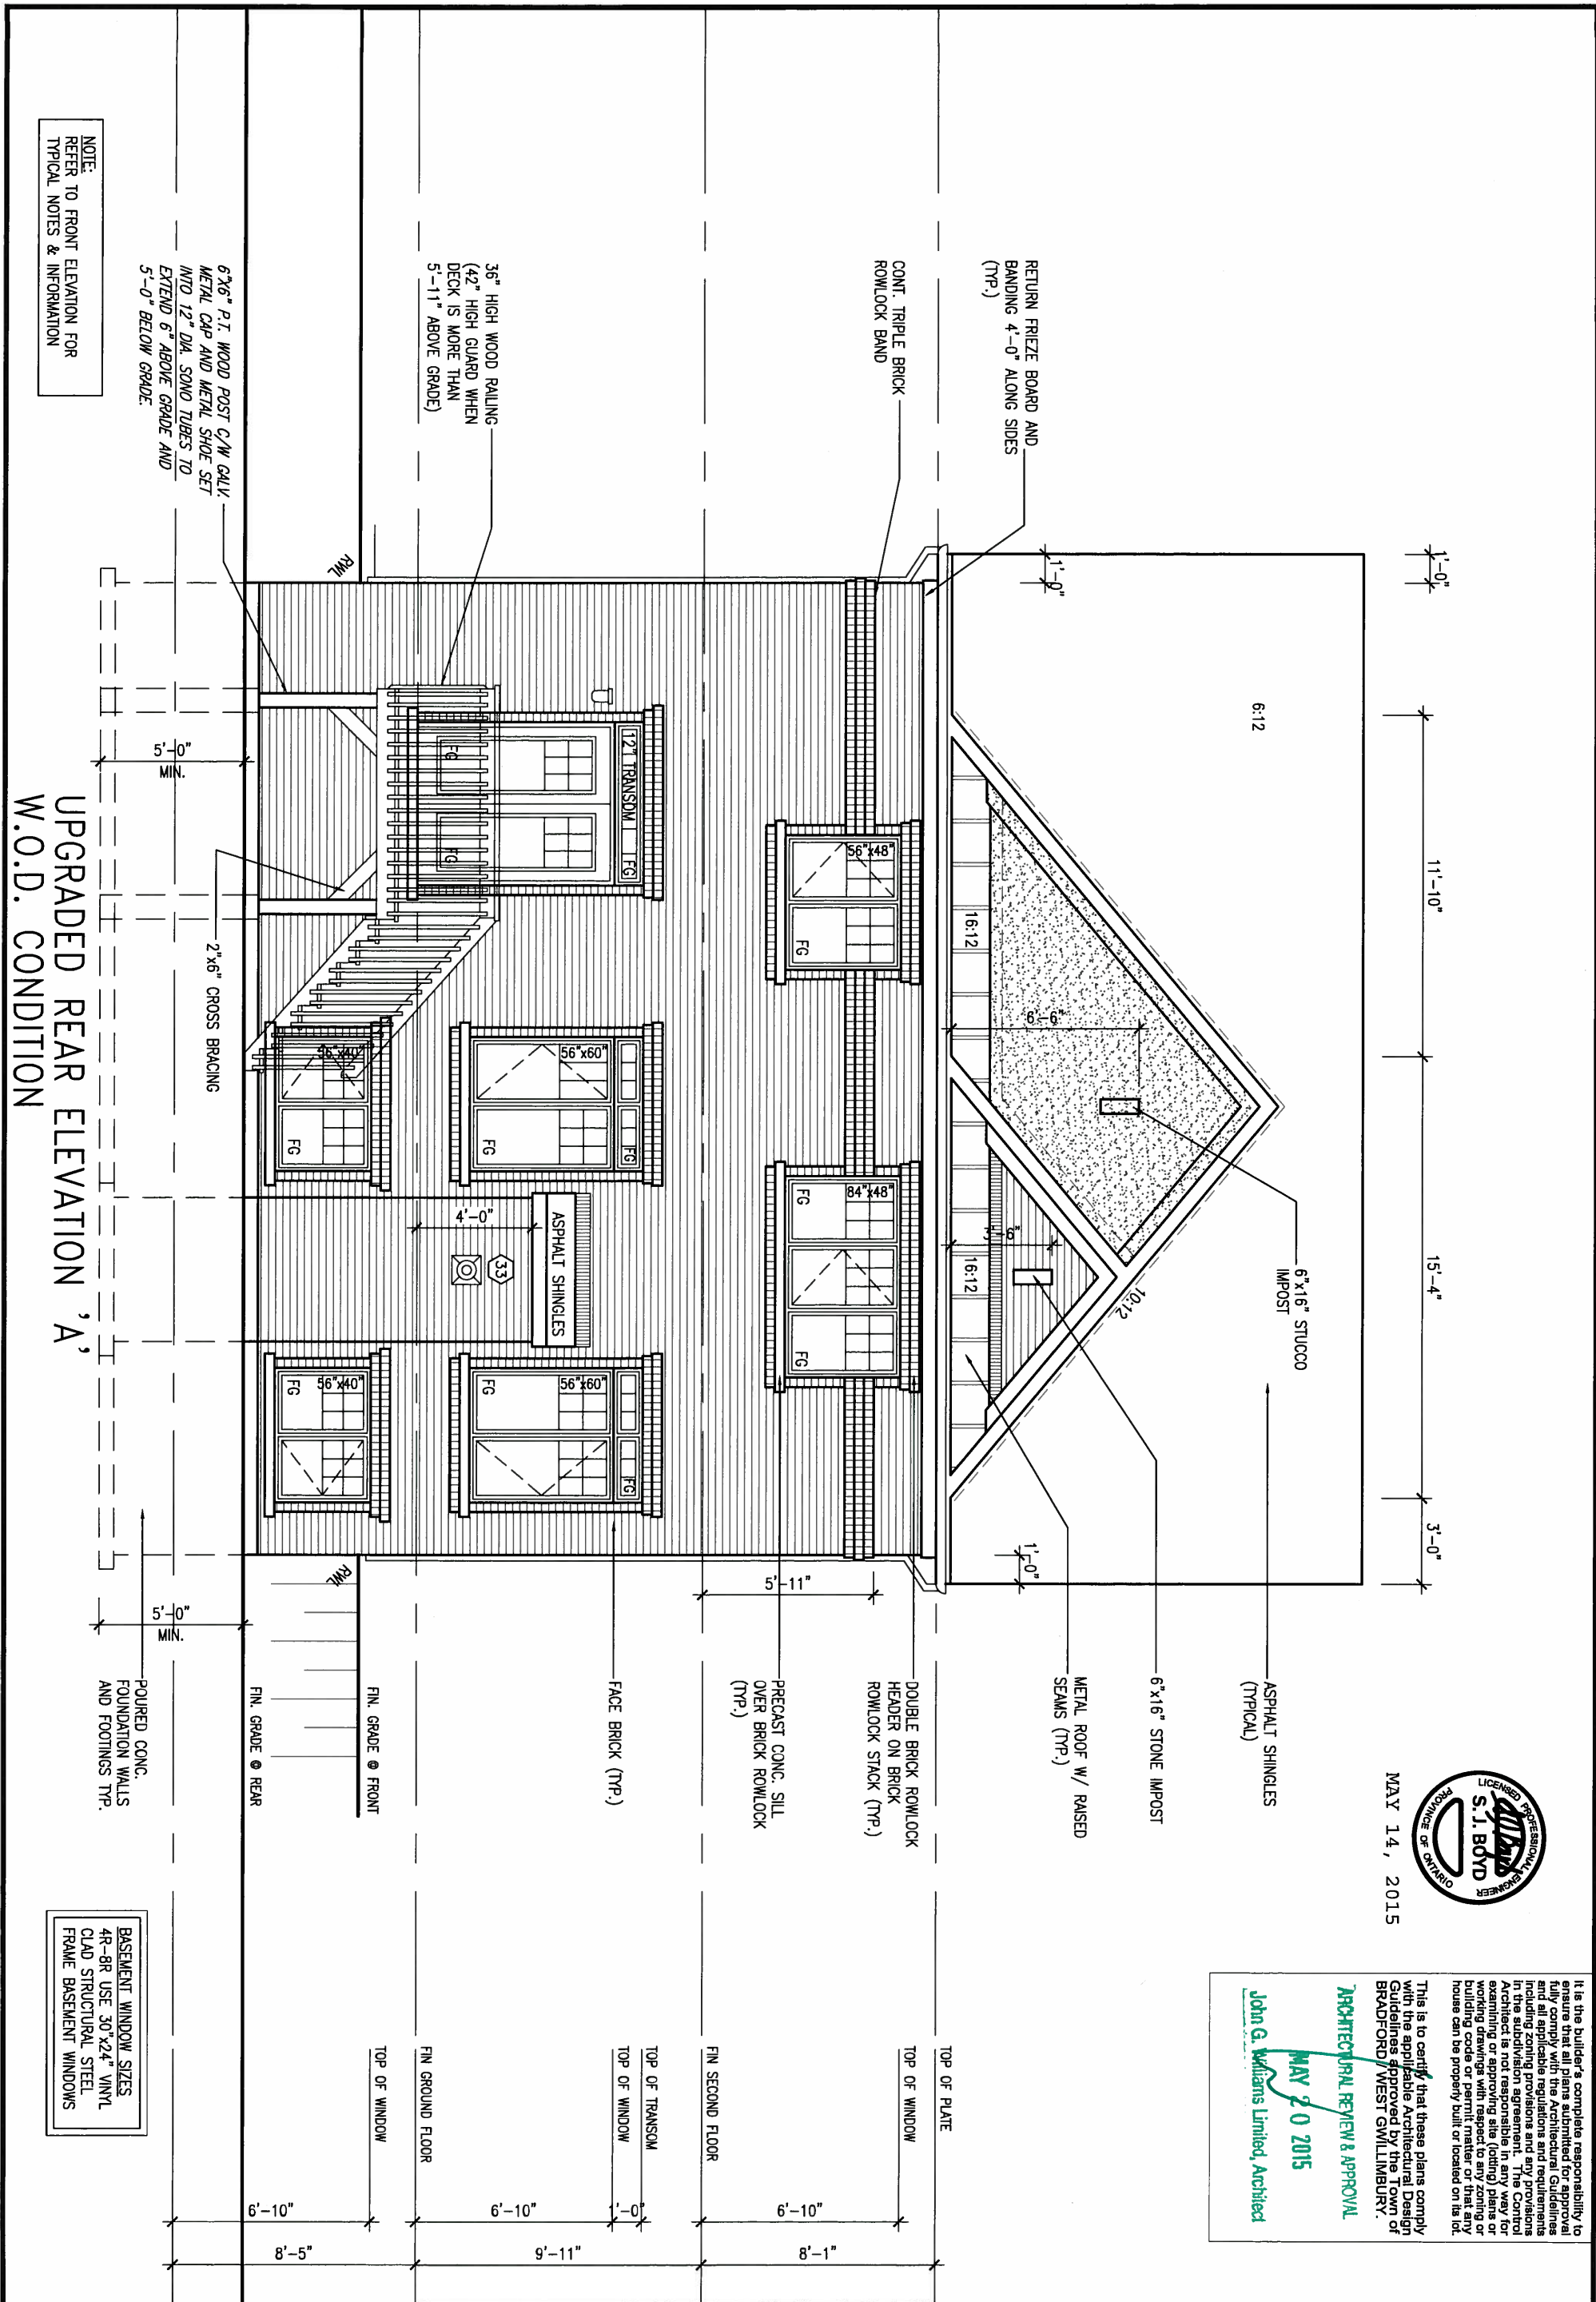

MAY 14, 2015



This is to certify that these plans comply with the applicable Architectural Design Guidelines approved by the Town of BRADFORD/ WEST GILLILIMBUR.

ARCHITECTURAL REVIEW & APPROVAL
MAY 20 2015
John G. Williams Limited, Architect

BAYVIEW WELLINGTON

S42-6 LOT 11&12

project name
GREEN VALLEY ESTATES

BRADFORD municipality

project no.
13045

date
SEPTEMBER 2014

drawn by	checked by	scale	file name
DARRYL BURTON	-	3/16" = 1'-0"	13045-S42-6-LOTS11-12

29

RICHARD - H:\ARCHIVE\WORKING\2013\13045.BW\units\42"\13045-S42-6-lots11-12.dwg - Tue - May 12 2015 - 9:42 AM

The undersigned has reviewed and takes responsibility for this design and has the qualifications and meets the requirements set out in the Ontario Building Code to be a Designer.

qualification information

Wellington Jno-Baptiste

name

VA3 Design Inc.

Contractor must verify all dimensions on the job and report any discrepancy to the Designer before proceeding with the work. All drawings and specifications are instruments of service and the property of the Designer which must be returned at the completion of the work. Drawings are not to be scaled.

VA3
DESIGN

300A Wilson Avenue
Toronto ON M3H 1S8
t 416.630.2255 f 416.630.4782
va3design.com

9	.	.	.
8	.	.	.
7	.	.	.
6	.	.	.
5	.	.	.
4	.	.	.
3	.	.	.
2	REVISED AS PER ENG'S COMMENTS	MAY 04-15	RC
1	ISSUED FOR CLIENT REVIEW.	SEPT.15/14	DE
no.	description	date	by

All drawings specifications, related documents and design are the copyright property of VA3 DESIGN. Reproduction of this property in whole or in part is strictly prohibited without VA3 DESIGN's written permission.



MAY 14, 2015

It is the builder's complete responsibility to ensure that all plans submitted for approval fully comply with the Architectural Guidelines and all applicable regulations and requirements including zoning provisions and any provisions in the subdivision agreement. The Control Architect is not responsible in any way for examining or approving site (lotting) plans or building designs with respect to any zoning or building code provisions. It is the responsibility of the house owner to ensure that the house can be properly built or located on its lot.

ARCHITECTURAL REVIEW & APPROVAL

MAY 20 2015

John G. Williams Limited, Architect

ASPHALT SHINGLES (TYPICAL)

12"x12" PRECAST CONC. DETAIL

4"x10" BRICK ARCH W/ KEYSTONE ON BRICK STACK BOND (TYP.)

PRECAST CONC. SILL OVER BRICK ROWLOCK (TYP.)

4"x10" BRICK SOLDIER W/ KEYSTONE ON BRICK (TYP.)
FACE BRICK (TYP.)

FIN. GRADE @ FRONT

FIN. GRADE @ REAR

POURED CONC. FOUNDATION WALLS AND FOOTINGS TYP.

RETURN FRIEZE BOARD AND BANDING 4'-0" ALONG SIDES (TYP.)

36" HIGH WOOD RAILING (42" HIGH GUARD WHEN DECK IS MORE THAN 5'-11" ABOVE GRADE)

6"x6" P.T. WOOD POST C/W GALV. METAL CAP AND METAL SHOE SET INTO 12" DIA. SOND TUBES TO EXTEND 6" ABOVE GRADE AND 5'-0" BELOW GRADE.

NOTE:
REFER TO FRONT ELEVATION FOR
TYPICAL NOTES & INFORMATION

UPGRADED REAR ELEVATION 'B' W.O.D. CONDITION

9	.	.	.	The undersigned has reviewed and takes responsibility for this design and has the qualifications and meets the requirements set out in the Ontario Building Code to be a Designer.		VA3 DESIGN 300A Wilson Avenue Toronto ON M3H 1S8 t 416.630.2255 f 416.630.4782 va3design.com	BAYVIEW WELLINGTON project name GREEN VALLEY ESTATES municipality BRADFORD	S42-6 LOT 11&12 project no. 13045
8	.	.	.	qualification information	BCIN			
7	.	.	.	Wellington Jno-Baptiste	42658			
6	.	.	.	name registration information VA3 Design Inc.				
5	.	.	.	Contractor must verify all dimensions on the job and report any discrepancy to the Designer before proceeding with the work. All drawings and specifications are instruments of service and the property of the Designer which must be returned at the completion of the work. Drawings are not to be scaled.			UPGRADED REAR ELEVATION 'B'- W.O.D. CONDITION drawing no. 30	
4	.	.	.					
3	.	.	.					
2	REVISED AS PER ENG'S COMMENTS	MAY 04-15	RC					
1	ISSUED FOR CLIENT REVIEW.	SEPT.15/14	DB					
no.	description	date	by					

All drawings specifications, related documents and design are the copyright property of VA3 DESIGN. Reproduction of this property in whole or in part is strictly prohibited without VA3 DESIGN's written permission.



MAY 14, 2015

It is the builder's complete responsibility to ensure that all plans submitted for approval fully comply with the Architectural Guidelines and all applicable regulations and requirements including zoning provisions and any provisions in the subdivision agreement. The Control Architect is not responsible in any way for examining or approving site layout plans or working drawings. The Control Architect's approval of these drawings does not constitute a building code or permit matter or that any house can be properly built or located on its lot.

This is to certify that these plans comply with the applicable Architectural Design Guidelines approved by the Town of BRADFORD / WEST GUILMBURY.


ARCHITECTURAL REVIEW & APPROVAL
MAY 20 2015
John G. Williams United Architect

36" HIGH WOOD RAILING
(42" HIGH GUARD WHEN
DECK IS MORE THAN
5'-11" ABOVE GRADE)

6"x6" P.T. WOOD POST C/W GALV
METAL CAP AND METAL SHOE SET
INTO 12" DIA. SONO TUBES TO
EXTEND 6" ABOVE GRADE AND
5'-0" BELOW GRADE.

NOTE:
REFER TO FRONT ELEVATION FOR
TYPICAL NOTES & INFORMATION

UPGRADED REAR ELEVATION 'C' W.O.D. CONDITION

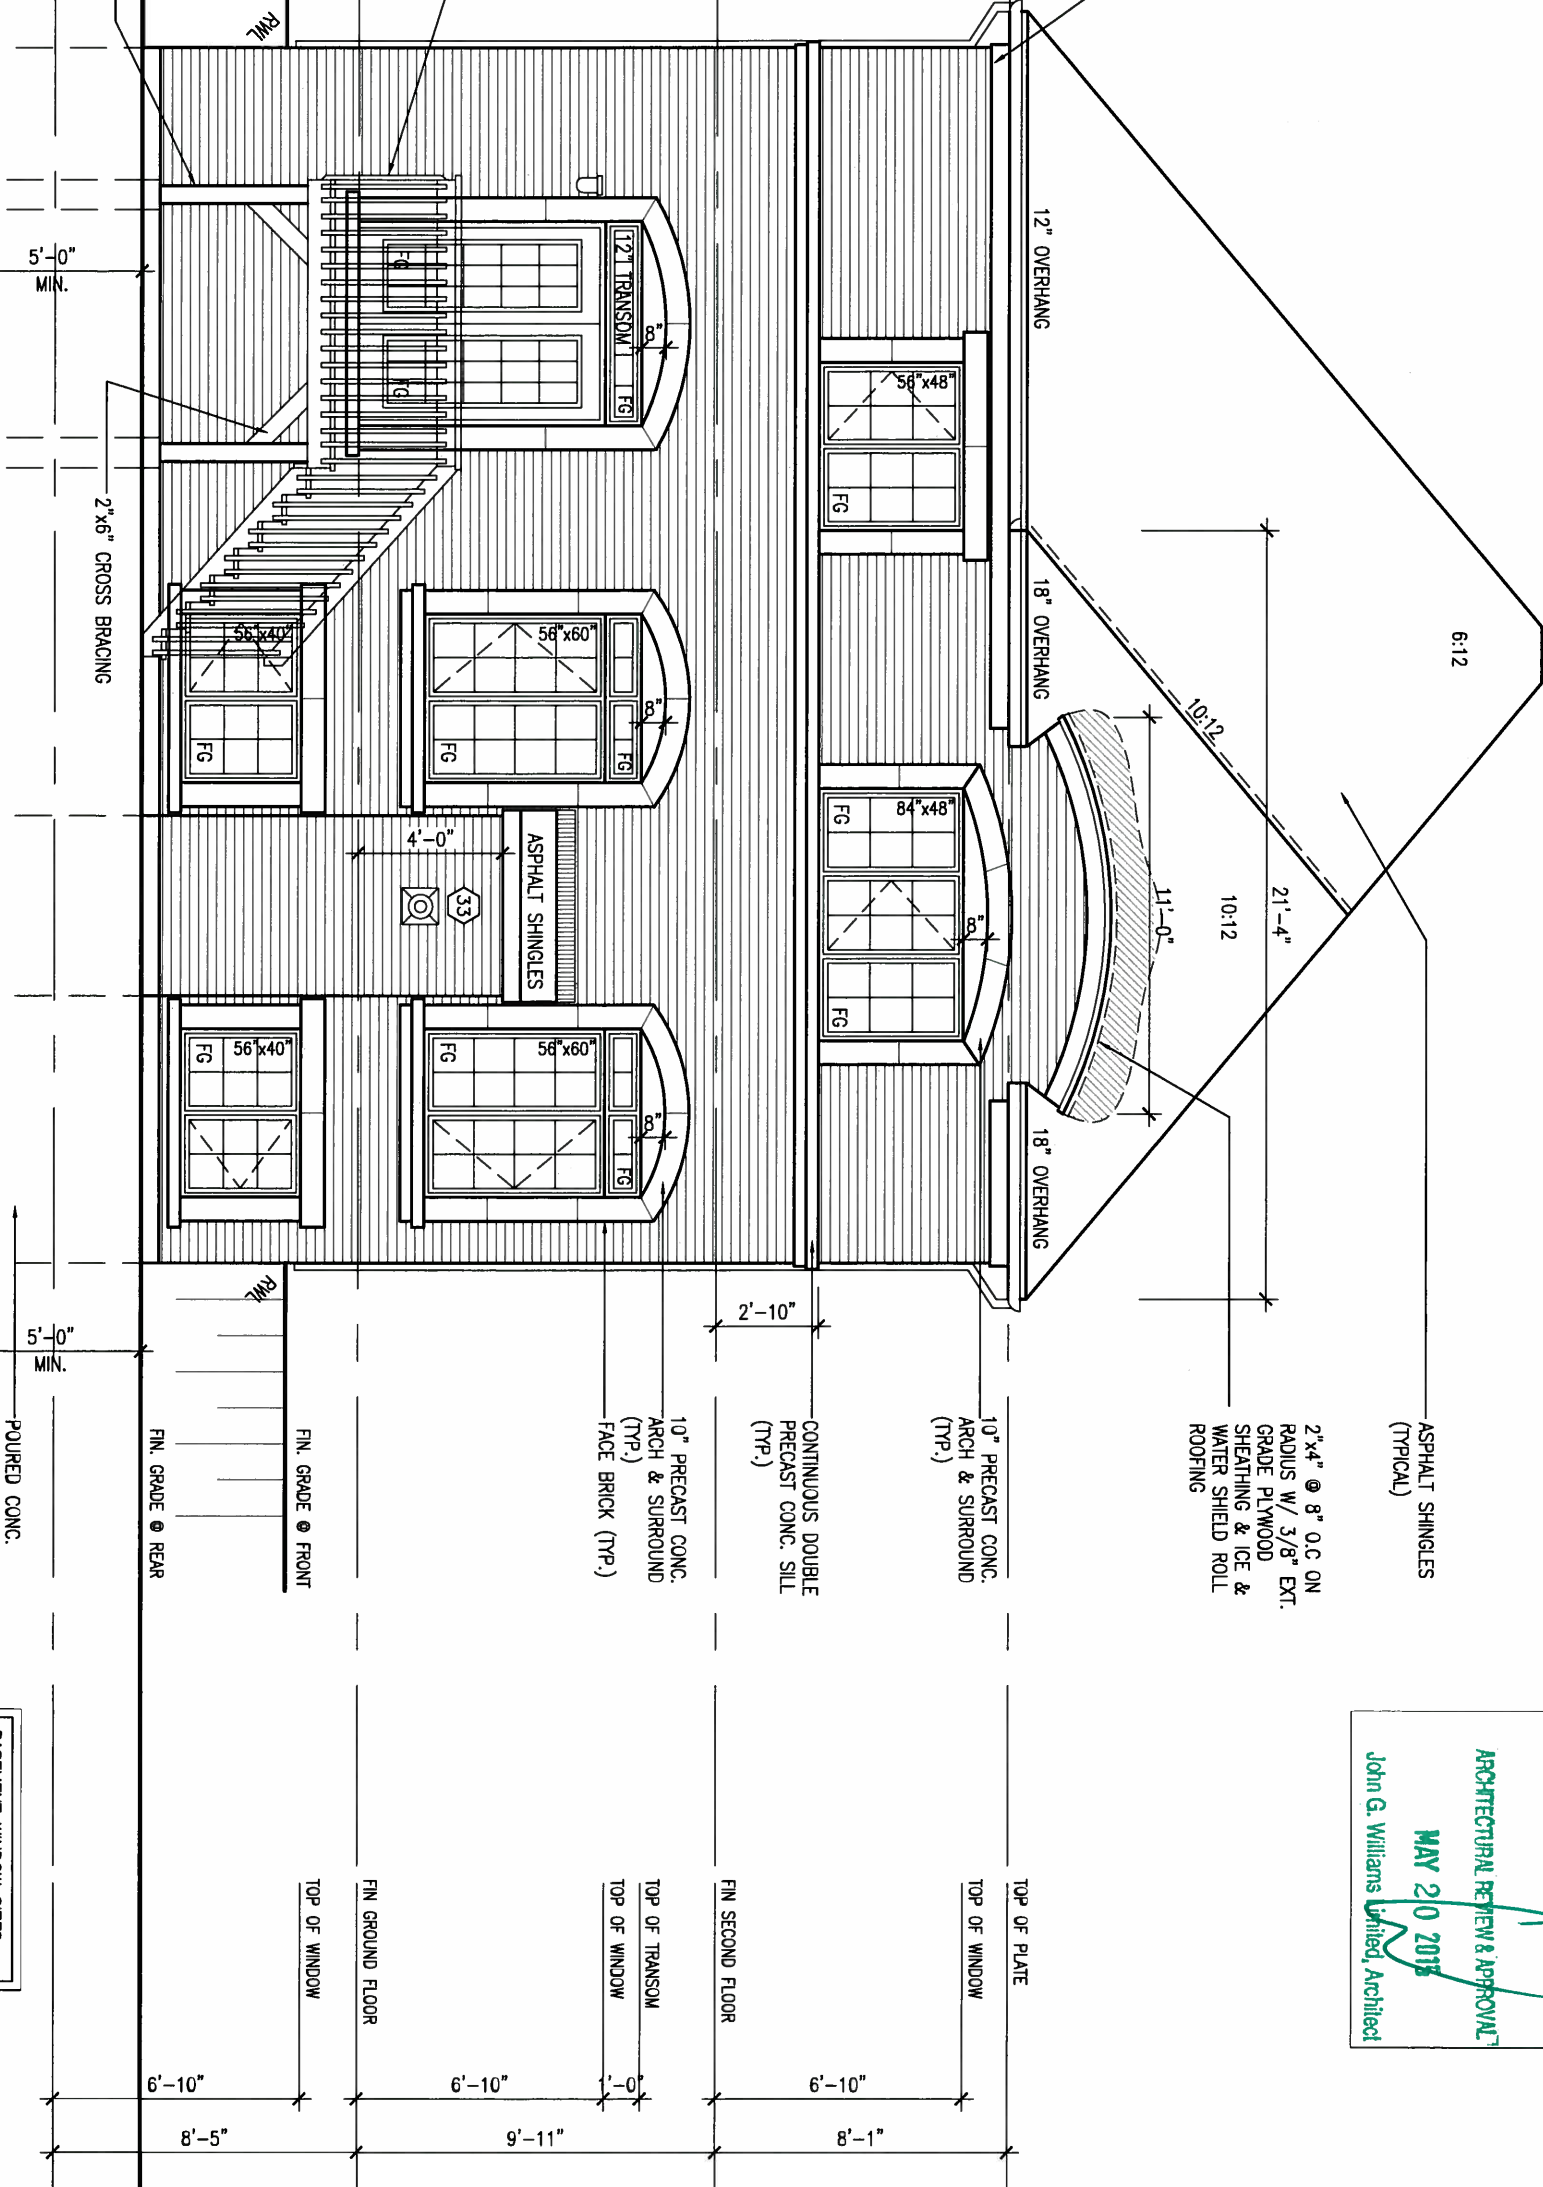

BAYVIEW WELLINGTON		S42-6 LOT 11&12	
project name GREEN VALLEY ESTATES	municipality BRADFORD	project no. 13045	drawing no. 31
date SEPTEMBER 2014	checked by DARRYL BURTON	scale 3/16" = 1'-0"	file name 13045-S42-6-LOTS11-12
RICHARD - H:\ARCHIVE\WORKING\2013\13045.BW\units\42"\13045-S42-6-lots11-12.dwg - Tue - May 12 2015 - 9:42 AM			
The undersigned has reviewed and takes responsibility for this design and has the qualifications and meets the requirements set out in the Ontario Building Code to be a Designer.		Contractor must verify all dimensions on the job and report any discrepancy to the Designer before proceeding with the work. All drawings and specifications are instruments of service and the property of the Designer which must be returned at the completion of the work. Drawings are not to be scaled.	
Wellington Jno-Baptiste name registration information VA3 Design Inc.		25591 BCIN 42658	
2 REVISED AS PER ENG'S COMMENTS		MAY 04-15 RC	
1 ISSUED FOR CLIENT REVIEW.		SEPT.15/14 DB	
no.	description	date	by

VA3 DESIGN
300A Wilson Avenue
Toronto ON M3H 1S8
t 416.630.2255 f 416.630.4782
va3design.com

BASEMENT WINDOW SIZES
4R-8R USE 30"x24" VINYL
CLAD STRUCTURAL STEEL
FRAME BASEMENT WINDOWS

This is to certify that these plans comply with the applicable Architectural Design Guidelines approved by the Town of BRADFORD / WEST GWILLIMBURY.

MAY 14, 2015



It is the user's complete responsibility to ensure that all plans submitted for approval fully comply with the Architectural Guidelines and all applicable regulations and requirements including zoning provisions and any provisions in the subdivision agreement. The Control Architect is not responsible in any way for examining or approving plans (including plans or working drawings with respect to any zoning or building code or permit matter) or that any building can be properly built or located on its lot.

This is to certify that these plans comply with the applicable Architectural Design Guidelines approved by the Town of BRADFORD / WESTGILLIMBURY.

ARCHITECTURAL REVIEW & APPROVAL

MAY 20/2015

John G. Williams Limited, Architect

RETURN FRIEZE BOARD AND
BANDING 4'-0" ALONG SIDES
(TYP.)

CONT. TRIPLE BRICK
ROWLOCK BAND

36" HIGH WOOD RAILING
(42" HIGH GUARD WHEN
DECK IS MORE THAN
5'-11" ABOVE GRADE)

6"x6" P.T. WOOD POST C/W GALV
METAL CAP AND METAL SHOE SET
INTO 12" DIA. SONO TUBES TO
EXTEND 6" ABOVE GRADE AND
5'-0" BELOW GRADE.

NOTE:
REFER TO FRONT ELEVATION FOR
TYPICAL NOTES & INFORMATION

UPGRADED REAR ELEVATION 'A'
W.O.B. CONDITION

DOUBLE BRICK ROWLOCK
HEADER ON BRICK
ROWLOCK STACK (TYP.)

6"x16" STONE IMPOST
METAL ROOF W/ RAISED
SEAMS (TYP.)

ASPHALT SHINGLES
(TYPICAL)

-POURED CONC.
FOUNDATION WALLS
AND FOOTINGS TYP.

~~FIN. GRADE @ REAR~~

FIN. GRADE @ FRONT

FACE BRICK (TYP.)

Diagram illustrating the relationship between the Top of Plate, Top of Window, and Fin Second Floor levels:

- Top of Plate is 8'-1" above the Top of Window.
- Top of Window is 6'-10" above the Fin Second Floor level.

The undersigned has reviewed and takes responsibility for this design and has the qualifications and meets the requirements set out in the Ontario Building Code to be a Designer.

qualification information

Wellington Jno-Baptiste	25591
name	BCIN
signature	
registration information	
V43 Design Inc.	42658

Contractor must verify all dimensions on the job and report any discrepancy to the Designer before proceeding with the work. All drawings and specifications are instruments of service and the property of the Designer which must be returned at the completion of the work. Drawings are not to be scaled.

VA3
DESIGN
300A Wilson Avenue
Toronto ON M3H 1S6
416.630.2255 f 416.630.2256
va3design.com

BAYVIEW WELLINGTON

S42-6 LOT 11&12

project name	municipality
GREEN VALLEY ESTATES	BRADFORD

project no.
13045

date	UPGRADED REAR ELEVATION 'A' - W.O.B. CONDITION		
SEPTEMBER 2014	checked by	scale	file name
drawn by			
DARRYL BURTON	3/16" = 1'-0"		13045-S42-6-LOTS11-12
RICHARD - H:\ARCHIVE\WORKING - 2013\13045 BW\units\421\13045-S42-6-lots11-12.dwg - Tue - May 12 2015 - 9:43 AM			

drawing no
32



MAY 14, 2015

ASPHALT SHINGLES
(TYPICAL)

12"x12" PRECAST CONC.
DETAIL

4"+10" BRICK ARCH W/
KEystone ON BRICK
STACK BOND (TYP.)

PRECAST CONC. SILL
OVER BRICK ROWLOCK
(TYP.)

4"+10" BRICK SOLDIER
W/ KEystone ON BRICK
(TYP.)

FACE BRICK (TYP.)

ASPHALT SHINGLES

36" HIGH WOOD RAILING
(42" HIGH GUARD WHEN
DECK IS MORE THAN
5'-11" ABOVE GRADE)

6"x6" P.T. WOOD POST C/W GALV.
METAL CAP AND METAL SHOE SET
INTO 12" DIA. SONO TUBES TO
EXTEND 6" ABOVE GRADE AND
5'-0" BELOW GRADE.

NOTE:
REFER TO FRONT ELEVATION FOR
TYPICAL NOTES & INFORMATION

UPGRADED REAR ELEVATION 'B' W.O.B. CONDITION

It is the builder's complete responsibility to ensure that all plans submitted for approval fully comply with the Architectural Guidelines and all applicable zoning provisions and requirements including zoning provisions and requirements in the subdivision agreement. The Control Architect is not responsible in any way for examining or approving site (lotting) plans or building drawings with respect to any zoning or building code provisions or requirements. The house can be properly built or located on its lot.

ARCHITECTURAL REVIEW & APPROVAL

MAY 20 2015

John G. Wilkies Limited, Architect

This is to certify that these plans comply with the applicable Architectural Design Guidelines approved by the Town of BRADFORD / WEST GWILLIMBURY.

S42-6 LOT 11&12

BAYVIEW WELLINGTON

project name
GREEN VALLEY ESTATES

municipality
BRADFORD

project no.
13045

date
SEPTEMBER 2014

UPGRADED REAR ELEVATION 'B' - W.O.B. CONDITION

drawing no.
33

drawn by
DARRYL BURTON

checked by
-

scale
3/16" = 1'-0"

file name
13045-S42-6-LOTS11-12

RICHARD - H:\ARCHIVE\WORKING\2013\13045.BW\units\42\13045-S42-6-lots11-12.dwg - Tue - May 12 2015 - 9:43 AM

VA3
DESIGN
300A Wilson Avenue
Toronto ON M3H 1S8
t 416.630.2255 f 416.630.4782
va3design.com


The undersigned has reviewed and takes responsibility for this design and has the qualifications and meets the requirements set out in the Ontario Building Code to be a Designer.
qualification information
Wellington Jno-Baptiste 25591
name registration information BCIN
VA3 Design Inc. 42658
Contractor must verify all dimensions on the job and report any discrepancy to the Designer before proceeding with the work. All drawings and specifications are instruments of service and the property of the Designer which must be returned at the completion of the work. Drawings are not to be scaled.

9	.	.	.	.
8	.	.	.	.
7	.	.	.	.
6	.	.	.	.
5	.	.	.	.
4	.	.	.	.
3	.	.	.	.
2	REVISED AS PER ENG'S COMMENTS	MAY 04-15	KC	
1	ISSUED FOR CLIENT REVIEW.	SEPT.15/14	DB	
no.	description	date	by	

It is the builder's complete responsibility to ensure that all plans submitted for approval fully comply with the Architectural Guidelines and all applicable regulations and requirements including zoning provisions and any provisions in the subdivision agreement. The Control Architect is not responsible in any way for examining or approving site (lotting) plans or building codes with respect to any zoning or building code requirements. The builder is responsible for ensuring that the house can be properly built or located on its lot.

This is to certify that these plans comply with the applicable Architectural Design Guidelines approved by the Town of BRADFORD / WEST/GWILLIMBURY.

ARCHITECTURAL REVIEW & APPROVAL
MAY 20 2015
John G. Williams, Architect

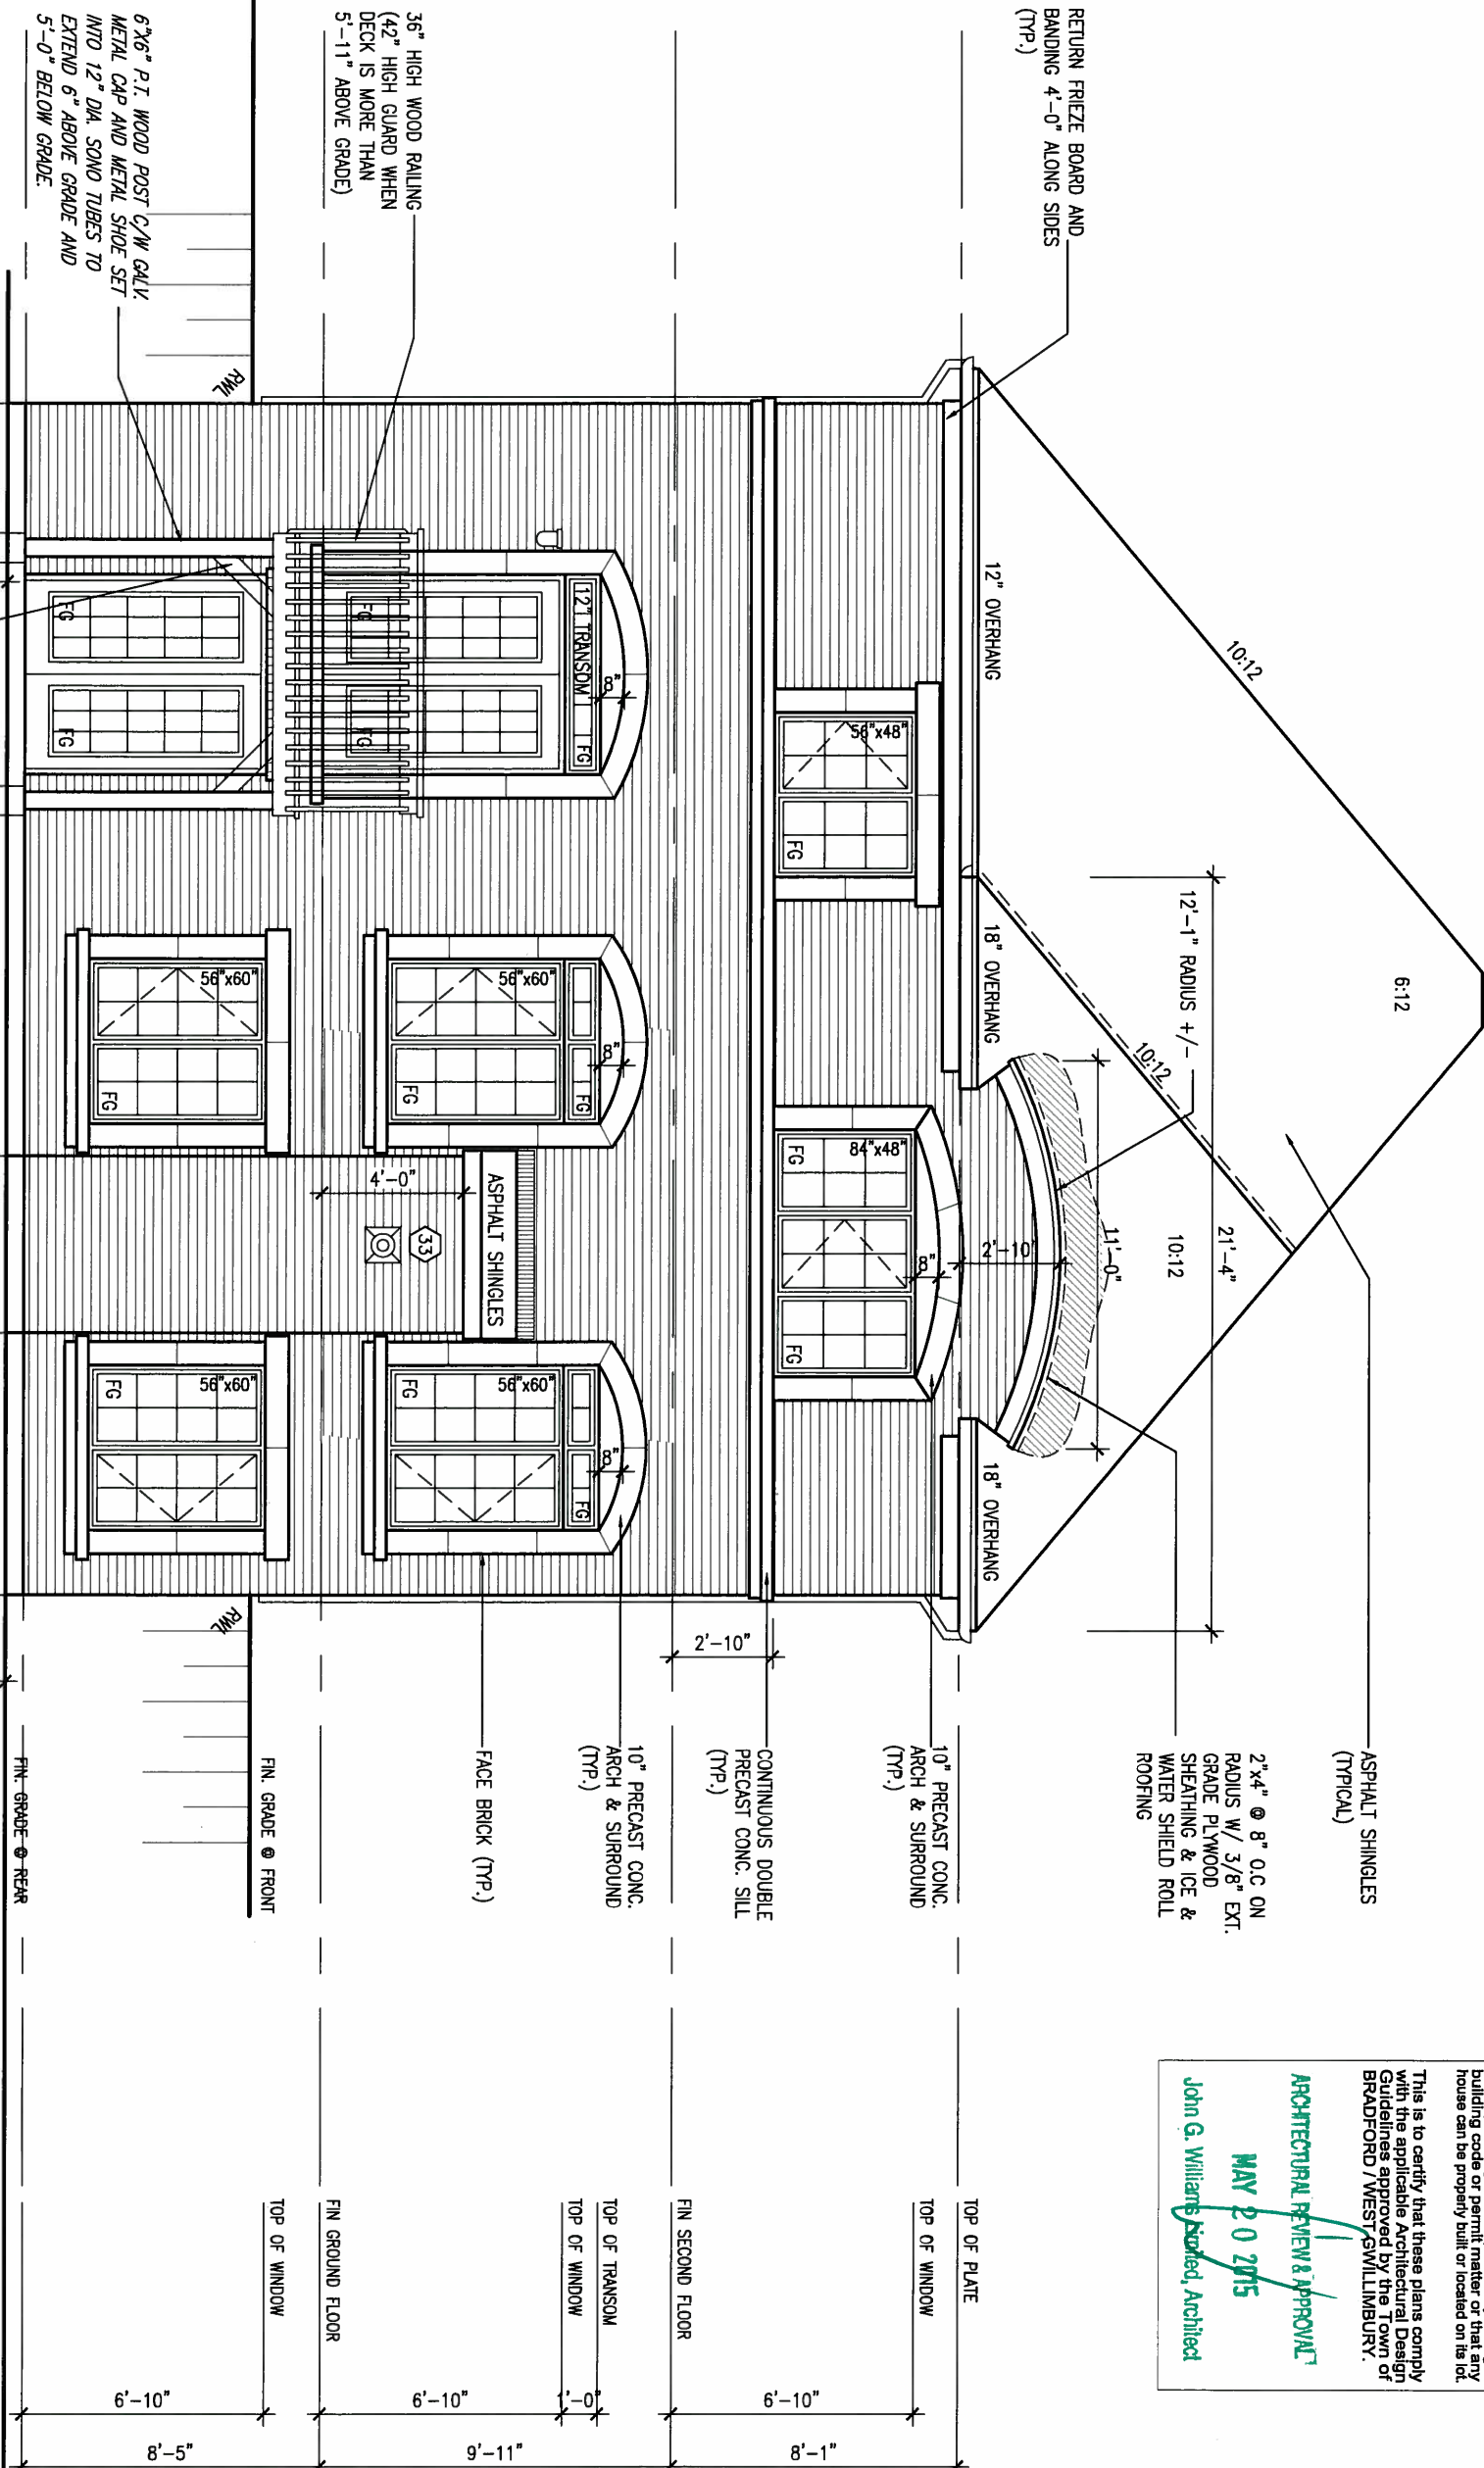

NOTE:
REFER TO FRONT ELEVATION FOR
TYPICAL NOTES & INFORMATION

UPGRADED REAR ELEVATION 'C'
W.O.B. CONDITION



MAY 14, 2015

9 .		The undersigned has reviewed and takes responsibility for this design and has the qualifications and meets the requirements set out in the Ontario Building Code to be a Designer.		VA3 DESIGN		BAYVIEW WELLINGTON		S42-6 LOT 11&12	
8 .		qualification information		300A Wilson Avenue		project name		project no.	
7 .		Wellington Jno-Baptiste		Toronto ON M3H 1S8		GREEN VALLEY ESTATES		13045	
6 .		name		t 416.630.2255 f 416.630.4782		municipality		drawing no.	
5 .		registration information		va3design.com		BRADFORD		34	
4 .		VA3 Design Inc.		42658		date		file name	
3 .		Contractor must verify all dimensions on the job and report any discrepancy to the Designer before proceeding with the work. All drawings and specifications are instruments of service and the property of the Designer which must be returned at the completion of the work. Drawings are not to be scaled.		SEPTEMBER 2014		UPGRADED REAR ELEVATION 'C' - W.O.B. CONDITION		13045-S42-6-LOTS11-12	
2 .		REVISED AS PER ENG'S COMMENTS		MAY 04-15		checked by		scale	
1 .		ISSUED FOR CLIENT REVIEW.		SEPT.15/14		DARRYL BURTON		3/16" = 1'-0"	
no.		description		date		by		Richard - H:\ARCHIVE\WORKING\2013\13045.BW\units\42\13045-S42-6-lots11-12.dwg - Tue - May 12 2015 - 9:43 AM	

All drawings specifications, related documents and design are the copyright property of VA3 DESIGN. Reproduction of this property in whole or in part is strictly prohibited without VA3 DESIGN's written permission.

CONSTRUCTION NOTES (Unless otherwise noted)

ALL CONSTRUCTION TO ADHERE TO THESE PLANS AND SPEC'S AND TO CONFORM TO THE ONTARIO BUILDING CODE AND ALL OTHER APPLICABLE CODES AND AUTHORITIES HAVING JURISDICTION. THESE REQUIREMENTS ARE TO BE TAKEN AS MINIMUM SPECIFICATIONS. **ONT. REG. 332/12-2012 OBC**

1. ROOF CONSTRUCTION

NO.210 (10.25kg/m²) ASPHALT SHINGLES, 10mm (3/8") PLYWOOD SHEATHING WITH "H" CLIPS. APPROVED WOOD TRUSSES @ 600mm (24") O.C. MAX. APPROVED EAVES PROTECTION TO EXTEND 900mm (3'-0") FROM EDGE OF ROOF AND MIN. 300mm (12") BEYOND INNER FACE OF EXTERIOR WALL. [EAVES PROTECTION NOT REQ'D FOR ROOF SLOPES 8:12 OR GREATER] 38x89 (2"x4") TRUSS BRACING @ 1830mm (6'-0") O.C. AT BOTTOM CHORD. PREFIN. ALUM. EAVESTROUGH, FASCIA, RWL & VENTED SOFFIT. PROVIDE ICE & WATER SHIELD TO ALL ROOF/WALL SURFACES SUSCEPTIBLE TO ICE DAMMING. ROOF SHEATHING TO BE FASTENED 150 (6") c/c ALONG EDGES & INTERMEDIATE SUPPORTS WHEN TRUSSES SPACED GREATER THAN 406 (16"). ATTIC VENTILATION 1:300 OF INSULATED CEILING AREA WITH MIN. 25% AT EAVES & MIN. 25% AT RIDGE [OBC 9.19.1.2.].

2. FRAME WALL CONSTRUCTION (2"x6") (SB-12-TABLE 2.1.1.2A) SIDING AS PER ELEV., 19x38 (1"x2") VERTICAL WOOD FURRING, CONTIN. SHEATHING MEMBRANE, 9.5mm (3/8") EXT. TYPE SHEATHING, 38x140 (2"x6") STUDS @ 400mm (16") O.C., INSULATION AND APPR. VAPOUR BARRIER AND APPR. CONTIN. AIR BARRIER, 13mm (1/2") INT. DRYWALL FINISH. SIDING TO BE MIN. 200mm (8") ABOVE FINISH GRADE. REFER TO OBC SB-12, TABLE 2.1.1.2.A. FOR REQUIRED MINIMUM THERMAL INSULATION.

2A. FRAME WALL CONSTRUCTION (2"x6") (R28) SIDING AS PER ELEV., 19x38 (1"x2") VERTICAL WOOD FURRING, CONTIN. SHEATHING MEMBRANE, 28mm (1 1/4") EXTERIOR STRUCTURAL INSULATED SHEATHING RSI 0.7 (R4) BY "B" OR EQUAL, 38x140 (2"x6") STUDS @ 400mm (16") O.C., RSI 4.23 (R24) INSUL. AND APPR. VAPOUR BARRIER AND APPR. CONTIN. AIR BARRIER, 13mm (1/2") INT. DRYWALL FINISH. SIDING TO BE MIN. 200mm (8") ABOVE FINISH GRADE.

2B. FRAME WALL CONSTRUCTION (2"x4") - GARAGE WALLS SIDING AS PER ELEV., 19x38 (1"x2") VERTICAL WOOD FURRING, CONTIN. SHEATHING MEMBRANE, 9.5mm (3/8") EXT. TYPE SHEATHING, 38x89 (2"x4") STUDS @ 400mm (16") O.C. (MAX. HEIGHT 3000mm (9'-10")), WITH APPR. DIAGONAL WALL BRACING. SIDING TO BE MIN. 200mm (8") ABOVE FINISH GRADE.

2C. RESERVED

2D. STUCCO WALL CONSTRUCTION (2"x4") - GARAGE WALLS STUCCO CLADDING SYSTEM CONFORMING TO O.B.C. 9.27.1.1.(2) & 9.28 THAT EMPLOY A MINIMUM 10mm AIR SPACE BEHIND THE CLADDING WITH POSITIVE DRAINAGE TO THE EXTERIOR AND APPLIED PER MANUFACTURERS SPECIFICATIONS OVER 25mm (1") MIN. EXPANDED OR EXTRUDED RIGID POLYSTYRENE ON APPROVED AIR/MOISTURE BARRIER ON 13mm (1/2") EXT. TYPE SHEATHING ON 38x89 (2"x4") STUDS @ 400 (16") O.C.. STUCCO TO BE MIN. 200 (8") ABOVE FINISH GRADE.

2E. WALLS ADJACENT TO ATTIC SPACE - NO CLADDING 9.5mm (3/8") EXT. TYPE SHEATHING, 38x140 (2"x6") STUDS @ 400mm (16") O.C., INSULATION AND APPR. VAPOUR BARRIER AND APPR. CONTIN. AIR BARRIER, 13mm (1/2") INTERIOR DRYWALL FINISH. MID-HEIGHT BLOCKING REQ'D. IF NO SHEATHING APPLIED. REFER TO OBC SB-12, TABLE 2.1.1.2.A. FOR REQUIRED MINIMUM THERMAL INSULATION.

3. BRICK VENEER CONSTRUCTION (2"x6") (SB-12-TABLE 2.1.1.2A) 90mm (4") FACE BRICK, 25mm (1") AIR SPACE, 22x180x0.76mm (7/8"x7"x0.03") GALV. METAL TIES @ 400mm (16") O.C. HORIZONTAL 600mm (24") O.C. VERTICAL. APPROVED SHEATHING PAPER, 9.5mm (3/8") EXT. TYPE SHEATHING, 38x140 (2"x6") STUDS @ 400mm (16") O.C., INSULATION & APPR. VAPOUR BARRIER WITH APPR. CONTIN. AIR BARRIER, 13mm (1/2") INTERIOR DRYWALL FINISH. PROVIDE WEEP HOLES @ 800mm (32") O.C. BOTTOM COURSE AND OVER OPENINGS. PROVIDE BASE FLASHING UP MIN. 150mm (6") BEHIND BUILDING PAPER. REFER TO OBC SB-12, TABLE 2.1.1.2.A. FOR REQUIRED MINIMUM THERMAL INSULATION. BRICK TO BE MIN. 150mm (6") ABOVE FINISH GRADE.

3A. BRICK VENEER CONSTRUCTION (2"x6") (R28) 90mm (4") FACE BRICK, 25mm (1") AIR SPACE, 22x180x0.76mm (7/8"x7"x0.03") GALV. METAL TIES @ 400mm (16") O.C. HORIZONTAL 600mm (24") O.C. VERTICAL. APPR. SHEATHING PAPER, 28mm (1 1/4") EXT. STRUCT. INSULATED SHEATHING RSI 0.7 (R4) BY "B" OR EQUAL, 38x140 (2"x6") STUDS @ 400mm (16") O.C., RSI 4.23 (R24) INSUL. & APPR. VAPOUR BARRIER WITH APPR. CONTIN. AIR BARRIER, 13mm (1/2") INT. DRYWALL FINISH. PROVIDE WEEP HOLES @ 800mm (32") O.C. BOTTOM COURSE AND OVER OPENINGS. PROVIDE BASE FLASHING UP MIN. 150mm (6") BEHIND BUILDING PAPER. BRICK TO BE MIN. 150mm (6") ABOVE FINISH GRADE.

3B. BRICK VENEER CONSTRUCTION (2"x4") - GARAGE WALLS 90mm (4") FACE BRICK, 25mm (1") AIR SPACE, 22x180x0.76mm (7/8"x7"x0.03") GALV. METAL TIES @ 400mm (16") O.C. HORIZONTAL 600mm (24") O.C. VERTICAL. APPR. SHEATHING PAPER, 9.5mm (3/8") EXT. TYPE SHEATHING, 38x89 (2"x4") STUDS @ 400mm (16") O.C. (MAX. HEIGHT 3000mm 9'-10") WITH APPR. DIAGONAL WALL BRACING. PROVIDE WEEP HOLES @ 800mm (32") O.C. BOTTOM COURSE AND OVER OPENINGS. PROVIDE BASE FLASHING UP MIN. 150mm (6") BEHIND BUILDING PAPER. BRICK TO BE MIN. 150mm (6") ABOVE FINISH GRADE.

3C. STUCCO WALL CONSTRUCTION (2"x6") STUCCO CLADDING SYSTEM CONFORMING TO O.B.C. 9.27.1.1.(2) & 9.28 THAT EMPLOYS A MINIMUM 10mm AIR SPACE BEHIND THE CLADDING WITH POSITIVE DRAINAGE TO THE EXTERIOR AND APPLIED PER MANUFACTURERS SPECIFICATIONS OVER 25mm (1") MIN. EXTRUDED OR EXPANDED RIGID POLYSTYRENE ON APPR. CONTIN. AIR/MOISTURE BARRIER ON 13mm (1/2") EXT. TYPE SHEATHING ON 38x140 (2"x6") STUDS @ 400mm (16") O.C., INSULATION, APPROVED VAPOUR BARRIER, 13mm (1/2") GYPSUM WALLBOARD INTERIOR FINISH. REFER TO OBC SB-12, TABLE 2.1.1.2.A. FOR REQUIRED MINIMUM THERMAL INSULATION. STUCCO TO BE MIN. 200 (8") ABOVE FINISH GRADE.

4. INTERIOR STUD PARTITIONS FOR BEARING PARTITIONS 38x89 (2"x4") @ 400mm (16") O.C. FOR 2 STOREYS AND 300mm (12") O.C. FOR 3 STOREYS, NON-BEARING PARTITIONS 38x89 (2"x4") @ 600mm (24") O.C. PROVIDE 38x89 (2"x4") BOTTOM PLATE AND 2/38x89 (2"x4") TOP PLATE. 13mm (1/2") INT. DRYWALL BOTH SIDES OF STUDS, PROVIDE 38x140 (2"x6") STUDS/PLATES WHERE NOTED.

5. FOUNDATION WALL/FOOTINGS: (9.15.3, 9.15.4, 9.13.2, 9.14.2.1.(2)) 200mm (8") POURED CONC. FDTN. WALL 15MPa (2200psi) WITH BITUMENOUS DAMPROOFING AND DRAINAGE LAYER. DRAINAGE LAYER REQ'D. WHEN BASEMENT INSUL. EXTENDS 900 (2'-11") BELOW FIN. GRADE. DRAINAGE LAYER IS NOT REQ'D. WHEN FDTN. WALL IS WATERPROOFED. MAXIMUM POUR HEIGHT 2390 (7'-10") ON 500x155 (20"x6") CONTINUOUS KEYED CONC. FIG. BRACE FDTN. WALL PRIOR TO BACKFILLING. ALL FOOTINGS SHALL REST ON NATURAL UNDISTURBED SOIL OR COMPACTED ENGINEERED FILL, WITH MIN. BEARING CAPACITY OF 150kPa OR GREATER. IF SOIL BEARING DOES NOT MEET MINIMUM CAPACITY, ENGINEERED FOOTINGS ARE REQUIRED. STOREYS SUPPORTED [W/ MASONRY VENEER] [W/ SIDING ONLY]

1	16" WIDE x 6" DEEP	16" WIDE x 6" DEEP
2	20" WIDE x 6" DEEP	20" WIDE x 6" DEEP
3	26" WIDE x 9" DEEP	20" WIDE x 6" DEEP

-SEE OBC 9.15.3, -MAXIMUM FLOOR LIVE LOAD OF 2.4kPa. (50psf.) PER FLOOR, AND MAX. LENGTH OF SUPPORTED FLOOR JOISTS IS 4.9m (16'-1"). -REFER TO SOILS REPORT FOR SOIL CONDITIONS AND BEARING CAPACITY.

STRIP FOOTING SUPPORTING EXTERIOR WALLS (FOR W.O.B.) -ASSUMING MASONRY VENEER CONSTRUCTION, MAX. FLOOR LIVE LOAD OF 2.4kPa. (50psf.) PER FLOOR, AND MAX. LENGTH OF SUPPORTED FLOOR JOISTS IS 4.9m (16'-1"). THE STRIP FOOTING SIZE IS AS FOLLOWS:

2 STOREY WITH WALK-OUT BASEMENT 545x175 (22"x7")

6. FOUNDATION DRAINAGE OBC 9.14.2. & 9.14.3. 100mm (4") DIA. FOUNDATION DRAINAGE TILE 150mm (6") CRUSHED STONE OVER AND AROUND DRAINAGE TILES.

7. BASEMENT SLAB OBC 9.3.1.6 (1)(b), 9.16.4.5.(1), 9.25.3.3.(15) 80mm (3") MIN. 25MPa (3600psi) CONC. SLAB ON 100mm (4") COARSE GRANULAR FILL, OR 20MPa. (3000psi) CONC. WITH DAMPROOFING BELOW SLAB, UNDER SLAB INSULATION PER SB-12. ALL SLAB JOINTS & PENETRATIONS TO BE CAULKED.

8. EXPOSED FLOOR TO EXTERIOR (SB-12-TABLE 2.1.1.2A) PROVIDE RSI 5.46 (R31) INSULATION, APPROVED VAPOUR BARRIER AND CONTINUOUS AIR BARRIER, FINISHED SOFFIT.

9. ATTIC INSULATION (SB-12-TABLE 2.1.1.2A) (SB-12-2.1.1.7) RSI 8.81 (R50) BLOWN IN ROOF INSULATION AND APPROVED VAPOUR BARRIER, 16mm (5/8") INT. DRYWALL FINISH OR APPROVED EQUAL. RSI 3.52 (R20) MIN. ABOVE INNER SURFACE OF EXTERIOR WALL

10. ALL STAIRS/EXTERIOR STAIRS -OBC 9.8.7- UNIFORM RISE -5mm (1/4") MAX BETWEEN ADJACENT TREADS OR LANDINGS -10mm (1/2") MAX BETWEEN TALLEST & SHORTEST RISE IN FLIGHT

MAX. RISE = 200 (7'-7/8") MIN. RUN = 210 (8'-1/4") MIN. TREAD = 235 (9'-1/4") MAX. NOSING = 25 (1") MIN. HEADROOM = 1950 (6'-5") RAIL @ LANDING = 900 (2'-11") RAIL @ STAIR = 865 (2'-10") TO 965 (3'-2") MIN. STAIR WIDTH = 860 (2'-10")

FOR CURVED STAIRS MIN. RUN = 150 (6") MIN. AVG. RUN = 200 (8") HANDRAILS -OBC 9.8.7- FINISHED RAILING ON PICKETS SPACED MAXIMUM 100mm (4") BETWEEN PICKETS. CLEARANCE BETWEEN HANDRAIL AND SURFACE BEHIND IT TO BE 50 (2") MIN. HANDRAILS TO BE CONTINUOUS EXCEPT FOR NEWEL POST AT CHANGES OF DIRECTION.

INTERIOR GUARDS -OBC 9.8.8- INTERIOR GUARDS: 900mm (2'-11") MIN. HIGH EXTERIOR GUARDS - OBC 9.8.8. 900mm (36") HIGH GUARD WHERE DISTANCE FROM PORCH TO FIN. GRADE IS LESS THAN 1800mm (71"). 1070mm (42") HIGH GUARD IS REQUIRED WHERE DISTANCE EXCEEDS 1800mm (71").

SILL PLATE - OBC 9.23.7. 38x89 (2"x4") SILL PLATE WITH 13mm (1/2") DIA. ANCHOR BOLTS 200mm (8") LONG, EMBEDDED MIN. 100mm (4") INTO CONC. @ 2400mm (7'-10") O.C., CAULKING OR 25 (1") MIN. MINERAL WOOL BETWEEN PLATE AND TOP OF FDTN. WALL. USE NON-SHRINK GROUT TO LEVEL SILL PLATE WHEN REQUIRED.

BASEMENT INSULATION (SB-12-2.1.1.6), 9.25.2.3, 9.13.2.6) FOUNDATION WALLS ENCLOSING HEATED SPACE SHALL BE INSULATED FROM THE UNDERSIDE OF THE SUBFLOOR TO NOT MORE THAN 200mm (8") ABOVE THE FINISHED FLOOR & NO CLOSER THAN 50mm (2") OF THE BASEMENT SLAB. INSULATION TO HAVE APPROVED VAPOUR BARRIER. DAMPROOF WITH BUILDING PAPER BETWEEN THE FOUNDATION WALL AND INSULATION UP TO GRADE LEVEL. NOTE: FULL HEIGHT INSULATION AT COLD CELLAR WALLS. REFER TO OBC SB-12, TABLE 2.1.1.2.A. FOR REQUIRED MINIMUM THERMAL INSULATION. AIR BARRIER TO BE SEALED TO FDTN. WALL WITH CAULKING.

14. BEARING STUD PARTITION 38x89 (2"x4") STUDS @ 400mm (16") O.C. 38x89 (2"x4") SILL PLATE ON DAMPROOFING MATERIAL, 13mm (1/2") DIA. ANCHOR BOLTS 200mm (8") LONG, EMBEDDED MIN. 100mm (4") INTO CONC. @ 2400mm (7'-10") O.C. 100mm (4") HIGH CONC. CURB ON 350x155 (14"x6") CONC. FOOTING. ADD HORIZ. BLOCKING AT MID-HEIGHT IF WALL IS UNFINISHED.

15. STEEL BASEMENT COLUMN (SEE O.B.C. 9.15.3.3) 89mm (3-1/2") DIA x 3.0mm (0.118) SINGLE WALL TUBE TYPE 2 ADJUSTABLE STL. COL. W/ MIN. CAPACITY OF 71.2kN (16,000lbs.) AT A MAX. EXTENSION OF 2318mm (7'-7-1/2") CONFORMING TO CAN/CGSB 7-2-94, AND WITH 150x150x9.5 (6"x6"x3/8") STL. PLATE TOP & BOTTOM. 870x870x10 (34"x34"x1/4") CONC. FOOTING ON UNDISTURBED SOIL OR ENGINEERED FILL CAPABLE OF SUSTAINING A PRESSURE OF 150 Kpa. MINIMUM AND AS PER SOILS REPORT.

15A. STEEL BASEMENT COLUMN (SEE O.B.C. 9.15.3.3) 89mm (3-1/2") DIA x 4.78mm (1/88) FIXED STL. COL. WITH 150x150x9.5 (6"x6"x3/8") STL. TOP & BOTTOM PLATE ON 1070x1070x460 (42"x42"x18") CONC. FOOTING ON UNDISTURBED SOIL OR ENGINEERED FILL CAPABLE OF SUSTAINING A PRESSURE OF 150 Kpa. MIN. AND AS PER SOILS REPORT.

15B. STEEL COLUMN 90mm (3-1/2") DIA x 4.78mm (1/88) NON-ADJUSTABLE STL. COL. TO BE ON 150x150x9.5 (6"x6"x3/8") STEEL TOP PLATE, & BOTTOM PLATE. BASE PLATE 120x250x12.5 (4-1/2"x10"x1/2") WITH 2-12mm DIA. x 300mm LONG x50mm HOOK ANCHORS (2-1/2"x12"x2") FIELD WELD COL. TO BASE PLATE.

16. BEAM POCKET OR 300x150 (12"x6") POURED CONC. NIB WALLS. MIN. BEARING 90mm (3-1/2")

17. 19x64 (1"x3") CONTINUOUS WOOD STRAPPING BOTH SIDES OF STEEL BEAM.

18. GARAGE SLAB 100mm (4") 32MPa (4640psi) CONC. SLAB WITH 5-8% AIR ENTRAINMENT ON OPT. 100 (4") COARSE GRANULAR FILL WITH COMPACTED SUB-BASE OR COMPACTED NATIVE FILL. SLOPE TO FRONT.

19. GARAGE CEILINGS/INTERIOR WALLS 13mm (1/2") GYPSUM BOARD ON WALL AND CEILING BETWEEN HOUSE AND GARAGE. TAPE AND SEAL ALL JOINTS AIRTIGHT PER O.B.C. 9.10.9.16. REFER TO SB-12, TABLE 2.1.1.2.A. FOR REQUIRED THERMAL INSULATION.

20. DOOR AND FRAME GASPROOFED. DOOR EQUIPPED WITH SELF CLOSING DEVICE AND WEATHERSTRIPPING PER OBC 9.10.13.15.

21. EXTERIOR STEP PRECAST CONCRETE STEP OR WOOD STEP WHERE NOT EXPOSED TO WEATHER. MAX. RISE 200mm (7-7/8") MIN. TREAD 250mm (9-1/2"). SEE OBC. 9.8.9.2., 9.8.9.3. & 9.8.10.

22. DRYER EXHAUST (OBC-6.2.3.8.(7) & 6.2.4.11.) CAPPED DRYER EXHAUST VENTED TO EXTERIOR. (USE 100mm (4") DIA. SMOOTH WALL VENT PIPE)

23. INSULATED ATTIC ACCESS (OBC-9.19.2.1. & SB12-2.1.1.7) ATTIC ACCESS HATCH WITH MIN. DIMENSION OF 545x610mm (21 1/2"x24") & A MIN. AREA OF 0.32 SQ.M. (3.44 SQ.FT.) WITH WEATHERSTRIPPING. RSI 3.52 (R20) RIGID INSUL. BACKING.

24. FIREPLACE CHIMNEYS - OBC 9.2.1. TOP OF FIREPLACE CHIMNEY SHALL BE 915mm (3'-0") ABOVE THE HIGHEST POINT AT WHICH IT COMES IN CONTACT WITH THE ROOF AND 610mm (2'-0") ABOVE THE ROOF SURFACE WITHIN A HORIZ. DISTANCE OF 3050mm (10'-0") FROM THE CHIMNEY.

25. LINEN CLOSET, 4 SHELVES MIN. 350mm (14") DEEP.

26. MECHANICAL EXHAUST FAN, VENTED TO EXTERIOR AS REQUIRED BY OBC. 9.32.3.5. & 9.32.3.10.

27. STEEL BEARING PLATE FOR MASONRY WALLS 280x280x16 (11"x11"x5/8") STL. PLATE FOR STL BEAMS AND 280x280x12 (11"x11"x1/2") STL. PLATE FOR WOOD BEAMS BEARING ON CONC. BLOCK PARTYWALL, ANCHORED WITH 2-19mm (3/4") x 200mm (8") LONG GALV. ANCHORS WITHIN SOLID BLOCK COURSE. LEVEL WITH NON-SHRINK GROUT.

OR SOLID WOOD BEARING FOR WOOD STUD WALLS SOLID BEARING TO BE AT LEAST AS WIDE AS THE SUPPORTED MEMBER. SOLID WOOD BEARING COMPRISED OF BUILT-UP WOOD STUDS TO BE CONSTRUCTED IN ACCORDANCE WITH OBC 9.17.4.2(2).

28. RESERVED

29. BEARING WOOD POST (BASEMENT) (OBC 9.17.4.) 3-38x140 (3-2"x6") BUILT-UP-POST ON METAL BASE SHOE ANCHORED TO CONC. WITH 12.7 DIA. BOLT, 610x610x300 (24"x24"x12") CONC. FOOTING.

30. STEPPED FOOTINGS OBC 9.15.3.9. MIN. HORIZ. STEP = 600mm (24"). MAX. VERT. STEP = 600mm (24")

31. SLAB ON GRADE MIN. 100mm (4") CONCRETE SLAB ON GRADE ON 100mm (4") COARSE GRANULAR FILL. REINFORCED WITH 6x6-W2.9xW2.9 MESH PLACED NEAR MID-DEPTH OF SLAB. CONC. STRENGTH 32 MPa (4640 psi) WITH 5-8% AIR ENTRAINMENT ON COMPACTED SUB-GRADE. REFER TO OBC SB-12, TABLE 2.1.1.2.A. FOR REQUIRED MINIMUM THERMAL INSULATION UNDER SLAB.

32. DIRECT VENTING GAS FURNACE/ H.W.T VENT DIRECT VENT FURNACE TERMINAL MIN. 900mm (36") FROM A GAS REGULATOR. MIN. 300mm (12") ABOVE FIN. GRADE, FROM ALL OPENINGS, EXHAUST AND INTAKE VENTS. HRV INTAKE TO BE A MIN. OF 1830mm (6'-0") FROM ALL EXHAUST TERMINALS. REFER TO GAS UTILIZATION CODE.

33. DIRECT VENTING GAS FIREPLACE VENT DIRECT VENT GAS FIREPLACE. VENT TO BE A MINIMUM 300mm (12") FROM ANY OPENING AND ABOVE FIN. GRADE. REFER TO GAS UTILIZATION CODE.

34. SUBFLOOR, JOIST STRAPPING AND BRIDGING 16mm (5/8") T & G SUBFLOOR ON WOOD FLOOR JOISTS. FOR CERAMIC TILE APPLICATION (" SEE OBC 9.30.6. ") 6mm (1/4") PANEL TYPE UNDERLAY UNDER RESILIENT & PARQUET FLOORING. (" SEE OBC 9.30.2.") FLOOR JOISTS WITH SPANS OVER 2100mm (6'-11") TO BE BRIDGED WITH 38x38 (2"x2") CROSS BRACING OR SOLID BLOCKING @ 2100mm (6'-11") O.C. MAX. AND WHERE SPECIFIED BY JOIST TABLES A-1 OR A-2 STRAPPING SHALL BE 19x64 (1"x3") @ 2100mm (6'-11") O.C. UNLESS A PANEL TYPE CEILING FINISH IS APPLIED. (" SEE OBC 9.23.9.4. ")

35. EXPOSED BUILDING FACE OBC 9.10.15. & SB-2-2.3.5.(2) EXTERIOR WALLS TO HAVE A FIRE RESISTANCE RATING OF NOT LESS THAN 45 min. WHERE LIMITING DISTANCE (LD) IS LESS THAN 1.2M (3'-11"), WHERE THE LD IS LESS THAN 600mm (1'-11") THE EXPOSING FACE SHALL BE CLAD IN NON-COMBUSTIBLE MATERIAL. SEE ELEVATIONS FOR ADDITIONAL NOTES. OFFENDING GARAGE WALLS INCLUDED.

36. COLD CELLAR PORCH SLAB (OBC 9.40.1) FOR MAX. 2500mm (8'-2") PORCH DEPTH (SHORTEST DIM.), 150mm (6") 32MPa (4640psi) CONC. SLAB WITH 5-8% AIR ENTRAINMENT. REINF. WITH 10M BARS @ 200mm (7 7/8") O.C. EACH WAY IN BOTTOM THIRD OF SLAB, MIN. 30mm (1 1/4") COVER. 600x600 (23 5/8"x23 5/8") 10M DOWELS @ 600mm (23 5/8") O.C., ANCHORED IN PERIMETER FDTN. WALLS. SLOPE SLAB MIN. 1.0% FROM HOUSE WALL. SLAB TO HAVE MIN. 75mm (3") BEARING ON FDTN. WALLS. PROVIDE (L7) INTEL OVER CELLAR DOOR WITH 100mm (4") END BEARING.

37. THE FDTN. WALL SHALL NOT BE REDUCED TO LESS THAN 90mm (3-1/2") THICK TO A MAX. DEPTH OF 600mm (24") AND SHALL BE TIED TO THE FACING MATERIAL WITH METAL TIES SPACED 200mm (8") O.C. VERTICALLY AND 900mm (36") O.C. HORIZONTALLY. FILL SPACE BETWEEN WALL AND FACING SILL WITH MORTAR.

38. CONVENTIONAL ROOF FRAMING (2.0kpa. SNOW LOAD) 38x140 (2"x6") RAFTERS @ 400mm (16" O.C.) FOR MAX 11'-7" SPAN, 38x184 (2"x8") RIDGE BOARD. 38x89 (2"x4") COLLAR TIES AT MIDSPANS. CEILING JOISTS TO BE 38x89 (2"x4") @ 400mm (16") O.C. FOR MAX. 2830mm (9'-3") SPAN & 38x140 (2"x6") @ 400 (16") O.C. FOR MAX. 4450mm (14'-7") SPAN. RAFTERS FOR BUILT-UP ROOF TO BE 38x89 (2"x4") @ 600mm (24") O.C. WITH A 38x89 (2"x4") CENTRE POST TO THE TRUSS BELOW, LATERALLY BRACED @ 1800mm (6'-0") O.C. VERTICALLY.

GENERAL NOTES

WINDOWS: 1) MINIMUM BEDROOM WINDOW -OBC 9.9.10.1.- AT LEAST ONE BEDROOM WINDOW ON A GIVEN FLOOR IS TO HAVE MIN. 0.35m² UNOBSTRUCTED GLAZED OR OPENABLE AREA WITH MIN. CLEAR WIDTH OF 380 mm (1'-3").

2) WINDOW GUARDS -OBC 9.8.8.1.(6) A GUARD IS REQUIRED WHERE THE TOP OF THE WINDOW SILL IS LOCATED LESS THAN 480mm (1'-7") ABOVE FIN. FLOOR AND THE DISTANCE FROM THE FIN. FLOOR TO THE ADJACENT GRADE IS GREATER THAN 1800mm (5'-11")

3) EXTERIOR WINDOWS SHALL COMPLY WITH OBC DIV.-B 9.7.3. & SB12-2.1.1.8

GENERAL: 1) MECHANICAL VENTILATION IS REQUIRED TO COMPLY WITH OBC-DIV. B, 6.2.2. SEE MECHANICAL DRAWINGS. 2) ALL DOWNSPOUTS TO DRAIN AWAY FROM THE BUILDING AS PER OBC 9.26.18.2. & 5.6.2.2.(3) & MUNICIPAL STANDARDS. 3) ALL WINDOW WELLS TO DRAIN TO FOOTING LEVEL PER OBC 9.14.6.3. CHECK WITH THE LOCAL AUTHORITY. 4) STUD WALL REINFORCEMENT FOR FUTURE GRAB BARS IN MAIN BATHROOM REINFORCEMENT OF STUD WALLS SHALL BE INSTALLED ADJACENT TO WATER CLOSETS AND SHOWER OR BATHTUB IN MAIN BATHROOM. REFER TO OBC. 9.5.2.3, 3.8.3.8.(1)(d) & 3.8.3.13.(1)(f). SEE DETAIL. 5) ALL EXTERIOR DOORS TO COMPLY WITH THERMAL RESISTANCE AS STATED IN O.B.C. SB-12-2.1.1.9. 6) ALL AIR BARRIER SYSTEMS ARE REQUIRED TO COMPLY WITH O.B.C. DIV.-B 9.25.3.

LUMBER: 1) ALL LUMBER SHALL BE SPRUCE NO.2 GRADE, UNLESS NOTED OTHERWISE. 2) STUDS SHALL BE STUD GRADE SPRUCE, UNLESS NOTED OTHERWISE. 3) LUMBER EXPOSED TO THE EXTERIOR TO BE SPRUCE No.2 GRADE PRESSURE TREATED OR CEDAR, UNLESS NOTED OTHERWISE. 4) ALL LAMINATED VENEER LUMBER (L.V.L.) BEAMS, GIRDER TRUSSES, AND METAL HANGER CONNECTIONS SUPPORTING ROOF FRAMING TO BE DESIGNED & CERTIFIED BY TRUSS MANUFACTURER.

5) LVL BEAMS SHALL BE 2.0E -2950fb MIN., NAIL EACH PLY OF LVL WITH 89mm (3 1/2") LONG COMMON WIRE NAILS @ 300mm (12") O.C. STAGGERED IN 2 ROWS FOR 184, 240 & 300mm (7 1/4", 9 1/2", 11 7/8") DEPTHS AND STAGGERED IN 3 ROWS FOR GREATER DEPTHS AND FOR 4 PLY MEMBERS ADD 13mm (1/2") DIA. GALVANIZED BOLTS BOLTED AT MID-DEPTH OF BEAM @ 915mm (3'-0") O.C.

6) PROVIDE FACE MOUNT BEAM HANGERS TYPE "SCI" MANUFACTURED BY SIMPSON STRONG-TIE OR EQUAL FOR ALL LVL BEAM TO BEAM CONNECTIONS UNLESS OTHERWISE NOTED. REFER TO ENG. FLOOR LAYOUTS. 7) JOIST HANGERS: PROVIDE METAL HANGERS FOR ALL JOISTS AND BUILT-UP WOOD MEMBERS INTERSECTING FLUSH BUILT-UP WOOD MEMBERS. 8) WOOD FRAMING NOT TREATED WITH A WOOD PRESERVATIVE, IN CONTACT WITH CONCRETE, SHALL BE SEPARATED FROM THE CONCRETE BY AT LEAST 2 mm. POLYETHYLENE FILM, No. 50 (49lbs.) ROOF ROOFING OR OTHER DAMPROOFING MATERIAL, EXCEPT WHERE THE WOOD MEMBER IS AT LEAST 150mm (6") ABOVE THE GROUND.

STEEL: 1) STRUCTURAL STEEL SHALL CONFORM TO CAN/CSA-G40-21 GRADE 300W, HOLLOW STRUCTURAL SECTIONS SHALL CONFORM TO CSA-G40.21 GRADE 350W "STRUCTURAL QUALITY STEEL" OBC 8.9.23.4.3. 2) REINFORCING STEEL SHALL CONFORM TO CSA-G30-18M GRADE 400R.

STUCCO: 1) ALL STUCCO WALLS SHALL HAVE A MINIMUM 10mm AIR SPACE BEHIND THE CLADDING WITH POSITIVE DRAINAGE TO THE EXTERIOR. THE EXTERIOR SHEATHING MUST NOT BE GYPSUM BASED. ALL STUCCO TO BE INSTALLED AS PER MANUFACTURERS SPECIFICATIONS

LEGEND



	CLASS 'B' VENT		EXHAUST FAN TO EXTERIOR
	DUPLUX OUTLET (12" ABOVE SURFACE)		GFI DUPLUX OUTLET (HEIGHT A.F.F)
	WEATHERPROOF DUPLUX OUTLET		HEAVY DUTY OUTLET (220 volt)
	POT LIGHT		LIGHT FIXTURE (CEILING MOUNTED)
	LIGHT FIXTURE (PULL CHAIN)		LIGHT FIXTURE (WALL MOUNTED)
	SWITCH		HOSE BIB (NON-FREEZE)
	FLOOR DRAIN		

	SINGLE JOIST
	DOUBLE JOIST
	TRIPLE JOIST
	LAMINATED VENEER LUMBER
	POINT LOAD FROM ABOVE
	PRESSURE TREATED LUMBER
	GIRDER TRUSS BY ROOF TRUSS MANUF.
	FLAT ARCH
	CURVED ARCH
	MEDICINE CABINET (RECESSED)
	CONC. BLOCK WALL
	DOUBLE VOLUME WALL
	SEE NOTE 39
	SOLID WOOD BEARING (SPRUCE No. 2)
	SOLID BEARING TO BE AS WIDE AS SUPPORTED MEMBER OR AS DIRECTED BY STRUCTURAL ENGINEER.
	SOLID WOOD BEARING TO MATCH FROM ABOVE

CONTRACTOR MUST VERIFY ALL DIMENSIONS ON THE JOB AND REPORT ANY DISCREPANCY TO VA3 DESIGN BEFORE PROCEEDING WITH THE WORK. ALL DRAWINGS AND SPECIFICATIONS ARE INSTRUMENTS OF SERVICE AND THE PROPERTY OF VA3 DESIGN WHICH IF REQUESTED MUST BE RETURNED AT THE COMPLETION OF THE WORK. ALL DRAWINGS TO BE USED FOR CONSTRUCTION ONLY AFTER BUILDING PERMIT HAS BEEN ISSUED.







39. TWO STOREY VOLUME SPACES -FOR A MAXIMUM 5490 mm (18'-0") HEIGHT AND MAXIMUM SUPPORTED ROOF TRUSS LENGTH OF 6.0m. PROVIDE 2-38x140 (2"x6") SPR.#2 CONTIN. STUDS @ 300mm (12") O.C. (TRIPLE UP AT EVERY THIRD DOUBLE STUD FOR BRICK WALLS) C/W 9.6 (3/8") THICK EXT. PLYWOOD SHEATHING. PROVIDE SOLID WOOD BLOCKING BETWEEN WOOD STUDS @ 1220 mm (4'-0") O.C. VERTICALLY. -FOR WALLS WITH HORIZ. DISTANCES NOT EXCEEDING 2900 mm (9'-6"), PROVIDE 38x140 (2"x6") STUDS @ 400 (16") O.C. WITH CONTINUOUS 2-38x140 (2"x6") TOP PLATES + 1-38x140 (1-2"x6") BOTTOM PLATE & MINIMUM OF 3-38x184 (3-2"x8") CONT. HEADER AT GRND. CEILING LEVEL TOE-NAILED & GLUED AT TOP, BOTTOM PLATES AND HEADERS.

40. TYPICAL 1 HOUR RATED PARTYWALL. REFER TO DETAILS FOR TYPE

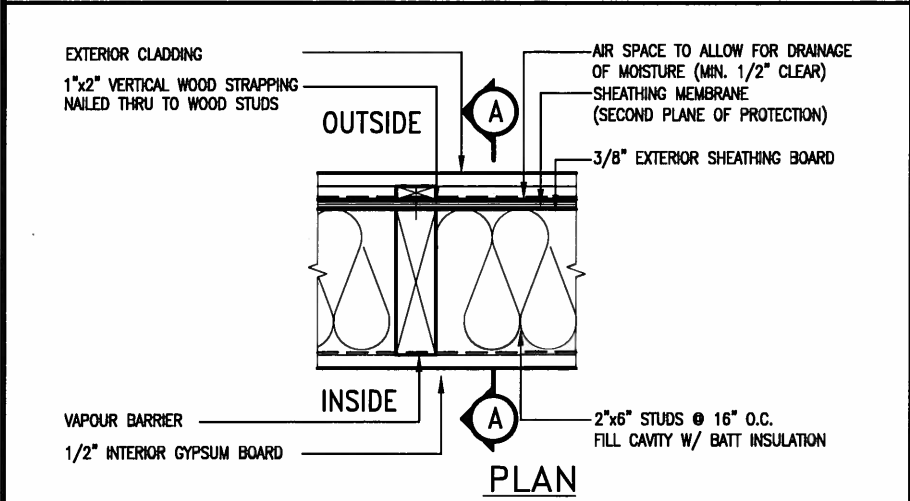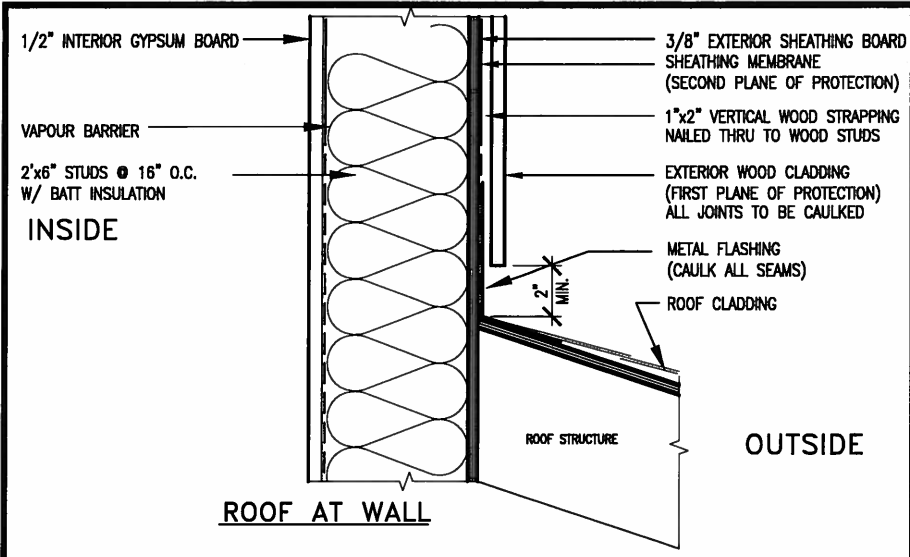

EXTERIOR WOOD CLADDING WALL ASSEMBLY

STUD WALL REINFORCEMENT FOR FUTURE GRAB BARS IN MAIN BATHROOM
REINFORCEMENT OF STUD WALLS SHALL BE INSTALLED ADJACENT TO WATER CLOSETS AND SHOWER OR BATHTUB IN MAIN BATHROOM.
FUTURE GRAB BARS TO BE MOUNTED TO RESIST HORIZ. AND VERT. LOADS OF 1.3 KN (300 lb)
REFER TO OBC, DIV. B- 9.5.2.3., WATER CLOSET 3.8.3.8.(3)(a) & 3.8.3.8.(3)(c), SHOWER 3.8.3.13.(2)(i), BATHTUB & 3.8.3.13.(4)(c), AND DETAILS PROVIDED.

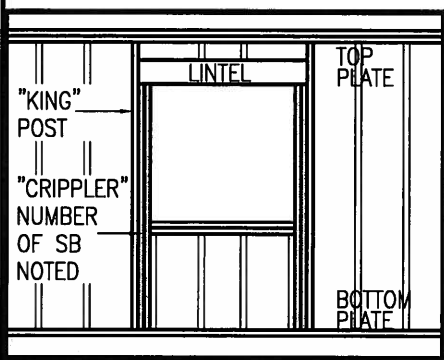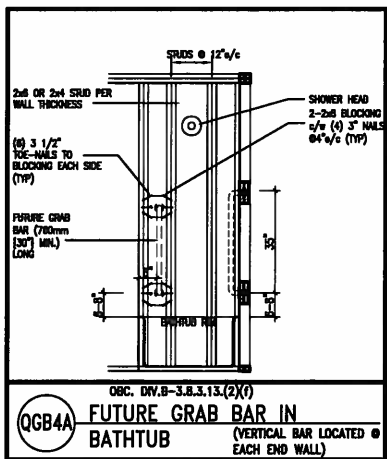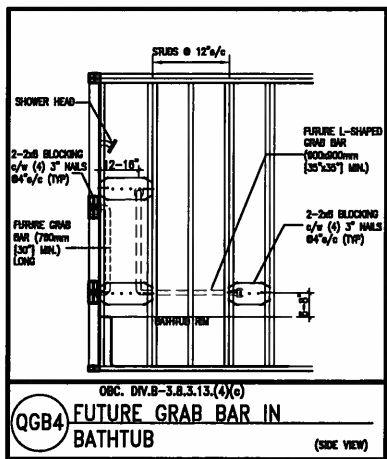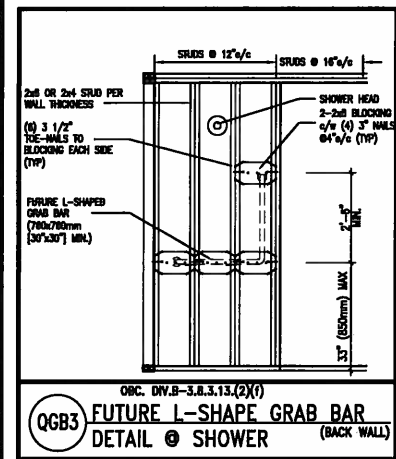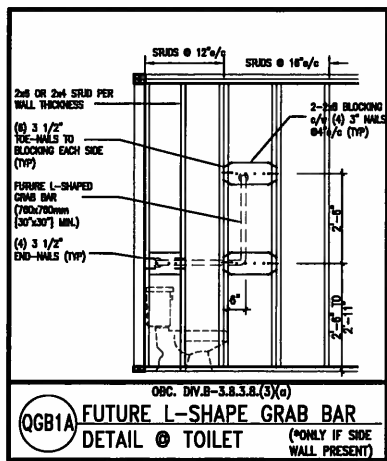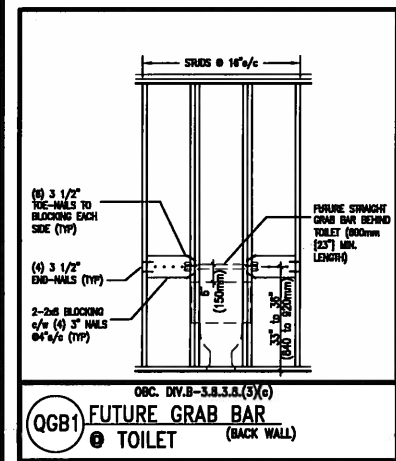

MAX. HEIGHT FOR 2"x4" GARAGE WALL IS AS FOLLOW:
2"x4" @ 16" O.C. - 9'-10"
2-2"x4" @ 12" O.C. - 10'-9"
3-2"x4" @ 16" O.C. - 11'-2"
3-2"x4" @ 12" O.C. - 12'-4"

NOTES:
1. FOR ROOF DESIGN SNOW LOAD OF 2.5 KPa.
SUPPORTED ROOF TRUSS LENGTH OF 6.0m AND FLOOR JOIST LENGTH OF 2.5m OF ONE FLOOR.
2. PROVIDE HORIZONTAL SOLID BLOCKING @ 1200 O.C. (4'-0")
3. PROVIDE A MINIMUM OF 9.5mm (3/8") PLYWOOD OR OSB EXTERIOR SHEATHING ON THE EXTERIOR FACE.
4. FOR A 1/50 YEAR REFERENCE WIND PRESSURE OF 0.6 KPa.
5. STUDS GREATER THAN 9'-10" HIGH TO BE No. 2 SPF
6. STUD SPECIFICATION IS SUITABLE FOR BRICK VENEER OR SIDING.

MAX. HEIGHT FOR 2"x6" EXTERIOR WALL IS AS FOLLOW:
2"x6" @ 16" O.C. - 12'-6"
2"x6" @ 12" O.C. - 13'-10"
2-2"x6" @ 16" O.C. - 15'-0"
2-2"x6" @ 12" O.C. - 17'-4"

MAX. HEIGHT FOR 2"x8" EXTERIOR WALL IS AS FOLLOWS:
2"x8" @ 16" O.C. - 16'-0"
2"x8" @ 12" O.C. - 17'-9"
2-2"x8" @ 16" O.C. - 20'-4"
2-2"x8" @ 12" O.C. - 22'-4"

NOTES:
1. FOR ROOF DESIGN SNOW LOAD OF 2.5 KPa
2. SUPPORTED ROOF TRUSS LENGTH OF 6.0m ONLY.
3. PROVIDE HORIZONTAL SOLID BLOCKING @ 1200 O.C. (4'-0")
4. PROVIDE A MINIMUM OF 9.5mm (3/8") PLYWOOD OR OSB EXTERIOR SHEATHING ON THE EXTERIOR FACE AND 12.5mm (1/2") GYPSUM BOARD ON THE INTERIOR FACE.
5. WALL FRAMING SHALL CONFORM TO OBC 9.23.10.1.(2)
6. FOR A 1/50 YEAR REFERENCE WIND PRESSURE OF 0.6 KPa
7. STUDS GREATER THAN 9'-10" HIGH TO BE No. 2 SPF
8. STUD SPECIFICATION IS SUITABLE FOR BRICK VENEER OR SIDING.

** STUD INFORMATION TAKEN FROM OBC TABLE A-30

"CRIPPLE" DETAIL





MAY 14, 2015

9	.	.	.	The undersigned has reviewed and takes responsibility for this design and has the qualifications and meets the requirements set out in the Ontario Building Code to be a Designer. qualification information Wellington Jno-Baptiste 25591 name registration information VA3 Design Inc. 42658	VA3 DESIGN 300A Wilson Avenue Toronto ON M3H 1S8 t 416.630.2255 f 416.630.4782 va3design.com	BAYVIEW WELLINGTON		CONST NOTE	
8	.	.	.						
7	.	.	.			project name	municipality	project no.	
6	.	.	.			GREEN VALLEY ESTATES	BRADFORD	13045	
5	.	.	.			date	CONSTRUCTION NOTES		drawing no.
4	.	.	.	APR 2014	APR 2014		CN2		
3	.	.	.	drawn by	checked by	scale		file name	
2	UPDATE TO CODE	APR 16-15	RC	RC	-	3/16" = 1'-0"		13045-CONST-OBC 2015	
1	ISSUE FOR CLIENT REVIEW	MAY 07-14	RC		RICHARD - H:\ARCHIVE\WORKING\2013\13045.BW\units\13045-CONST-OBC 2015.dwg - Thu - Apr 16 2015 - 6:56 AM				
no.	description	date	by	Drawings are not to be scaled.					

THE MINIMAL THERMAL PERFORMANCE OF BUILDING ENVELOPE AND EQUIPMENT SHALL CONFORM TO THE FOLLOWING SB-12 COMPLIANCE PACKAGE AS PER OBC SUPPLEMENTARY STANDARD SB-12, SECTION 2.1.1.1


COMPONENT	J	Notes:
Ceiling with Attic Space Minimum RSI (R) value	8.81 (R50)	BLOWN –LOOSE
Ceiling without Attic Space Minimum RSI (R) value	5.46 (R31)	BATT or SPRAY
Exposed Floor Minimum RSI (R) value	5.46 (R31)	BATT or SPRAY
Walls Above Grade Minimum RSI (R) value	3.87 (R22)	6" R22 BATT
Basement Walls Minimum RSI (R) value	2.11 (R12)	4" R12 BLANKET
Edge of Below Grade Slab ≤600mm below grade Minimum RSI (R) value	1.76 (R10)	RIGID INSUL
Windows & Sliding glass Doors Maximum U–value	1.8	DOUBLE PANE LOW EMISSIVITY
Skylights Maximum U–value	2.8	DOUBLE PANE LOW EMISSIVITY
Space Heating Equipment Minimum AFUE	94%	NATURAL GAS
Hot Water Heater Minimum EF	0.67	NATURAL GAS
HRV Minimum Efficiency	60%	–

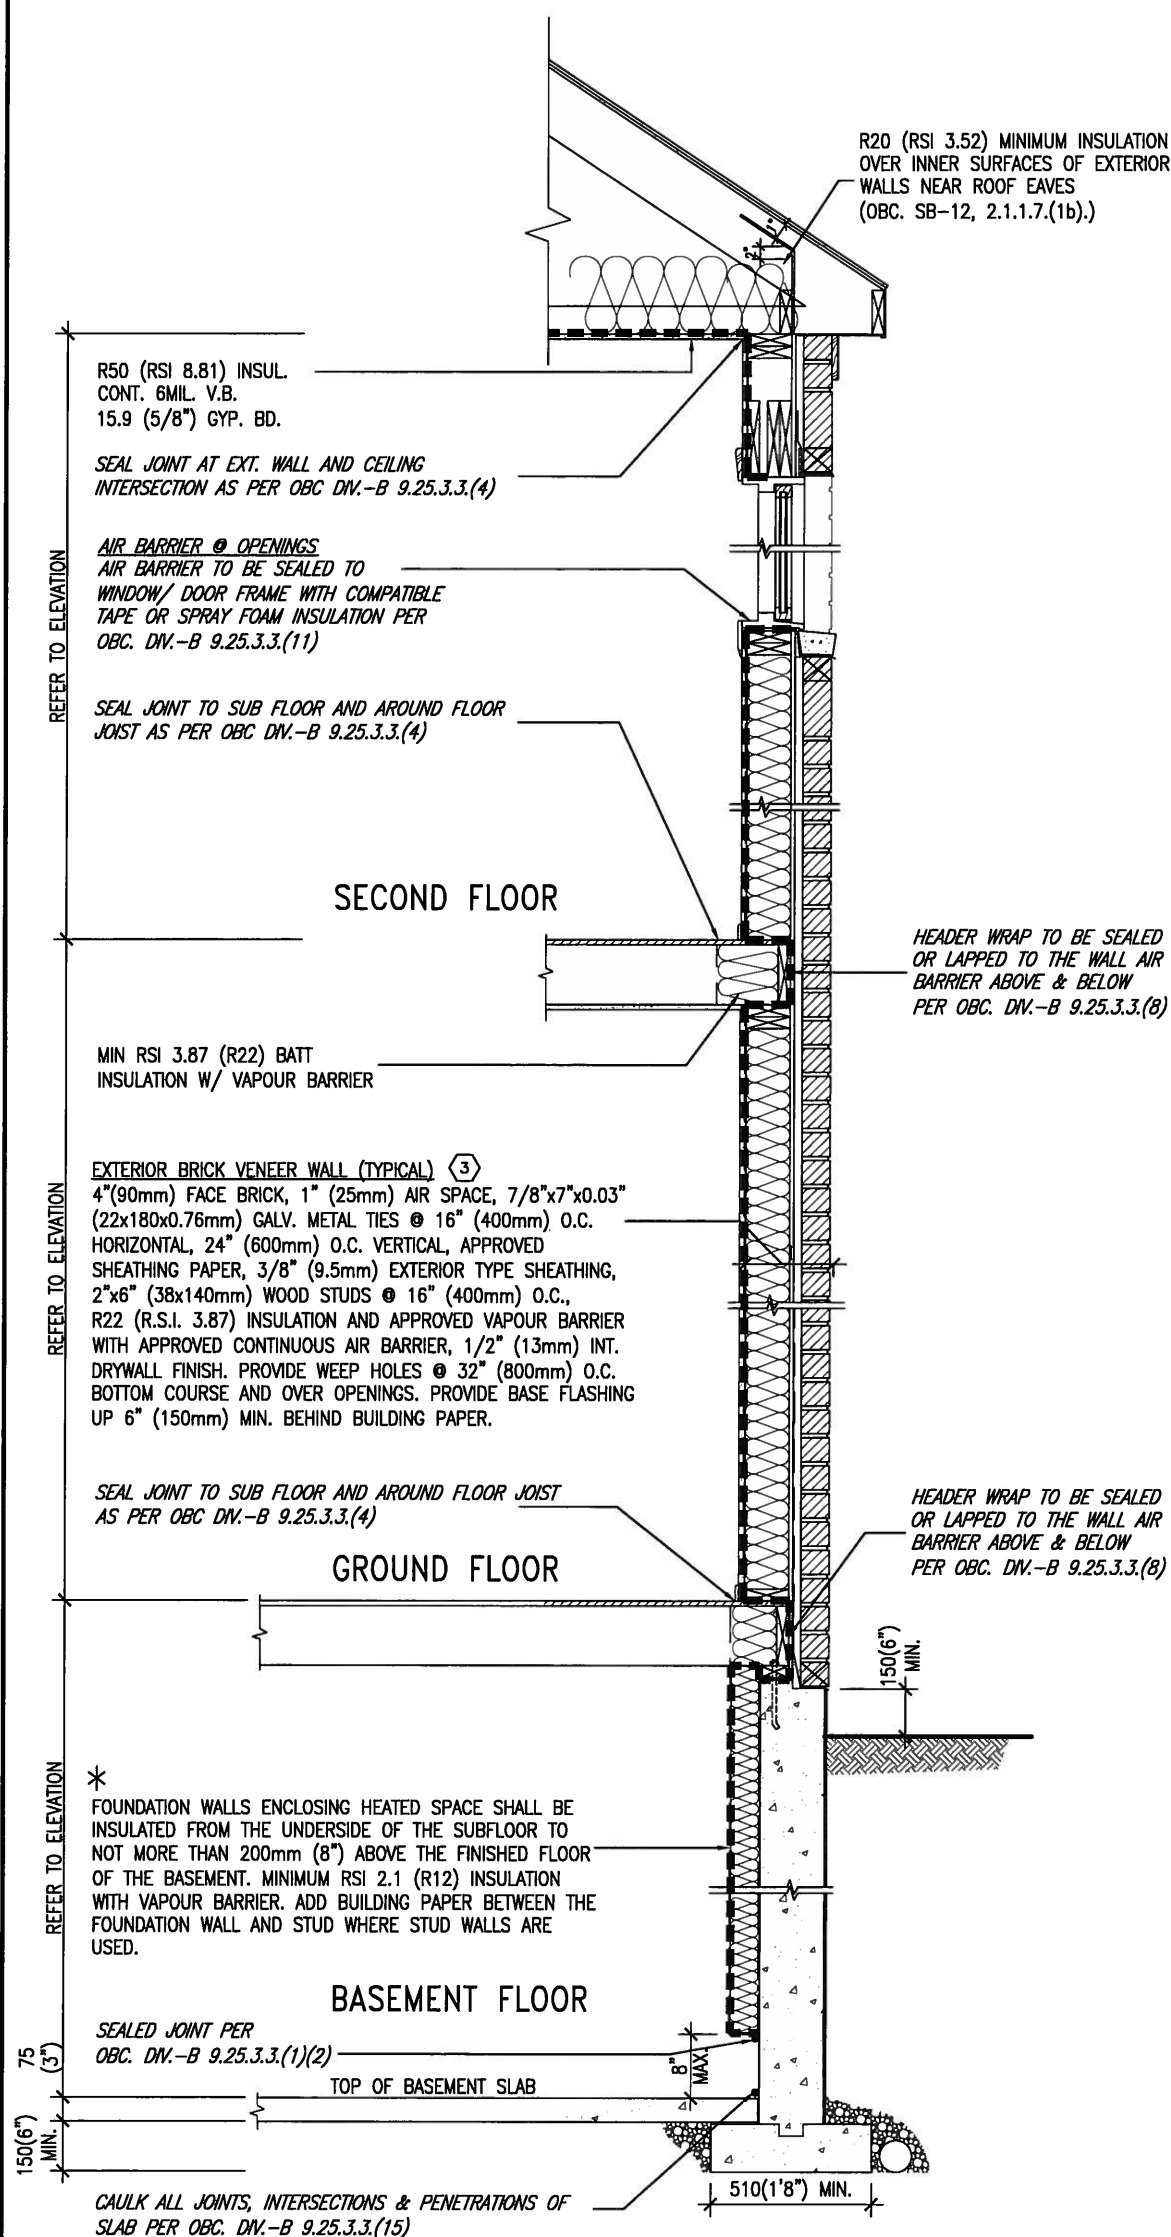 

AIR BARRIER SYSTEMS
AIR BARRIER TO BE INSTALLED IN
CONFORMANCE WITH OBC. DIV. B-9.25.3

EW TYPICAL EXT. WALL AIR BARRIER CONTINUITY
SECTION W/ BRICK VENEER SCALE: N.T.S.

SEMI & SINGLES ONLY

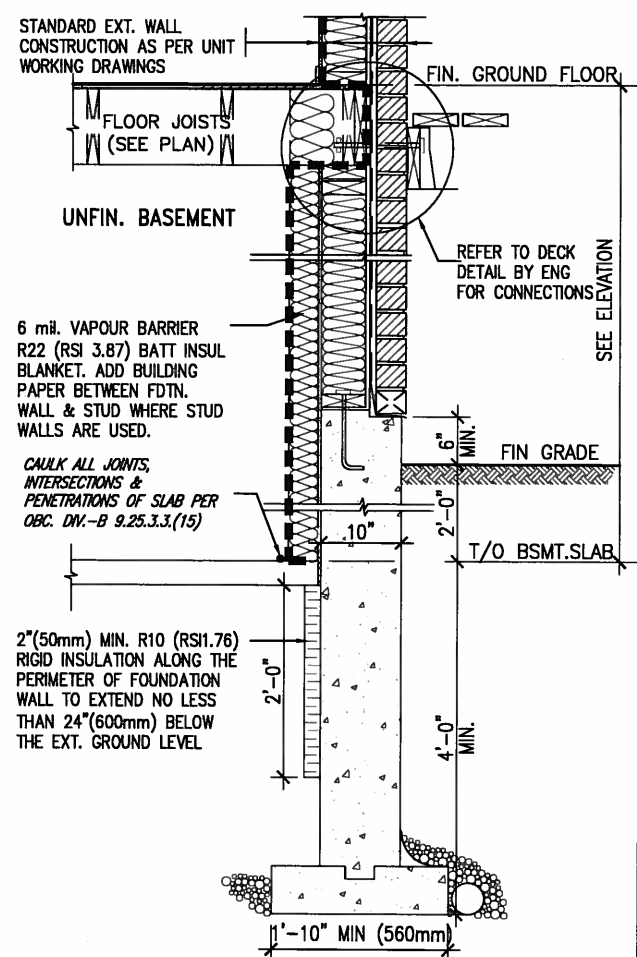

SECTION AT W.O.D/W.O.B.

9	.	.	.	The undersigned has reviewed and takes responsibility for this design and has the qualifications and meets the requirements set out in the Ontario Building Code to be a Designer. qualification information Wellington Jno-Baptiste 25591 name <i>J. Baptiste</i> registration information signature BCIN VA3 Design Inc. 42658
8	.	.	.	
7	.	.	.	
6	.	.	.	
5	.	.	.	
4	.	.	.	
3	.	.	.	
2	UPDATE TO CODE	APR 16-15	RC	Contractor must verify all dimensions on the job and report any discrepancy to the Designer before proceeding with the work. All drawings and specifications are instruments of service and the property of the Designer which must be returned at the completion of the work. Drawings are not to be scaled.
1	ISSUE FOR CLIENT REVIEW	MAY 07-14	RC	
no.	description	date	by	



Project no.
3045

Drawing no.

WORKING\2013\1

file name
13045-CONST-ORC 2015

CN6 I


RICHARD - H:\ARCHIVE\WORKING\2013\13045 BW\units\13045-CONST-ORC 2015.dwg - Thu - Apr 16 2015 - 6:57 AM

ONE

COMPLIANCE TO OBC SB-12 2.1.1.1(11)



WOB PLAN

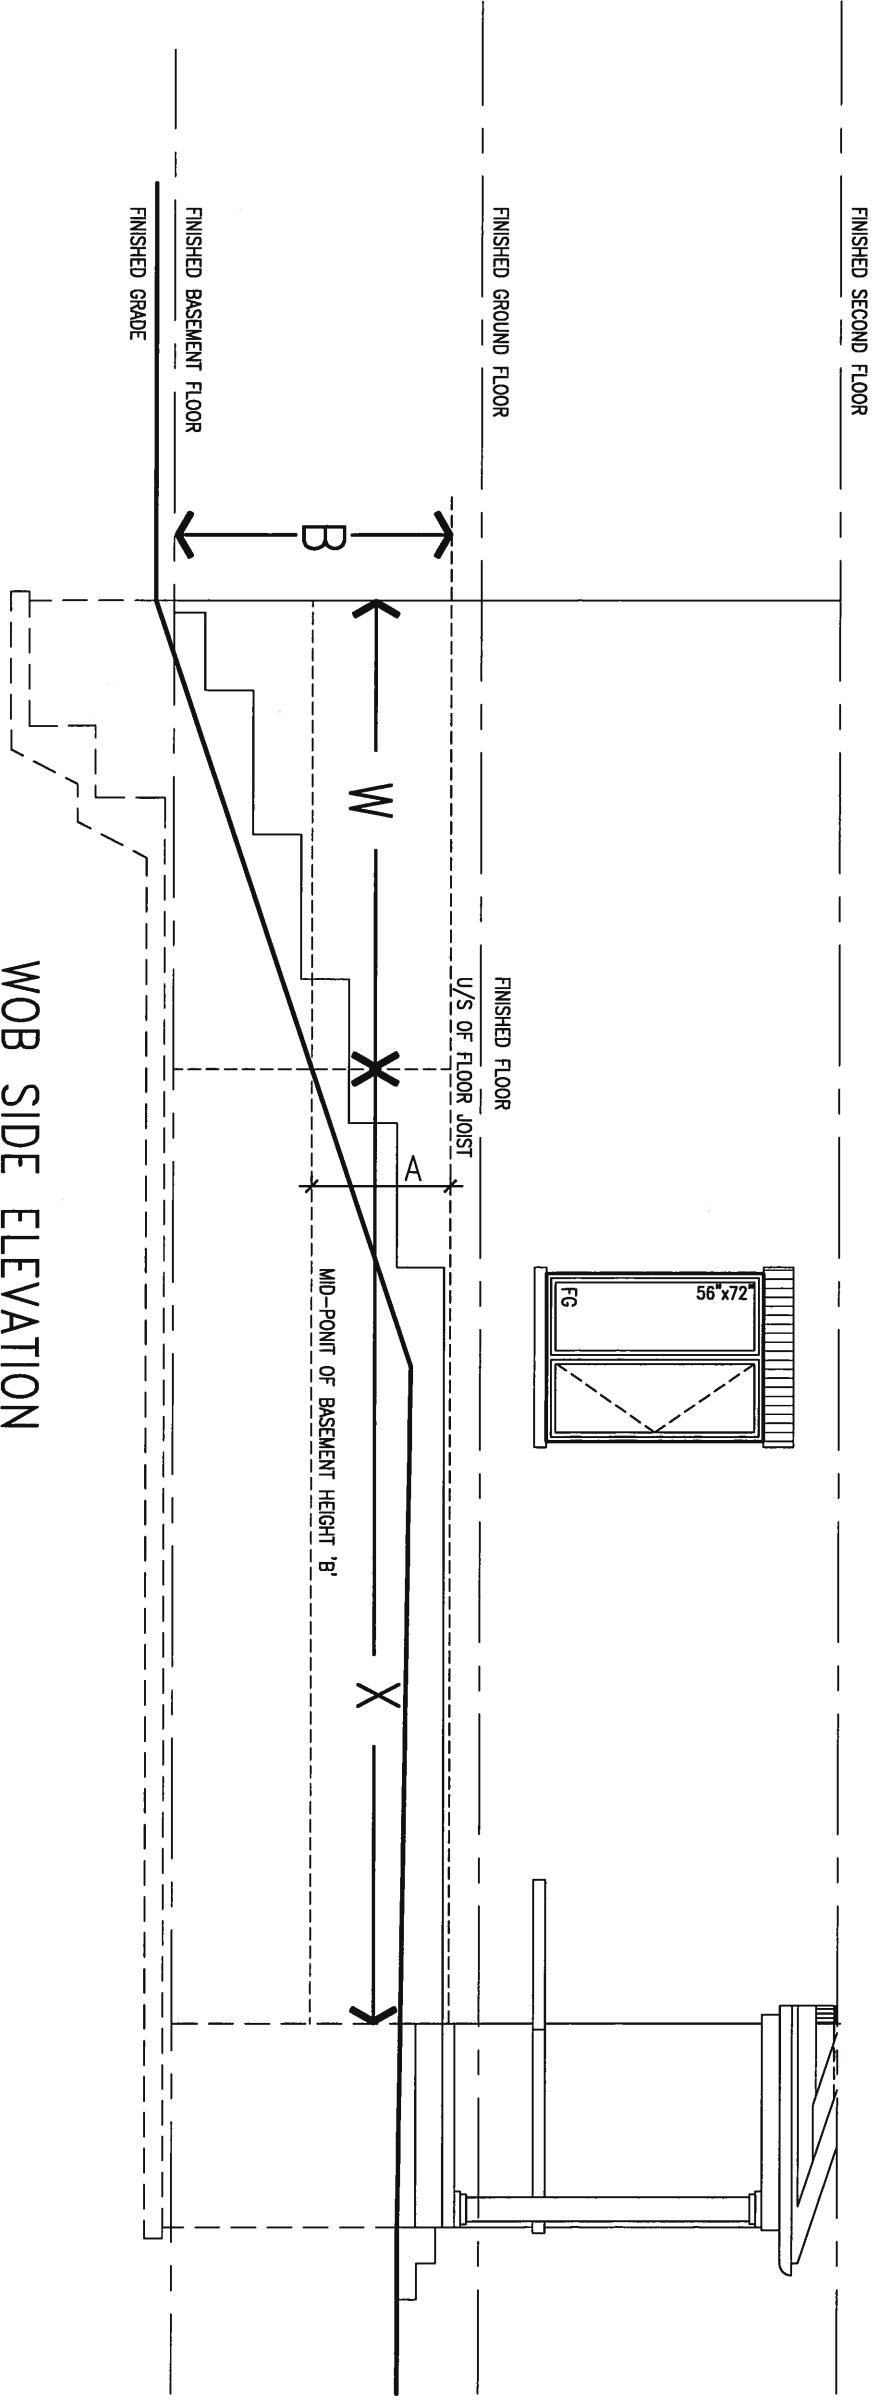

WOB SIDE ELEVATION

WHEN EXPOSED WALL "A" IS GREATER THAN 50% OF BASEMENT WALL HEIGHT "B" INSULATION VALUE FOR WALL IN SECTION "W" IS NOT LESS THAN IS REQUIRED FOR ABOVE GRADE WALL AS REQUIRED BY TABLE 2.1.1.2A


WHEN EXPOSED WALL "A" IS LESS THAN 50% OF BASEMENT WALL HEIGHT "B" INSULATION VALUE FOR WALL IN SECTION "X" IS NOT LESS THAN BASEMENT WALL AS REQUIRED BY TABLE 2.1.1.2A



MAY 14, 2015

9 .		.		The undersigned has reviewed and takes responsibility for this design and has the qualifications and meets the requirements set out in the Ontario Building Code to be a Designer.		VA3 DESIGN 300A Wilson Avenue Toronto ON M3H 1S8 t 416.630.2255 f 416.630.4782 va3design.com	BAYVIEW WELLINGTON		CONST NOTE	
8 .		.		qualification information			project name		project no.	
7 .		.		Wellington Jno-Baptiste			GREEN VALLEY ESTATES		13045	
6 .		.		name registration information			BRADFORD		drawing no.	
5 .		.		VA3 Design Inc.			date		CONSTRUCTION NOTES	
4 .		.		Contractor must verify all dimensions on the job and report any discrepancy to the Designer before proceeding with the work. All drawings and specifications are instruments of service and the property of the Designer which must be returned at the completion of the work. Drawings are not to be scaled.			APR 2014		RC	
3 .		.					checked by		file name	
2 .		APR 16-15		RC			- 3/16" = 1'-0"		13045-CONST-OBC 2015	
1 .		MAY 07-14		RC			RC		CN7	
no. description		date by					RICHARD - H:\ARCHIVE\WORKING\2013\13045.BW\units\13045-CONST-OBC 2015.dwg - Thu - Apr 16 2015 - 6:56 AM			




MAY 14, 2015

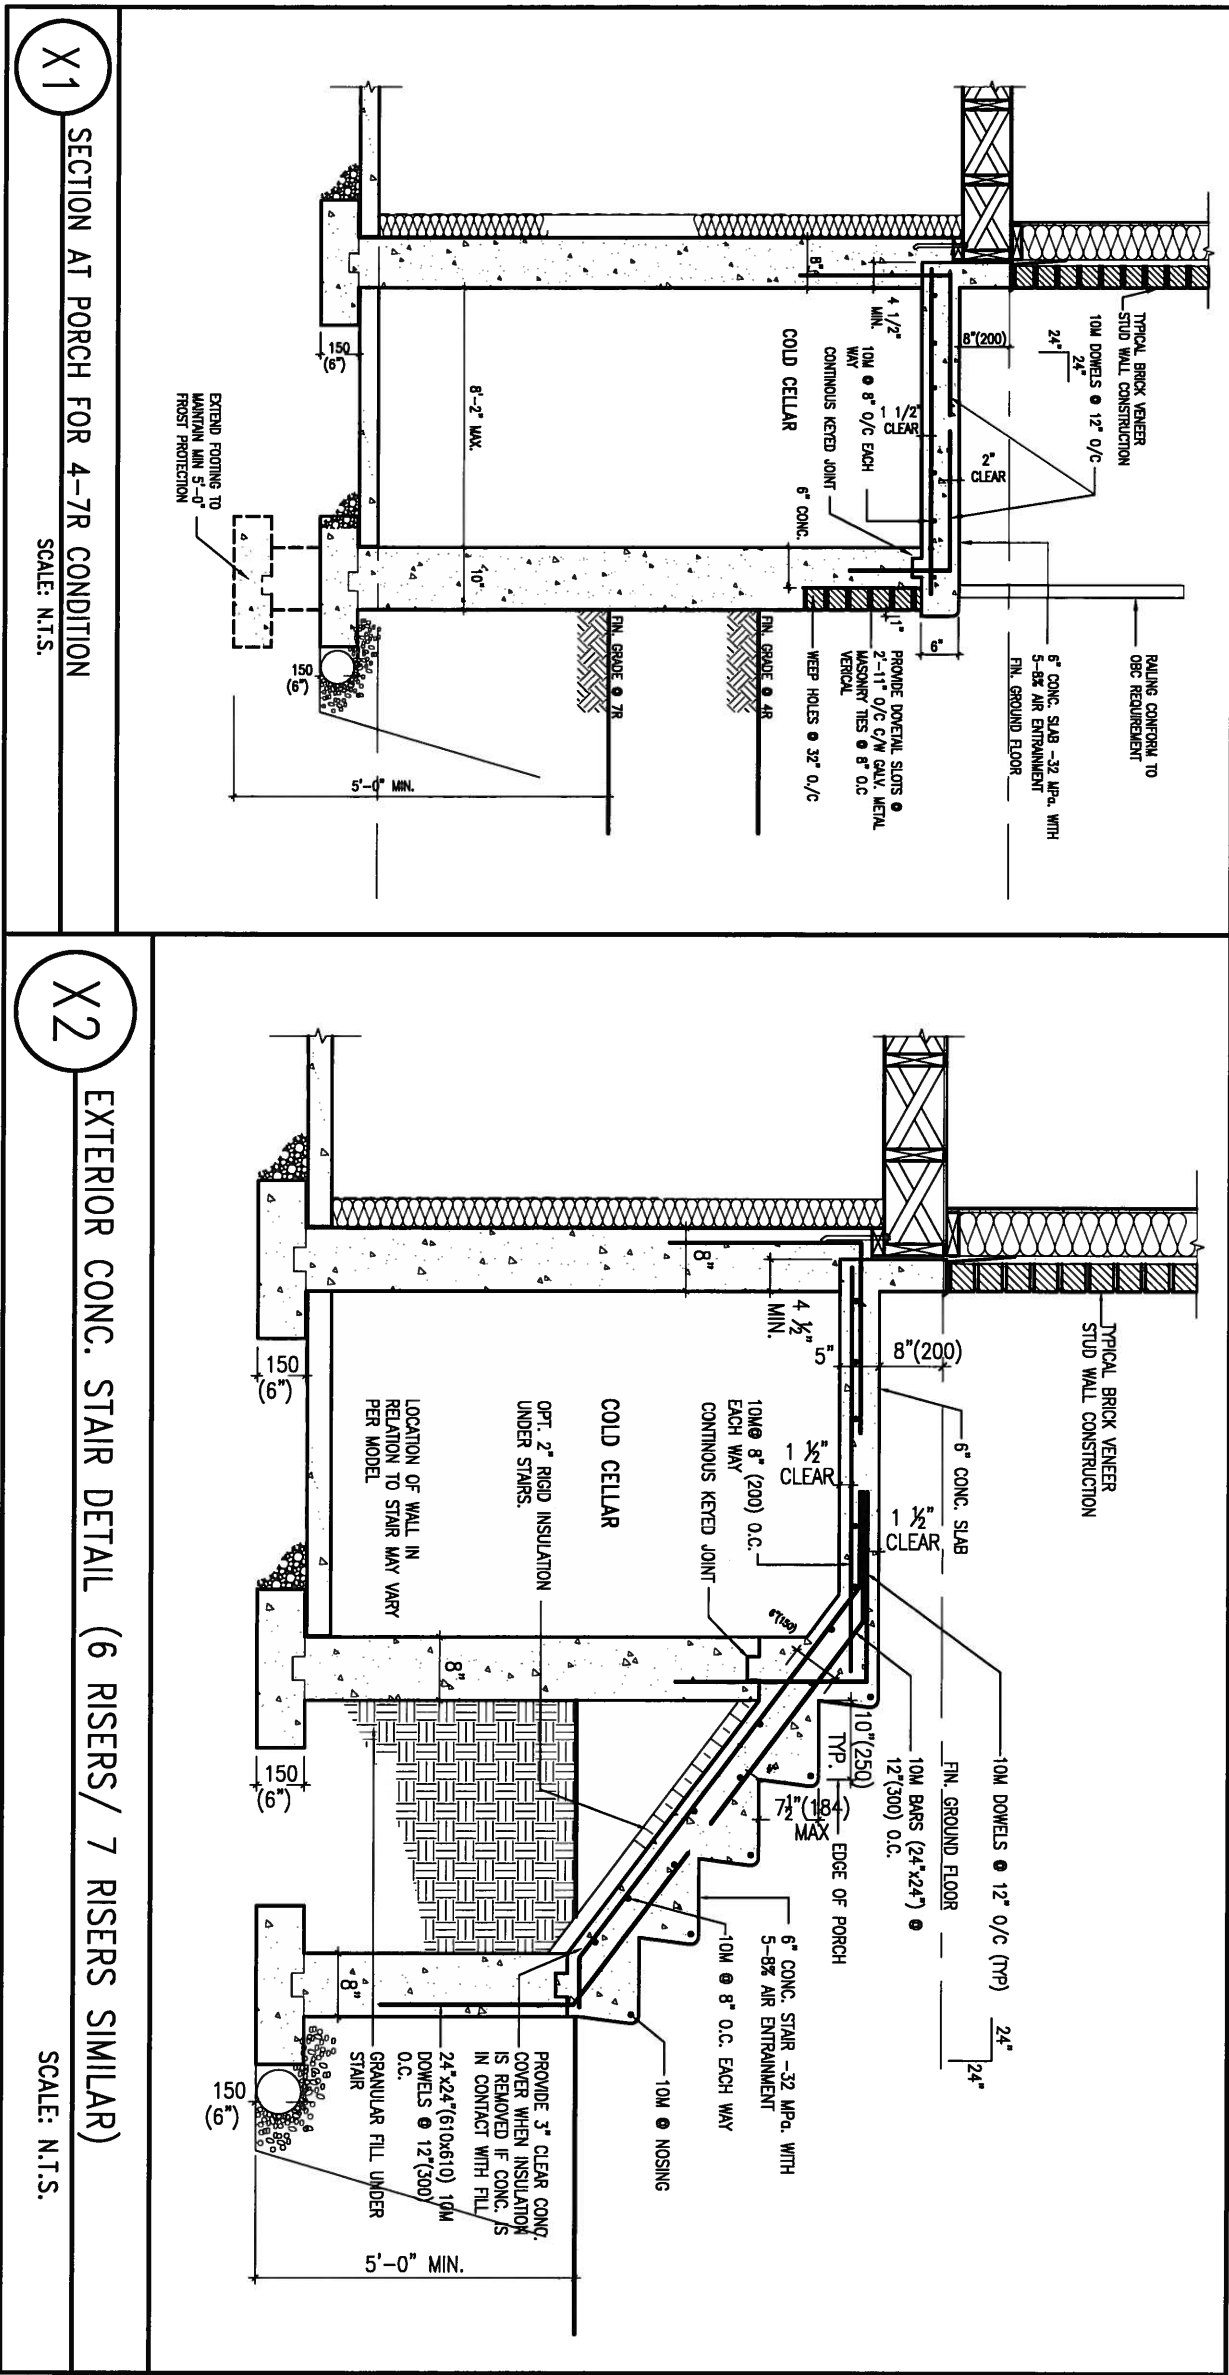

9 .	-	-	The undersigned has reviewed and takes responsibility for this design and has the qualifications and meets the requirements set out in the Ontario Building Code to be a Designer.	 300A Wilson Avenue Toronto ON M3H 1S8 t 416.630.2255 f 416.630.4782 va3design.com	BAYVIEW WELLINGTON		CONST NOTE	
8 .	-	-	qualification information		project name GREEN VALLEY ESTATES		project no. 13045	
7 .	-	-	Wellington Jno-Baptiste		municipality BRADFORD		drawing no. CN8	
6 .	-	-	signature		CONSTRUCTION NOTES			
5 .	-	-	name registration information VA3 Design Inc.		13045-CONST-0BC 2015			
4 .	-	-	42658	date APR 2014		file name 13045-CONST-0BC 2015		
3 .	-	-	Contractor must verify all dimensions on the job and report any discrepancy to the Designer before proceeding with the work. All drawings and specifications are instruments of service and the property of the Designer which must be returned at the completion of the work. Drawings are not to be scaled.	drawn by RC		checked by -		
2 .	UPDATE TO CODE	APR 16-15	RC	scale 3/16" = 1'-0"		RICHARD - H:\ARCHIVE\WORKING\2013\13045.BW\units\13045-CONST-0BC 2015.dwg - Tue - May 12 2015 - 8:51 AM		
1 .	ISSUE FOR CLIENT REVIEW	MAY 07-14	RC	drawing no. CN8				
no.	description	date	by					



MAY 14, 2015

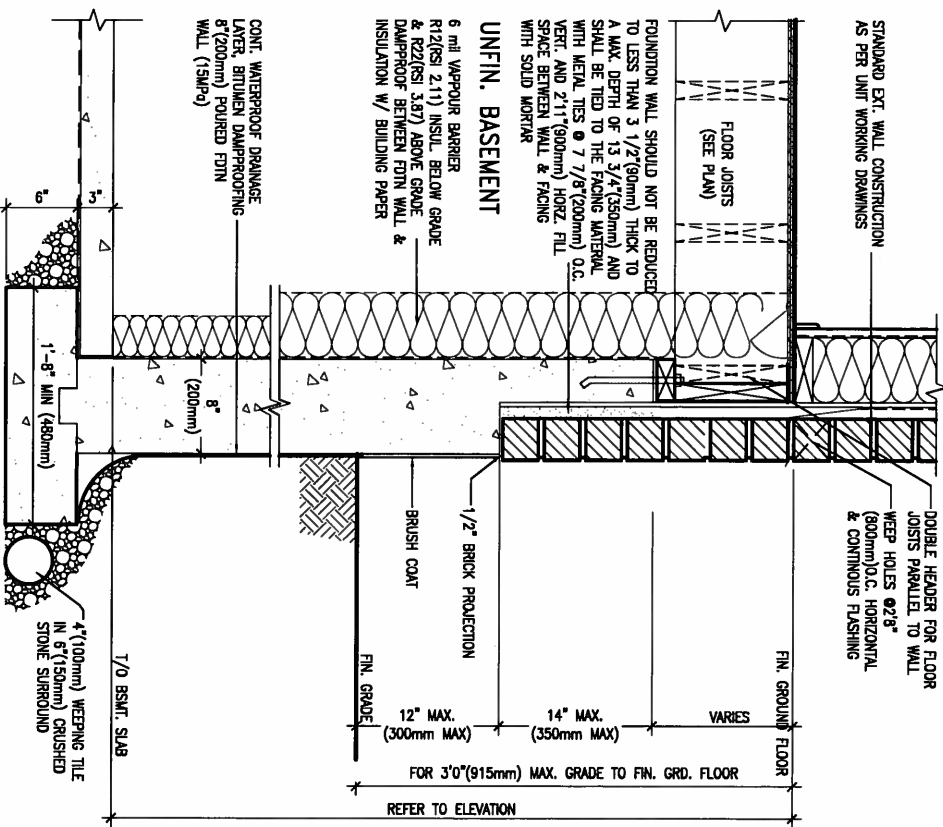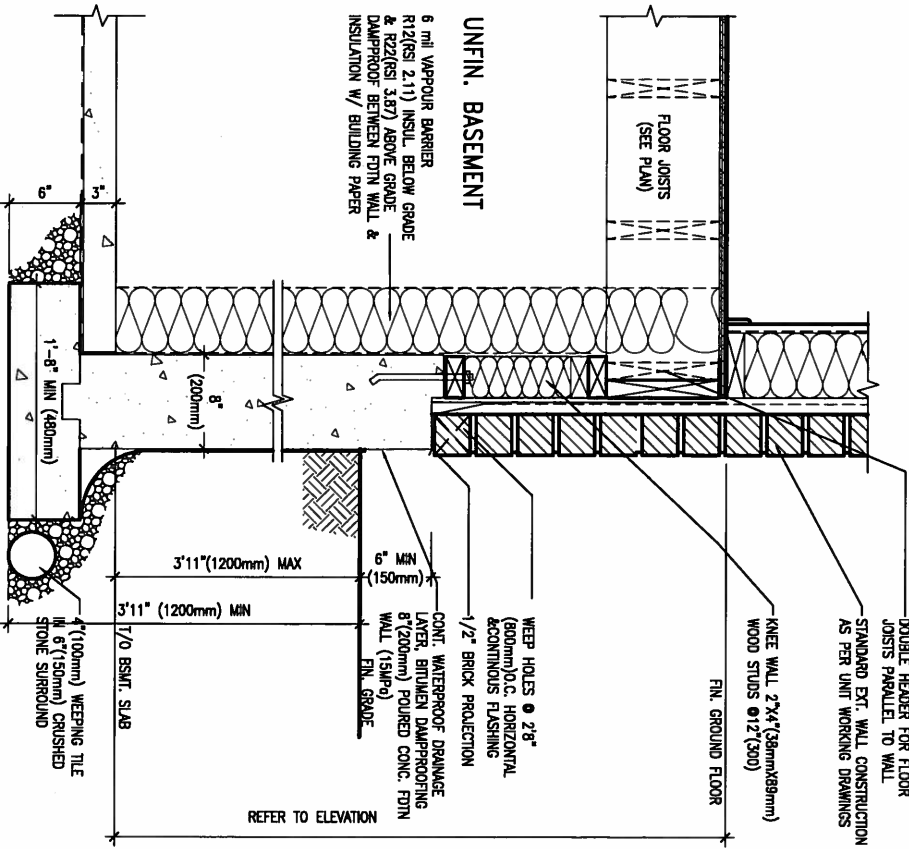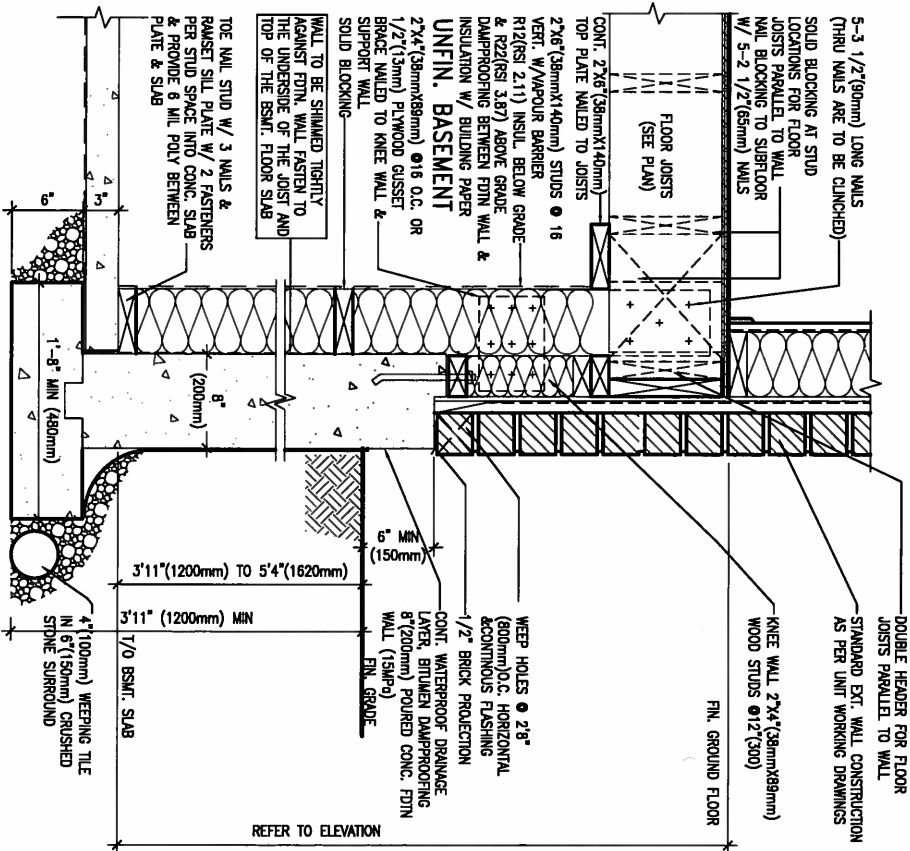

WALK-OUT WALL SECTION FOR GRADE
EW3.08B HEIGHTS BETWEEN 3'11" (1200mm) AND 5'4" (1620mm) BASEMENT SLAB TO GRADE
N.T.S.


WALK-OUT DECK WALL SECTION FOR GRADE
EW3.07B TO BASEMENT SLAB 3'11" (1200mm) MAX. HEIGHT DIFFERENCE
N.T.S.

WALK-OUT DECK WALL SECTION FOR
EW3.06B GRADE TO FIN. FLOOR 3'0" (900mm) MAX. HEIGHT DIFFERENCE
N.T.S.


9.	.	.	.	.	The undersigned has reviewed and takes responsibility for this design and has the qualifications and meets the requirements set out in the Ontario Building Code to be a Designer.
8.	.	.	.	.	qualification information
7.	.	.	.	.	Wellington Jno-Baptiste 25591
6.	.	.	.	.	name registration information
5.	.	.	.	.	VA3 Design Inc. 42658
4.	.	.	.	.	Contractor must verify all dimensions on the job and report any discrepancy to the Designer before proceeding with the work. All drawings and specifications are instruments of service and the property of the Designer which must be returned at the completion of the work. Drawings are not to be scaled.
3.	.	.	.	.	
2.	UPDATE TO CODE	APR 16-15	RC		
1.	ISSUE FOR CLIENT REVIEW	MAY 07-14	RC		
no.	description	date	by		

VA3 DESIGN
300A Wilson Avenue
Toronto ON M3H 1S8
t 416.630.2255 f 416.630.4782
va3design.com

BAYVIEW WELLINGTON		CONST NOTE	
project name GREEN VALLEY ESTATES	municipality BRADFORD	project no. 13045	drawing no. CN9
CONSTRUCTION NOTES			
date APR 2014	checked by RC	scale 3/16" = 1'-0"	file name 13045-CONST-08C 2015
RICHARD - H:\ARCHIVE\WORKING\2013\13045.BW\units\13045-CONST-08C 2015.dwg - Mon - May 4 2015 - 4:04 PM			

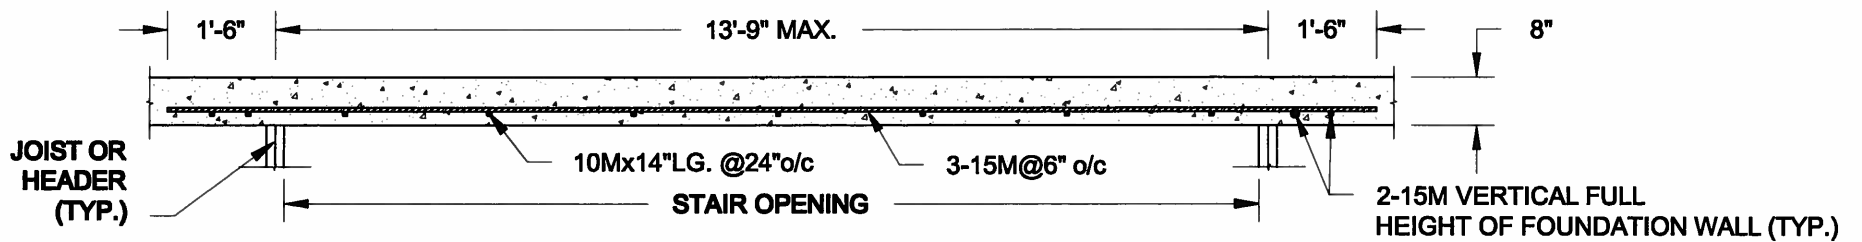


PLAN VIEW
NOT TO SCALE

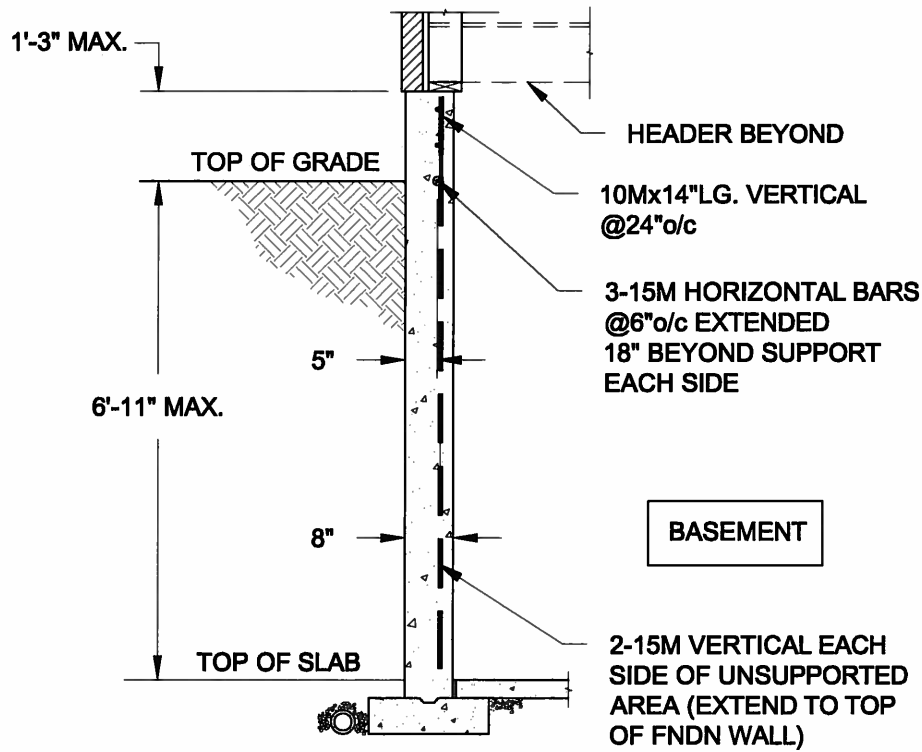


NOTE:

1. CONFORM TO ONTARIO BUILDING CODE, 2012.
2. CONCRETE COMPRESSIVE STRENGTH AT 28 DAYS TO BE 15 MPa. MIN.
3. REINFORCING STEEL TO BE GRADE 400.

1A
S1 **LATERALLY UNSUPPORTED WALL**
SCALE: 3/8" = 1'-0"

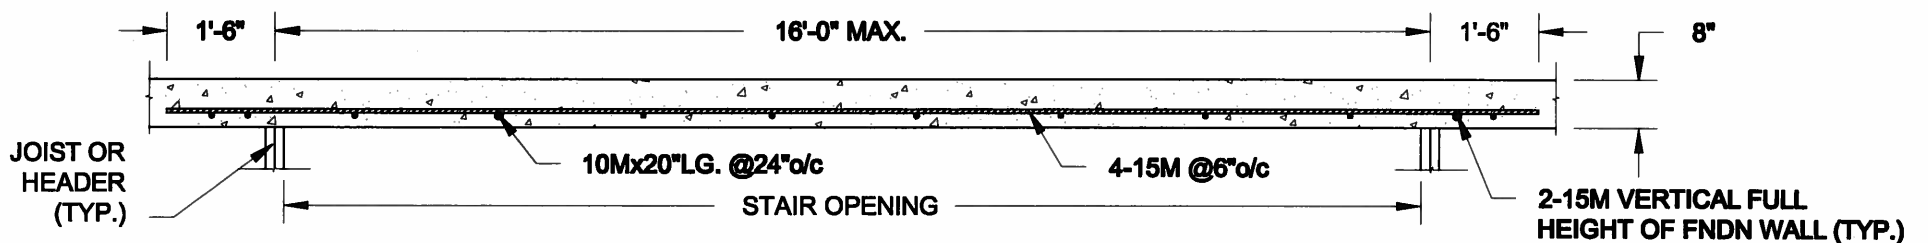

PLAN VIEW
NOT TO SCALE

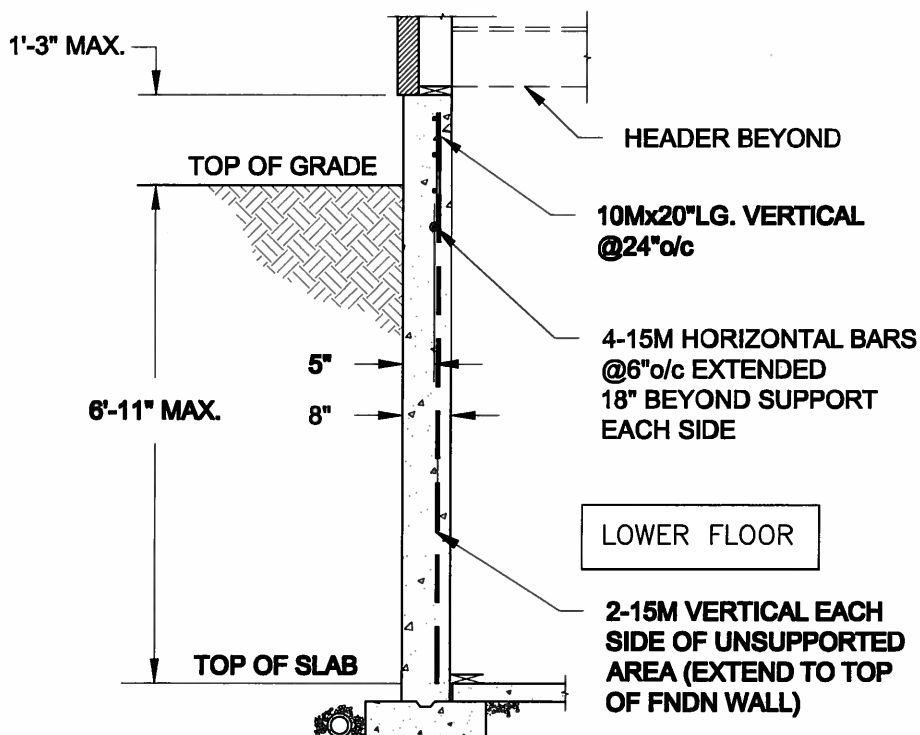

NOTE:

1. CONFORM TO ONTARIO BUILDING CODE, 2012.
2. CONCRETE COMPRESSIVE STRENGTH AT 28 DAYS TO BE 15 MPa. MIN.
3. REINFORCING STEEL TO BE GRADE 400.

1B
S1 **LATERALLY UNSUPPORTED WALL**
SCALE: 3/8" = 1'-0"

Scale:
AS NOTED

Date:
FEB-26-2015

Drawn: SC
Checked: SJB

QUAILE ENGINEERING LTD.



38 Parkside Drive, UNIT 7
Newmarket, ON
L3Y 8J9
T: 905-853-8547
E: quaile.eng@rogers.com

Engineer's Seal:



APR 24, 2015

Project:

BAYVIEW WELLINGTON HOMES - GREEN VALLEY ESTATES PROJECT
BRADFORD, ONTARIO

TYPICAL STRUCTURAL DETAILS FOR SINGLES


Project No.:

14-095

Drawing No.:


S1

FOR 9 1/2" JOIST DEPTH

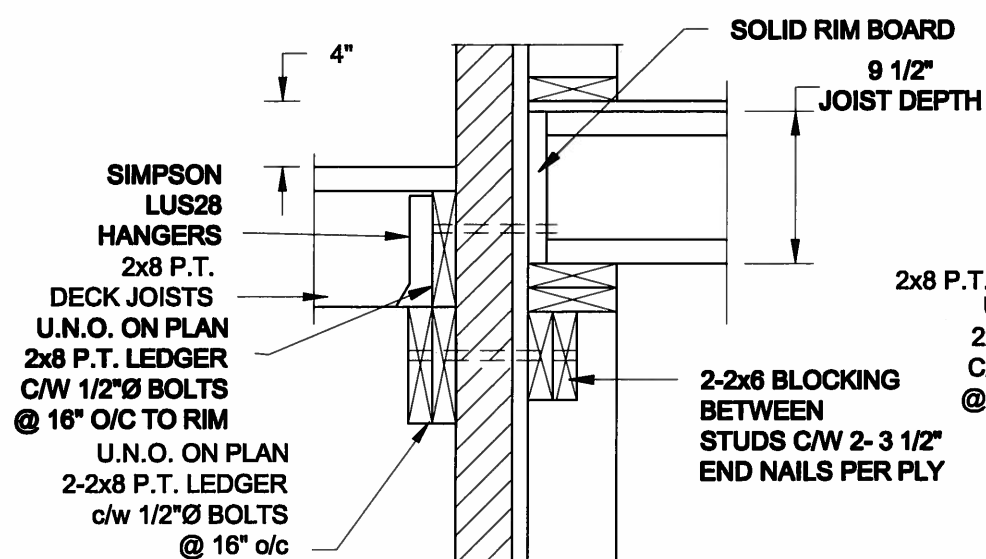

1A DECK FASTENING DETAIL

S2 SCALE: 1" = 1'-0"

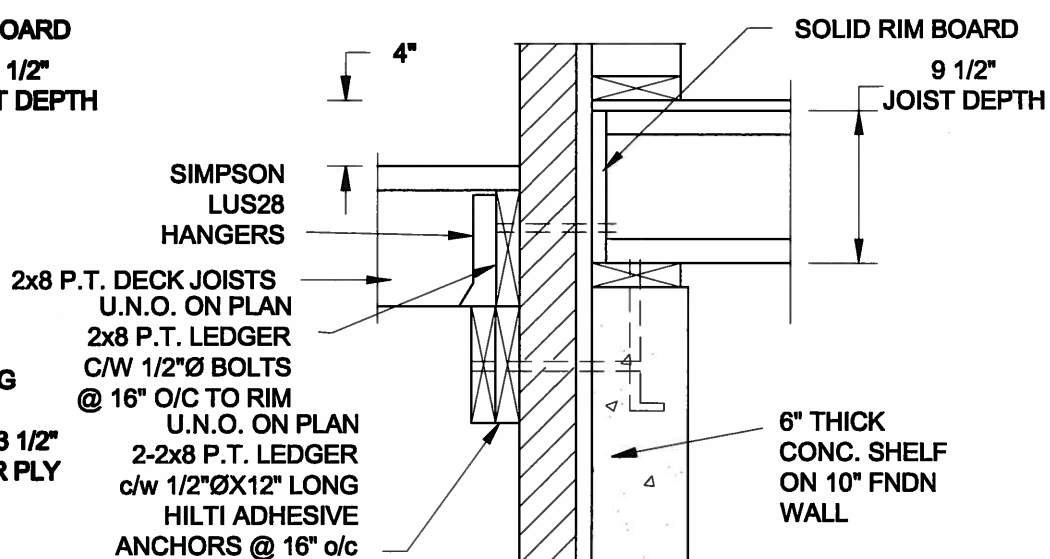


1B DECK FASTENING DETAIL


S2 SCALE: 1" = 1'-0"

- NOTE: 1. WHERE BACKFILL HEIGHT < 4'-7", PROVIDE 2x6 @ 16" o/c KNEEWALL ON 10" THICK CONC FNDN WALL**
2. WHERE BACKFILL HEIGHT > 4'-7", PROVIDE 8" CONC SHELF FOR BRICK VENEER ON 10" THICK CONC FNDN WALL
3. FOOTING TO BE 22"x6" THICK UNLESS NOTED OTHERWISE ON PLAN.

FOR 11 7/8" JOIST DEPTH

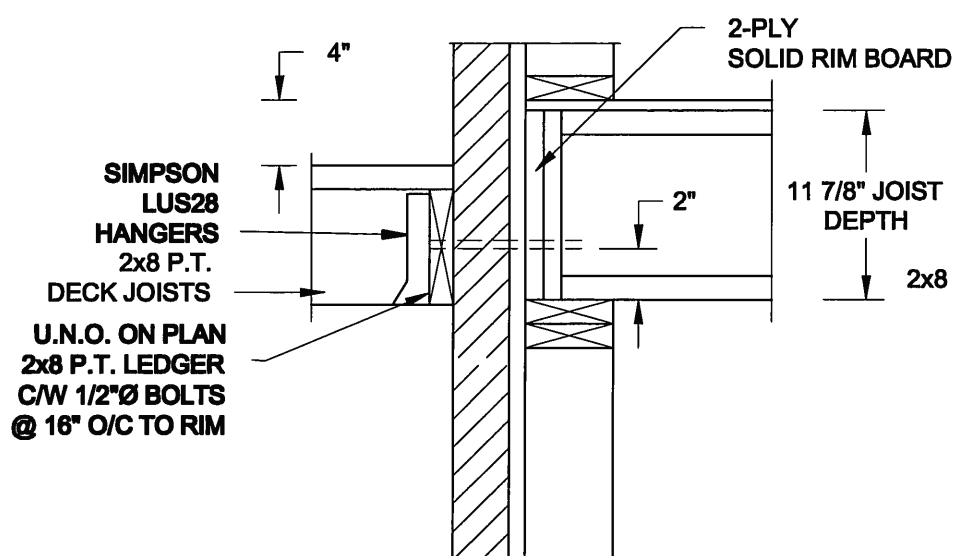


2A **DECK FASTENING DETAIL**
S2 **SCALE: 1" = 1'-0"**

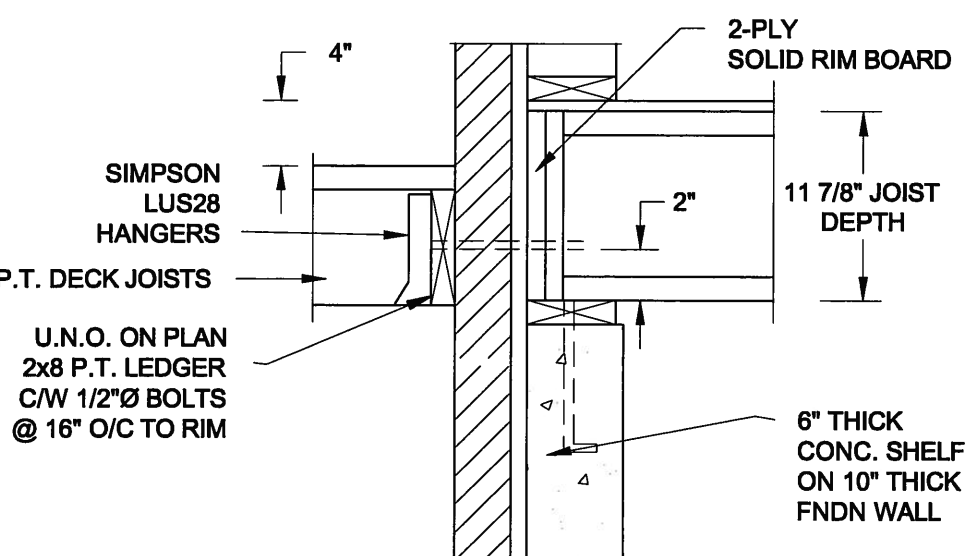


2B DECK FASTENING DETAIL

S2 SCALE: 1" = 1'-0"

- NOTE: 1. WHERE BACKFILL HEIGHT < 4'-7", PROVIDE 2x6 @ 16" o/c KNEEWALL ON 10" THICK CONC FNDN WALL**
2. WHERE BACKFILL HEIGHT > 4'-7", PROVIDE 6" CONC SHELF FOR BRICK VENEER ON 10" THICK CONC FNDN WALL
3. FOOTING TO BE 22"x6" THICK UNLESS NOTED OTHERWISE ON PLAN.

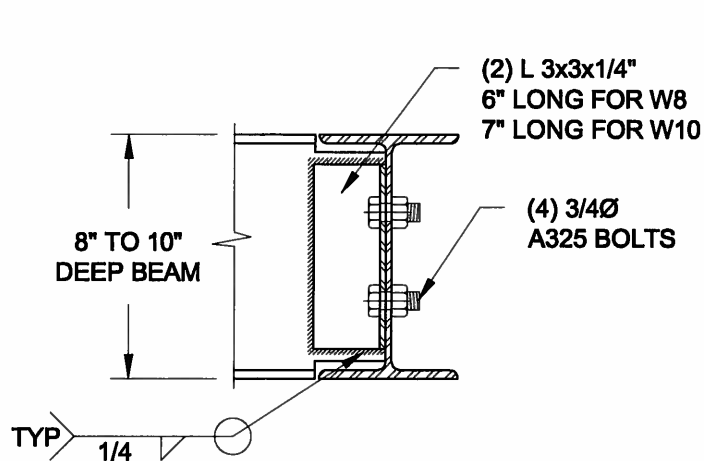

**NOTE: DETAIL IS APPLICABLE TO W8x40 (W200x59) BEAM MAX
AND W10x39 (W250x58) BEAM MAX.**

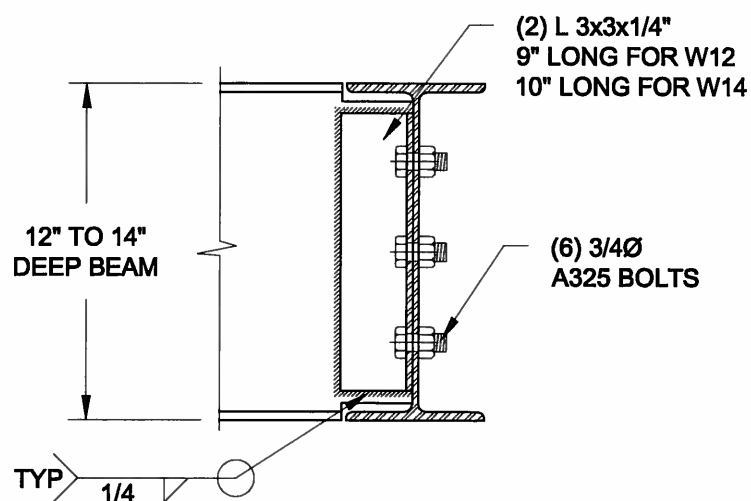

**NOTE: DETAIL IS APPLICABLE TO W12x58 (W310x86) BEAM MAX
AND W14x48 (W360x72) BEAM MAX.**

3 S2 STEEL BEAM CONNECTION DETAIL SCALE: 1-1/2" = 1'-0"

Scale:
AS NOTED

Date:
FEB-26-2015

Drawn: SC	Checked: SJB
----------------------------	-------------------------------

QUAILE ENGINEERING LTD.



**38 Parkside Drive, UNIT 7
Newmarket, ON
L3Y 8J9
T: 905-853-8547
E: gualle.eng@rogers.com**

Engineer's Seat




APR 24, 2015

Project:
BAYVIEW WELLINGTON HOMES - GREEN VALLEY ESTATES PROJECT
BRADFORD, ONTARIO


TYPICAL STRUCTURAL DETAILS FOR SINGLES

Project No.: 14-085


Drawing No.: **S2**

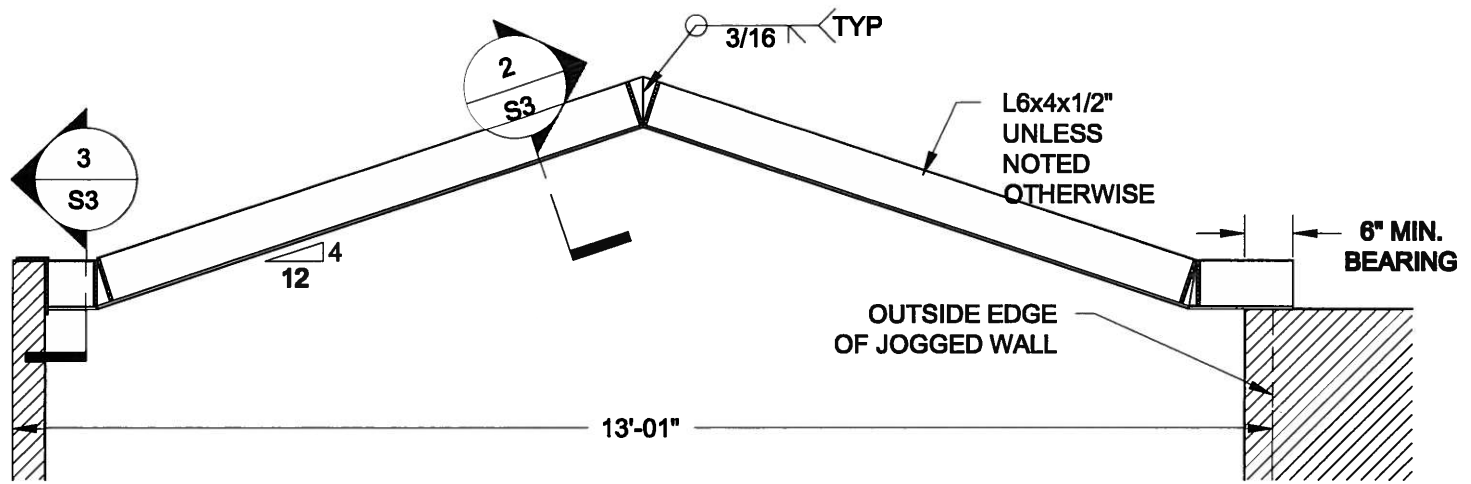


1
S3 **STEEL LINTEL AT GABLE**
SCALE: 1/2" = 1' - 0"

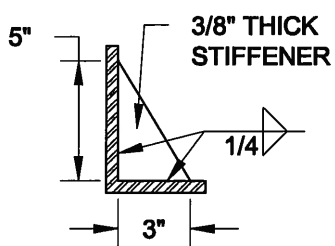

2
S3 **TYP. STIFFENER**
SCALE: 1 1/2" = 1' - 0"

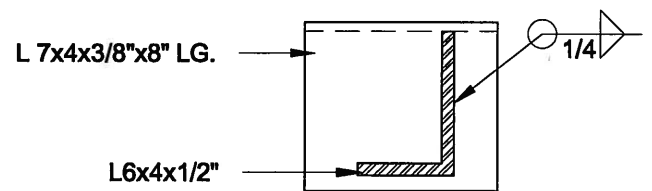

3
S3 **INVERTED ANGLE**
SCALE: 1 1/2" = 1' - 0"

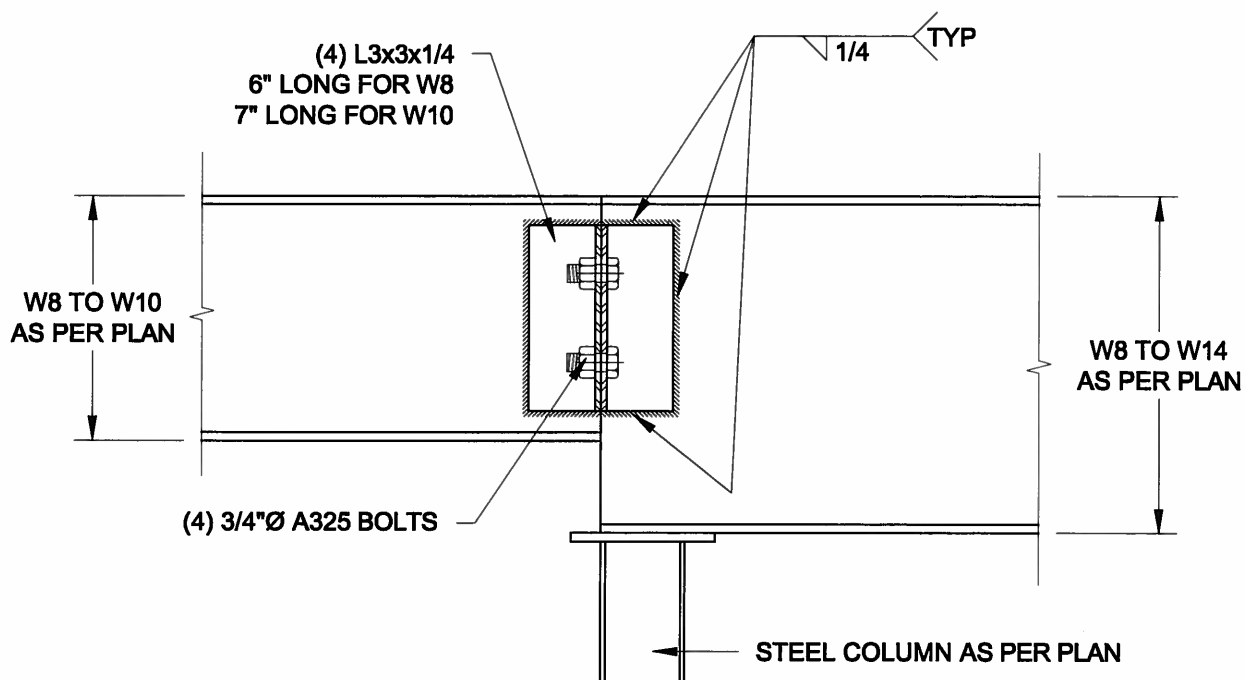

4
S3 **STEEL BEAM CONNECTION**
SCALE: 1 1/2" = 1' - 0"

Scale:
AS NOTED

Date:
FEB-26-2015

Drawn: SC
Checked: SJB

QUAILE ENGINEERING LTD.



38 Parkside Drive, UNIT 7
Newmarket, ON
L3Y 8J9
T: 905-853-8547
E: quaile.eng@rogers.com

Engineer's Seal



APR 24, 2015

Project:
BAYVIEW WELLINGTON HOMES - GREEN VALLEY ESTATES PROJECT
BRADFORD, ONTARIO

TYPICAL STRUCTURAL DETAILS FOR SINGLES

Project No.:
14-095

Drawing No.:
S3