

Revised Jan. 21, 2016

enclosure


CLAIRINGTON
NORTHGLEN

Elevation B - 2851 sq. ft.




DEL PARK

BASEMENT

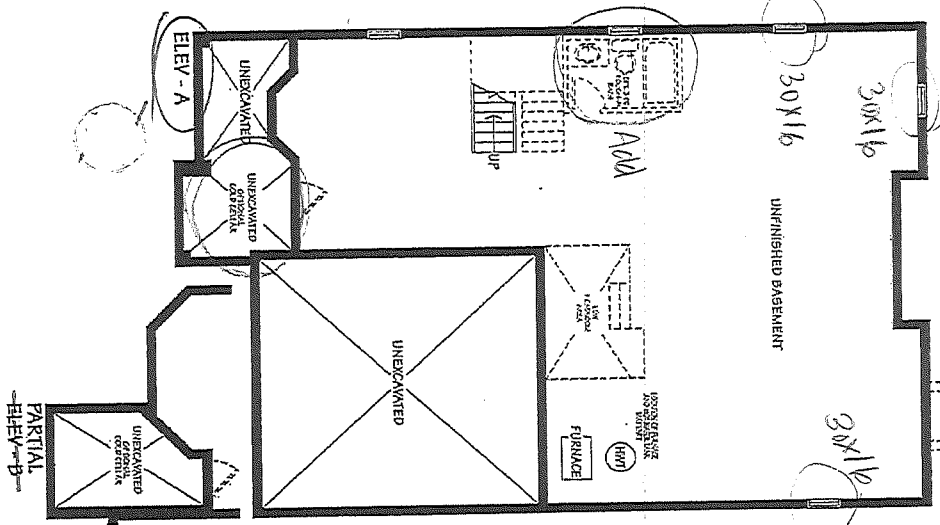


VISIONS AND SPECIFICATIONS ARE SUBJECT TO CHANGE WITHOUT NOTICE. AVAILABLE FLOOR SPACE MAY VARY FROM THE STATED FLOOR AREA. PLANS AND LANDSCAPE DESIGNS ARE AN ARTIST CONCEPT. EACH


NOV 17 2017
John G. Williams Limited, Archibald

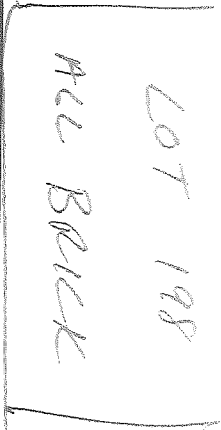


Client DELPARK HOMES	Sheet Title FRONT ELEVATION		REGISTERED PERSON: D.W. CASSIDY & CO. ARCHITECTURAL TECHNOLOGISTS FIRM BCIN 28461		CASSIDY & CO. ARCHITECTURAL TECHNOLOGISTS 60 RANDALL DRIVE SUITE 11 AJAX, ONTARIO L1S 6L3 PH (905) 619-1270 FX (905) 619-1269	Project No. 2008-60
Project NORTHGLEN MUNICIPALITY OF CLARINGTON UNIT 45-4 UPGRADE 9'-0" CEILINGS	Scale 3/16" = 1'-0"	Drawn by PS/AA/CV	I <u>STEPHEN P. KENNEDY</u> have reviewed and take responsibility for this design.			Drawing No. 7 OF 12
ELEVATION 'A'	Date OCT. 2017	Checked by EM/TB	Signature <u><i>[Signature]</i></u> BCIN <u>23411</u> Date NOV. 10, 2017			

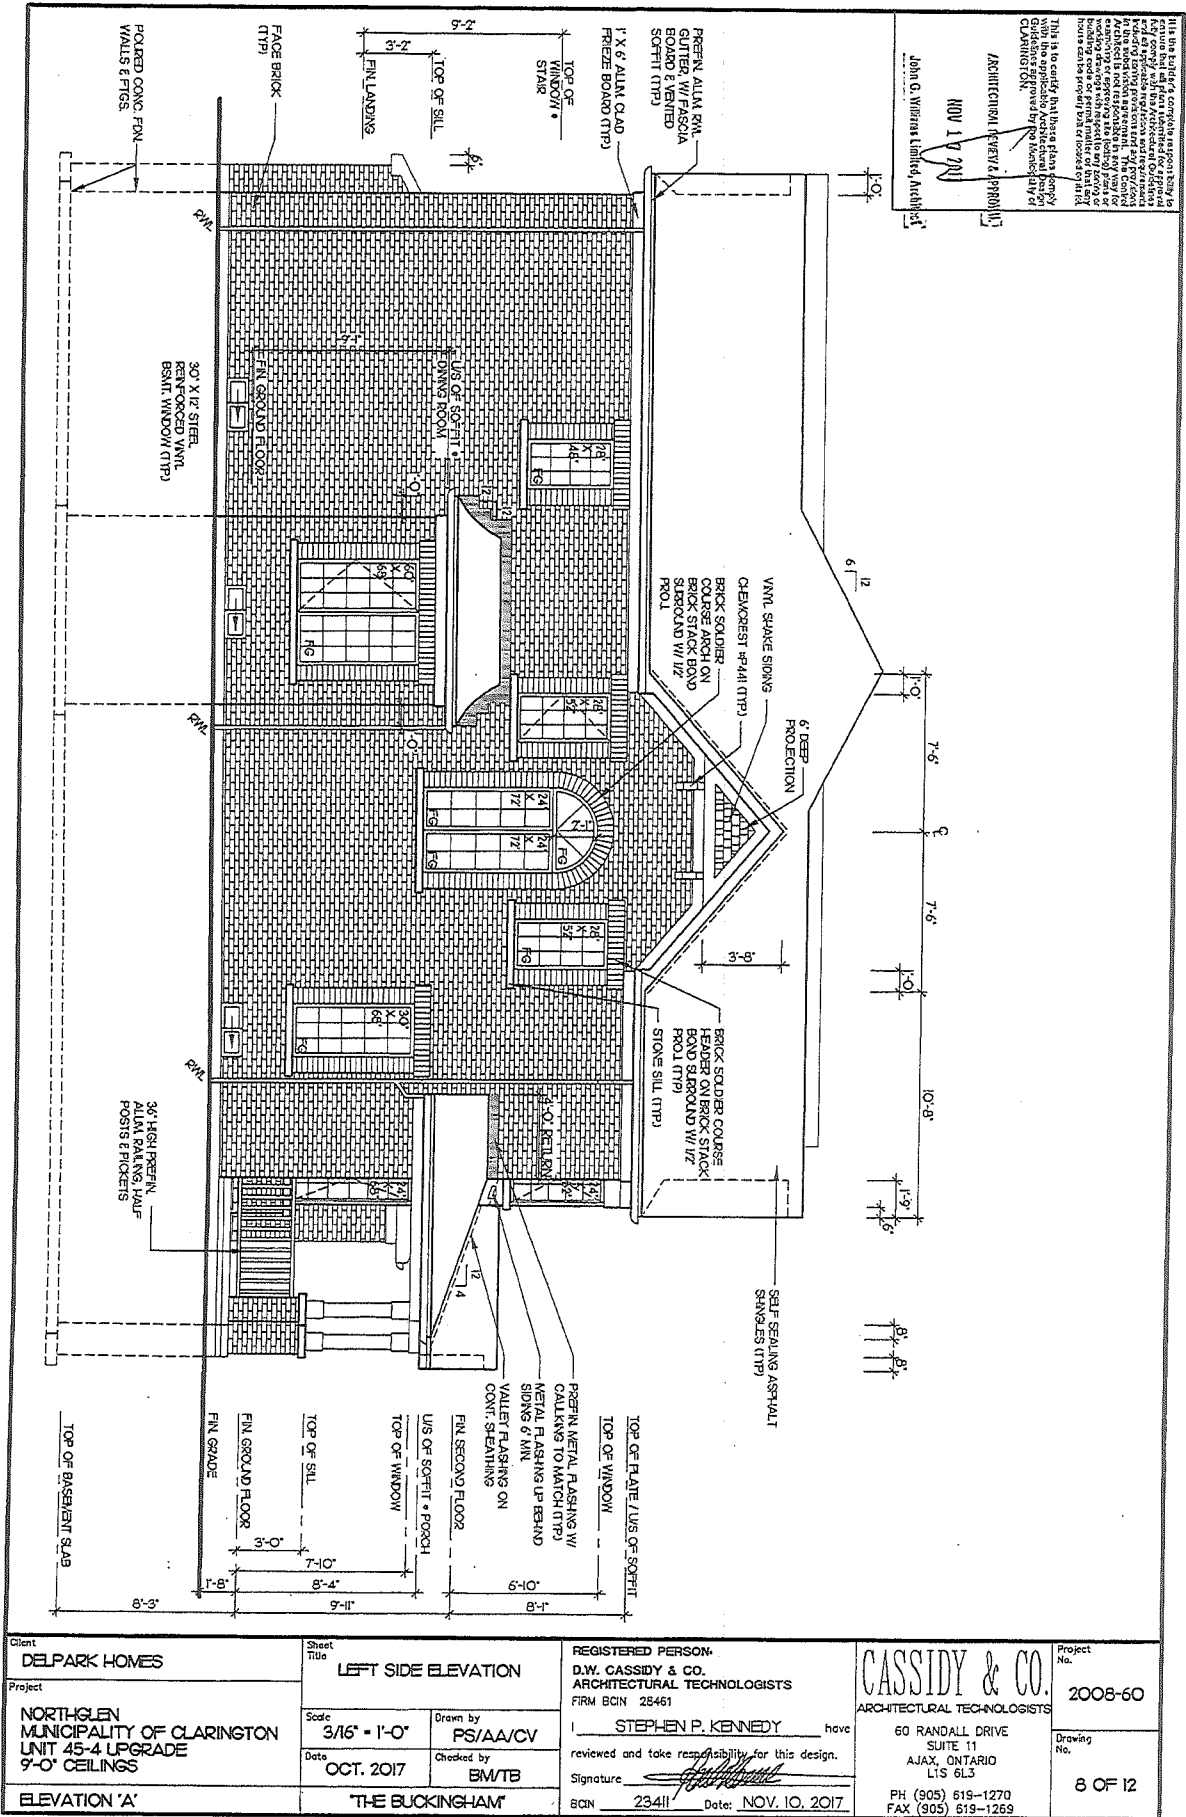

NOV 17 2017

 

Client DELPARK HOMES	Sheet Title RIGHT SIDE ELEVATION		REGISTERED PERSON: D.W. CASSIDY & CO. ARCHITECTURAL TECHNOLOGISTS FIRM BCIN 28461		CASSIDY & CO. ARCHITECTURAL TECHNOLOGISTS 60 RANDALL DRIVE SUITE 11 AJAX, ONTARIO L1S 6L3 PH (905) 619-1270 FAX (905) 619-1269	Project No. 2008-60
Project NORTHGLENN MUNICIPALITY OF CLARINGTON UNIT 45-4 UPGRADE 9'-0" CEILINGS	Scale 3/16" = 1'-0"	Drawn by PS/AA/CV	I <u>STEPHEN P. KENNEDY</u> have reviewed and take responsibility for this design.			Drawing No. 9 OF 12
ELEVATION 'A'	Date OCT. 2017	Checked by BW/TB	Signature <u><i>[Signature]</i></u> BCIN <u>23411</u> Date <u>NOV. 10, 2017</u>			

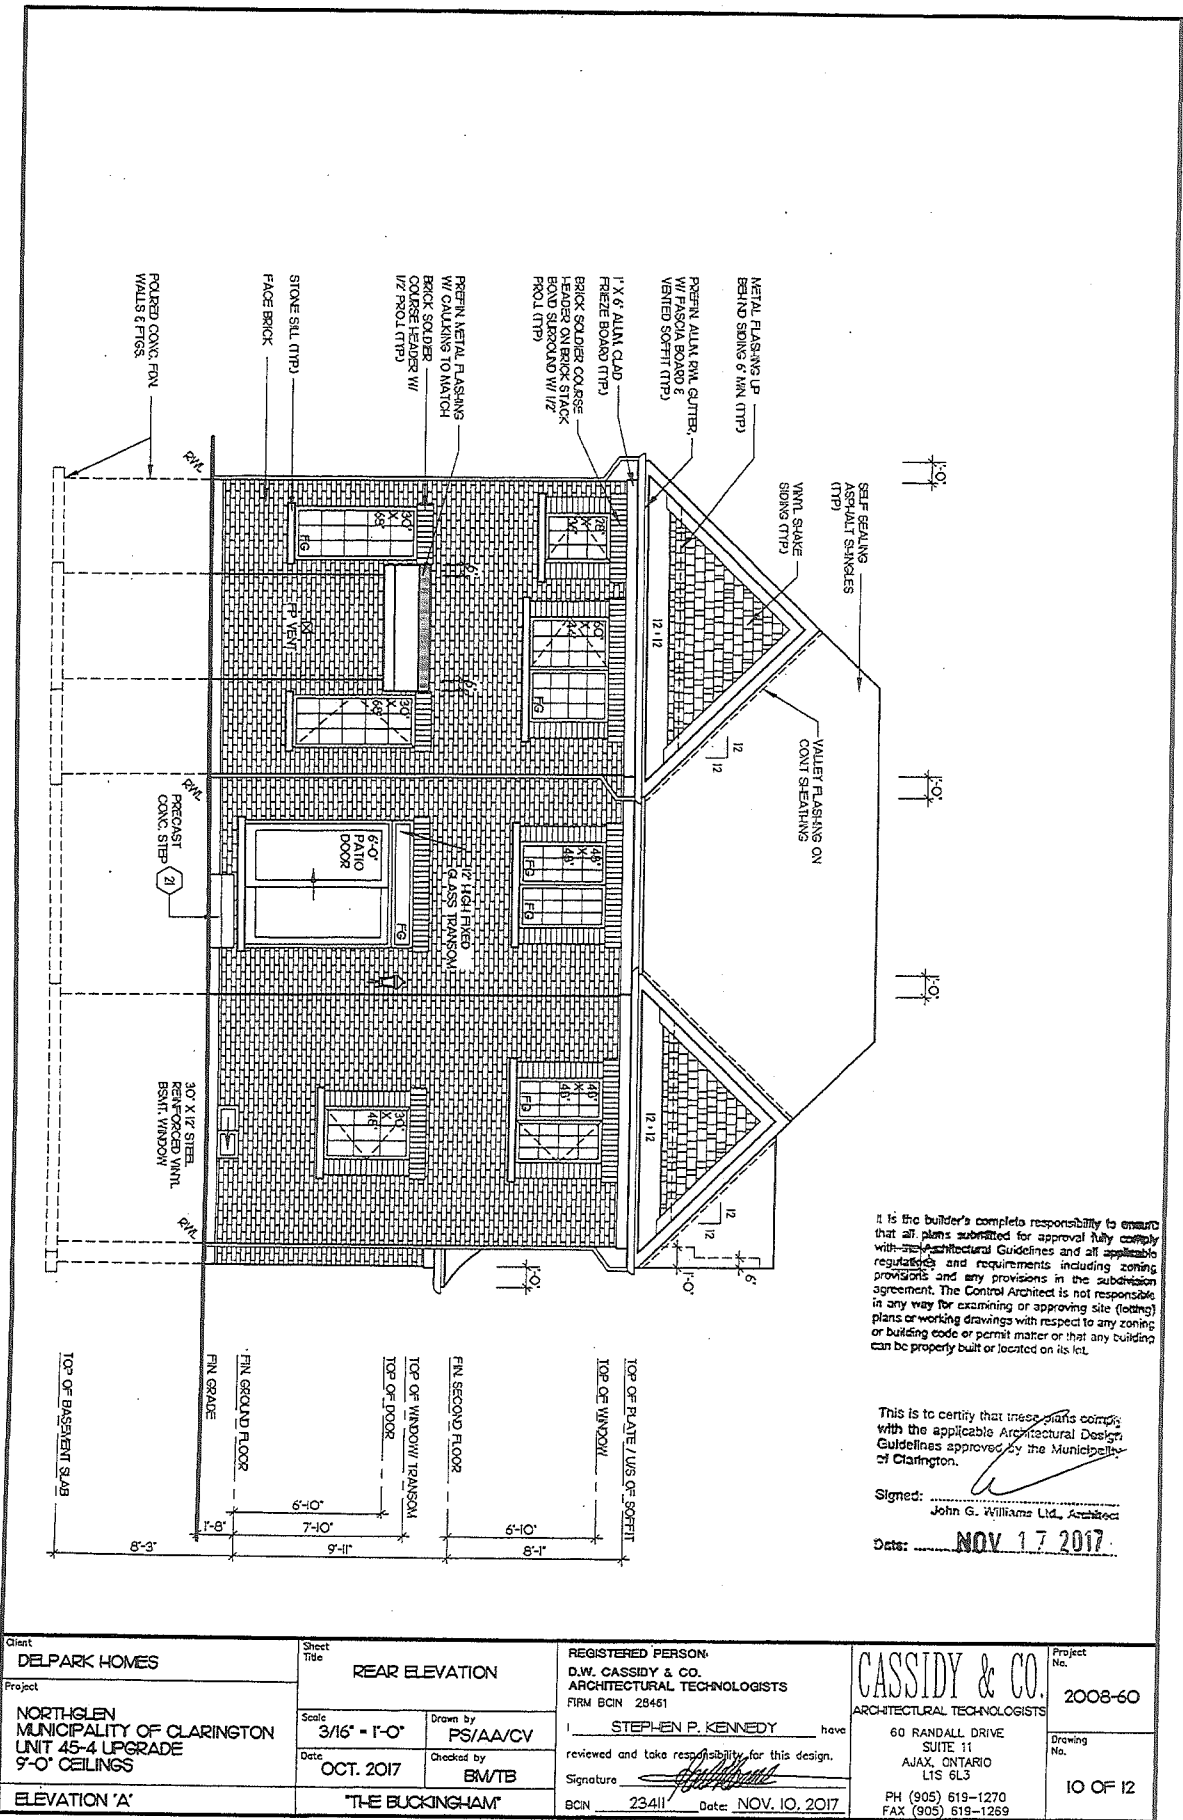

It is the builder's complete responsibility to ensure that all plans submitted for approval fully comply with the applicable Architectural Design Guidelines and all applicable regulations and requirements including zoning provisions and any provisions in the subdivision agreement. The Control Architect is not responsible in any way for examining or approving site (lotting) plans or working drawings with respect to any zoning or building code or permit matter or that any building can be properly built or located on its lot.

This is to certify that these plans comply with the applicable Architectural Design Guidelines approved by the Municipality of Clarington.

Signed: *[Signature]*
John G. Williams Ltd., Architect
Date: **NOV 17 2017**

Client DELPARK HOMES	Sheet Title REAR ELEVATION		REGISTERED PERSON: D.W. CASSIDY & CO. ARCHITECTURAL TECHNOLOGISTS FIRM BCIN 28451		CASSIDY & CO. ARCHITECTURAL TECHNOLOGISTS 60 RANDALL DRIVE SUITE 11 AJAX, ONTARIO L1S 6L3 PH (905) 619-1270 FAX (905) 619-1289	Project No. 2008-60
Project NORTHGLEN MUNICIPALITY OF CLARINGTON UNIT 45-4 UPGRADE 9'-0" CEILINGS	Scale 3/16" = 1'-0"	Drawn by PS/AA/CV	I STEPHEN P. KENNEDY have reviewed and take responsibility for this design.			Drawing No. 10 OF 12
	Date OCT. 2017	Checked by BM/TB	Signature 			
ELEVATION 'A'	"THE BUCKINGHAM"		BCIN 23411 Date NOV. 10, 2017			