1 / BL5-2 BLOCK 5 - FRONT ELEVATION
SCALE: ⅛"=1'

**FFE = 95.41 (TOP OF WOOD DECK GR. FLR.)**
**TOP OF FOUNDATION = 95.11**
**USF = 92.57**

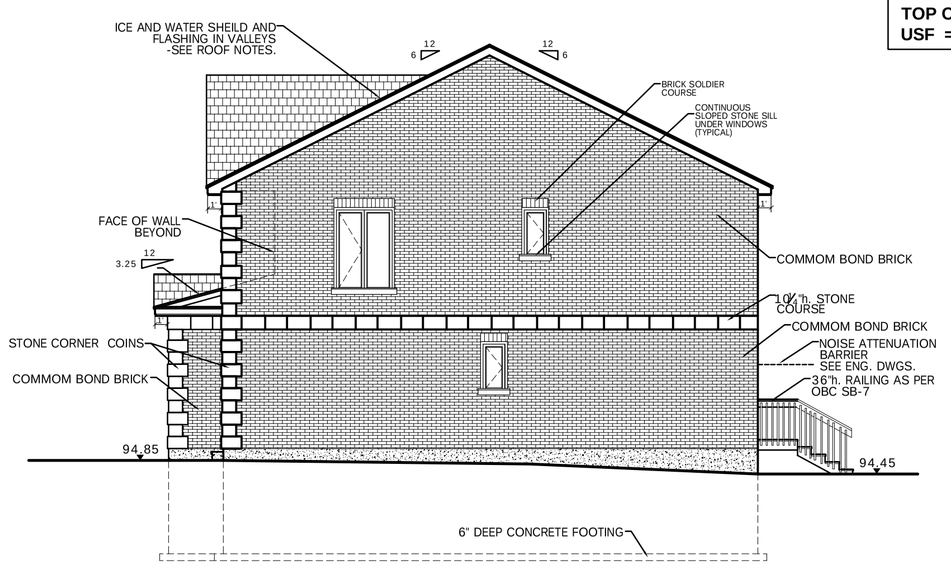


2 / BL5-2 BLOCK 5 - SIDE ELEVATION
SCALE: ⅛"=1'

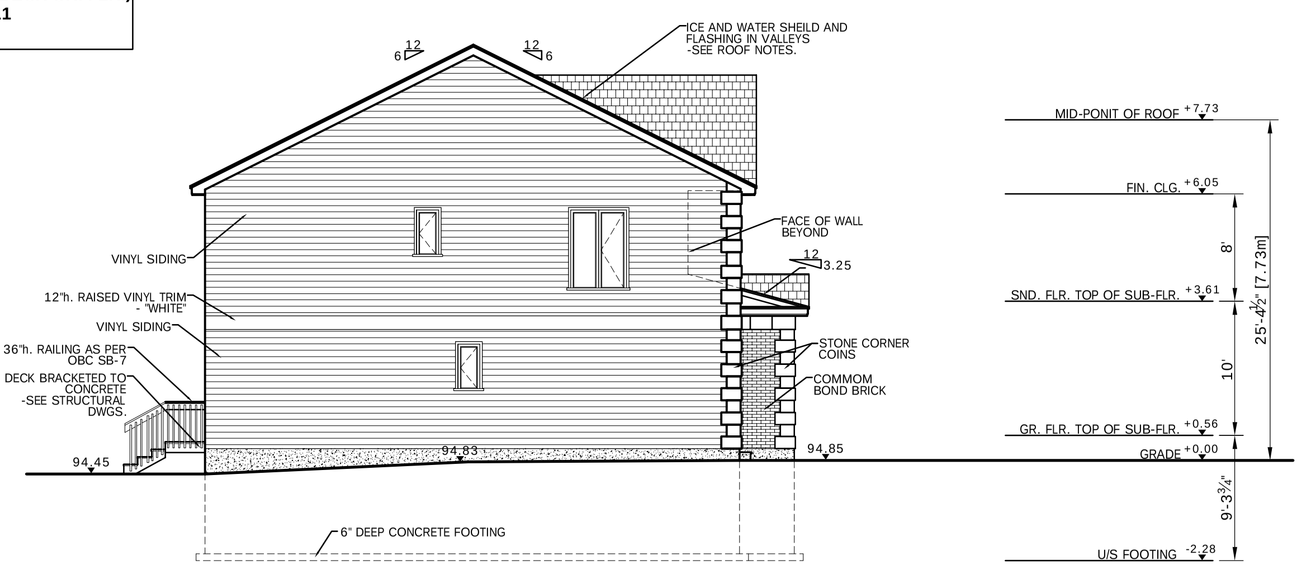


3 / BL5-2 BLOCK 5 - SIDE ELEVATION
SCALE: ⅛"=1'

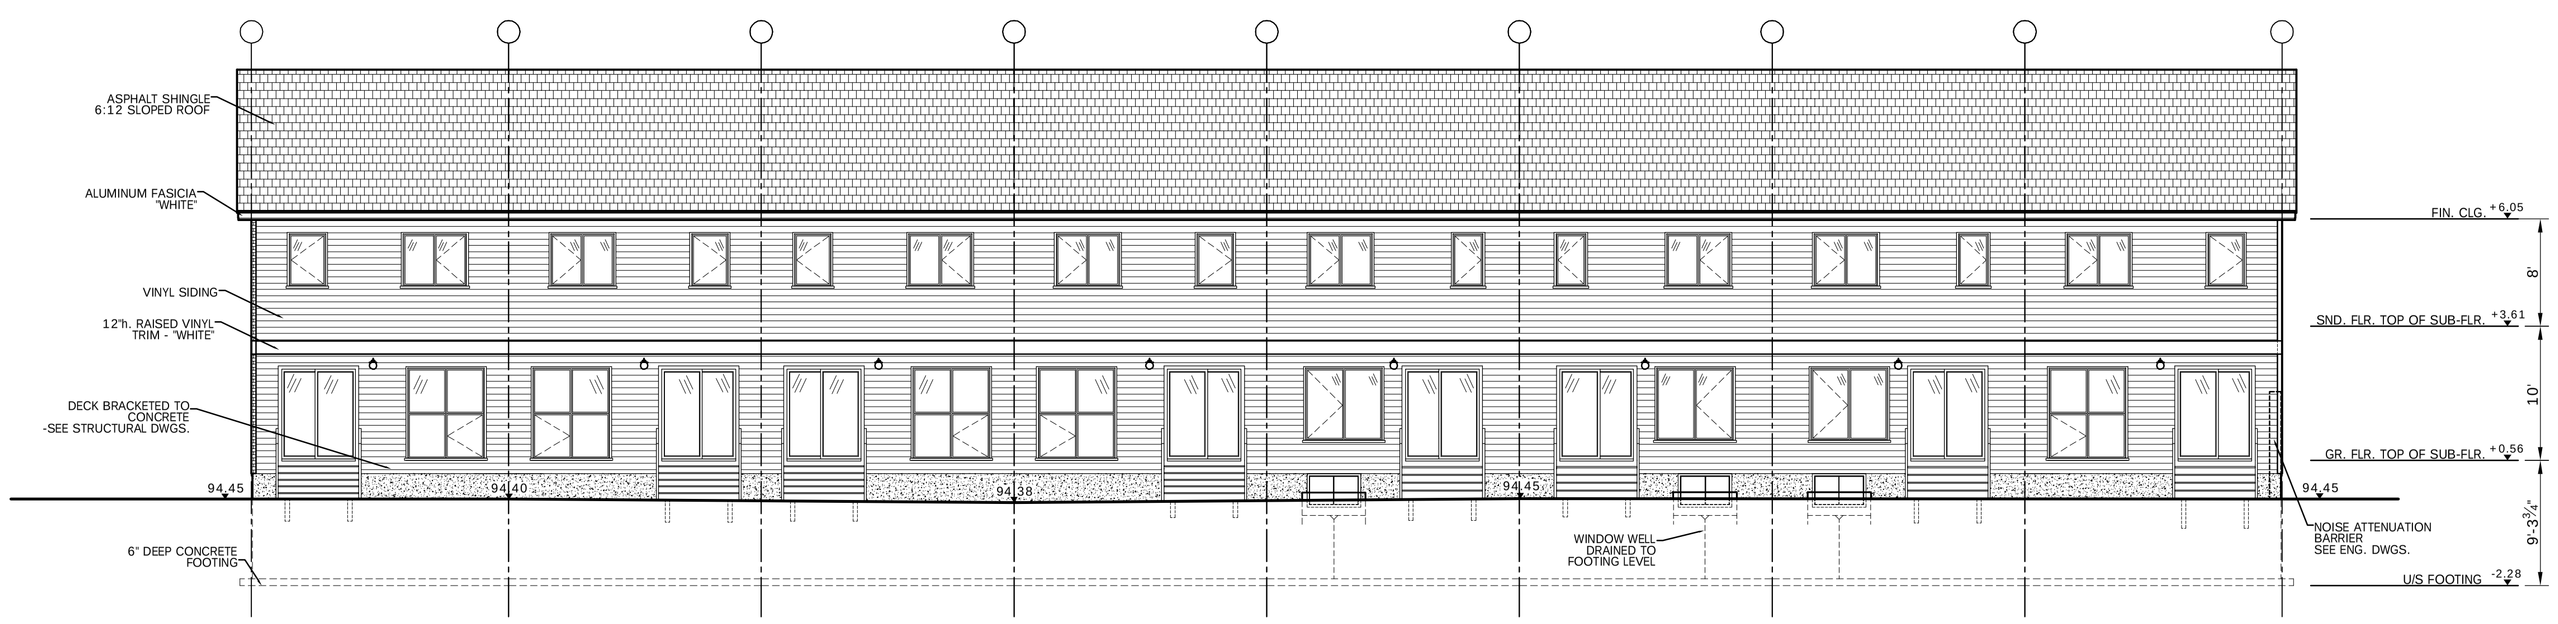


4 / BL5-2 BLOCK 5 - REAR ELEVATION
SCALE: ⅛"=1'

4 ft 0 4 8 20

## NOTES

E. & O.E.

DO NOT SCALE DRAWINGS

ALL DIMENSIONS TO BE VERIFIED ON SITE AND REPORT ANY ERRORS TO BUILDER.

CHECKS IN FOUNDATION TO BE CONFIRMED ON SITE BY BUILDER BEFORE POURING OF CONCRETE FOUNDATION WALLS.

MECHANICAL & ELECTRICAL SHALL CONFORM TO PROVINCIAL & MUNICIPAL CODES & BY-LAWS
SITE CHECK AND VERIFY
CO-ORDINATE WITH SITE FOREMAN

CHECK WITH MANUFACTURER FOR EXACT ROUGH OPENING REQUIREMENTS FOR ALL DOORS & WINDOWS

DIMENSIONS FOR WALLS ARE TAKEN FROM CENTERLINE OF PARTITION WALLS, EXTERIOR FACE OF EXT. WALLS, AND/OR FACE OF CONCRETE AND CONCRETE BLOCK WALLS.

ALL MATERIALS & CONSTRUCTION TO CONFORM TO 2006 O.B.C. C/W ALL REVISIONS.

ALL AREA CALCULATIONS ARE DETERMINED FROM OUTSIDE SURFACE OF EXTERIOR WALLS AND CENTERLINE OF PARTITION WALLS.

THIS DRAWING SHALL NOT BE USED FOR CONSTRUCTION PURPOSES UNLESS SIGNED AND SEALED BY THE ARCHITECT.

| NO | DATE | REVISION |
|---|---|---|
| 6 | APR. 25/13 | UNIT TYPES CHANGED AS PER OWNER |
| 5 | APR. 18/13 | REVISED AS PER GRADING PLAN |
| 4 | AUG. 2/12 | ISSUED FOR PERMIT |
| 3 | JUL. 12/12 | USF REVISED |
| 2 | MAR 22/12 | REVISED AS PER GRADING PLAN |
| 1 | NOV. 25/11 | ISSUED FOR REVIEW |

DO NOT SCALE THIS DRAWINGS - READ DIMENSIONS ONLY

THIS DRAWING SHALL NOT BE USED FOR CONSTRUCTION PURPOSES UNTIL SIGNED BY THE ARCHITECT

ONTARIO ASSOCIATION OF ARCHITECTS
MORRIS MELAMED
LICENCE 1928

Client:

PHOENIX HOMES
18 BENTLEY AVENUE
OTTAWA, ONT.K2E6T8
TEL:723-9227 FAX:723-2235

PROJECT
**JOCKVALE ROAD TOWNHOUSE DEV.**
OTTAWA, ON

DRAWING NAME
BLOCK 5 ELEVATIONS

DRAWN BY RDB
DATE NOV. 22, 2011
SCALE ⅛" = 1'
DRAWING NO. BL5-2
JOB NO. 967

MORRIS MELAMED
architect - ottawa
(613) 727-7400 FAX (613) 727-7334