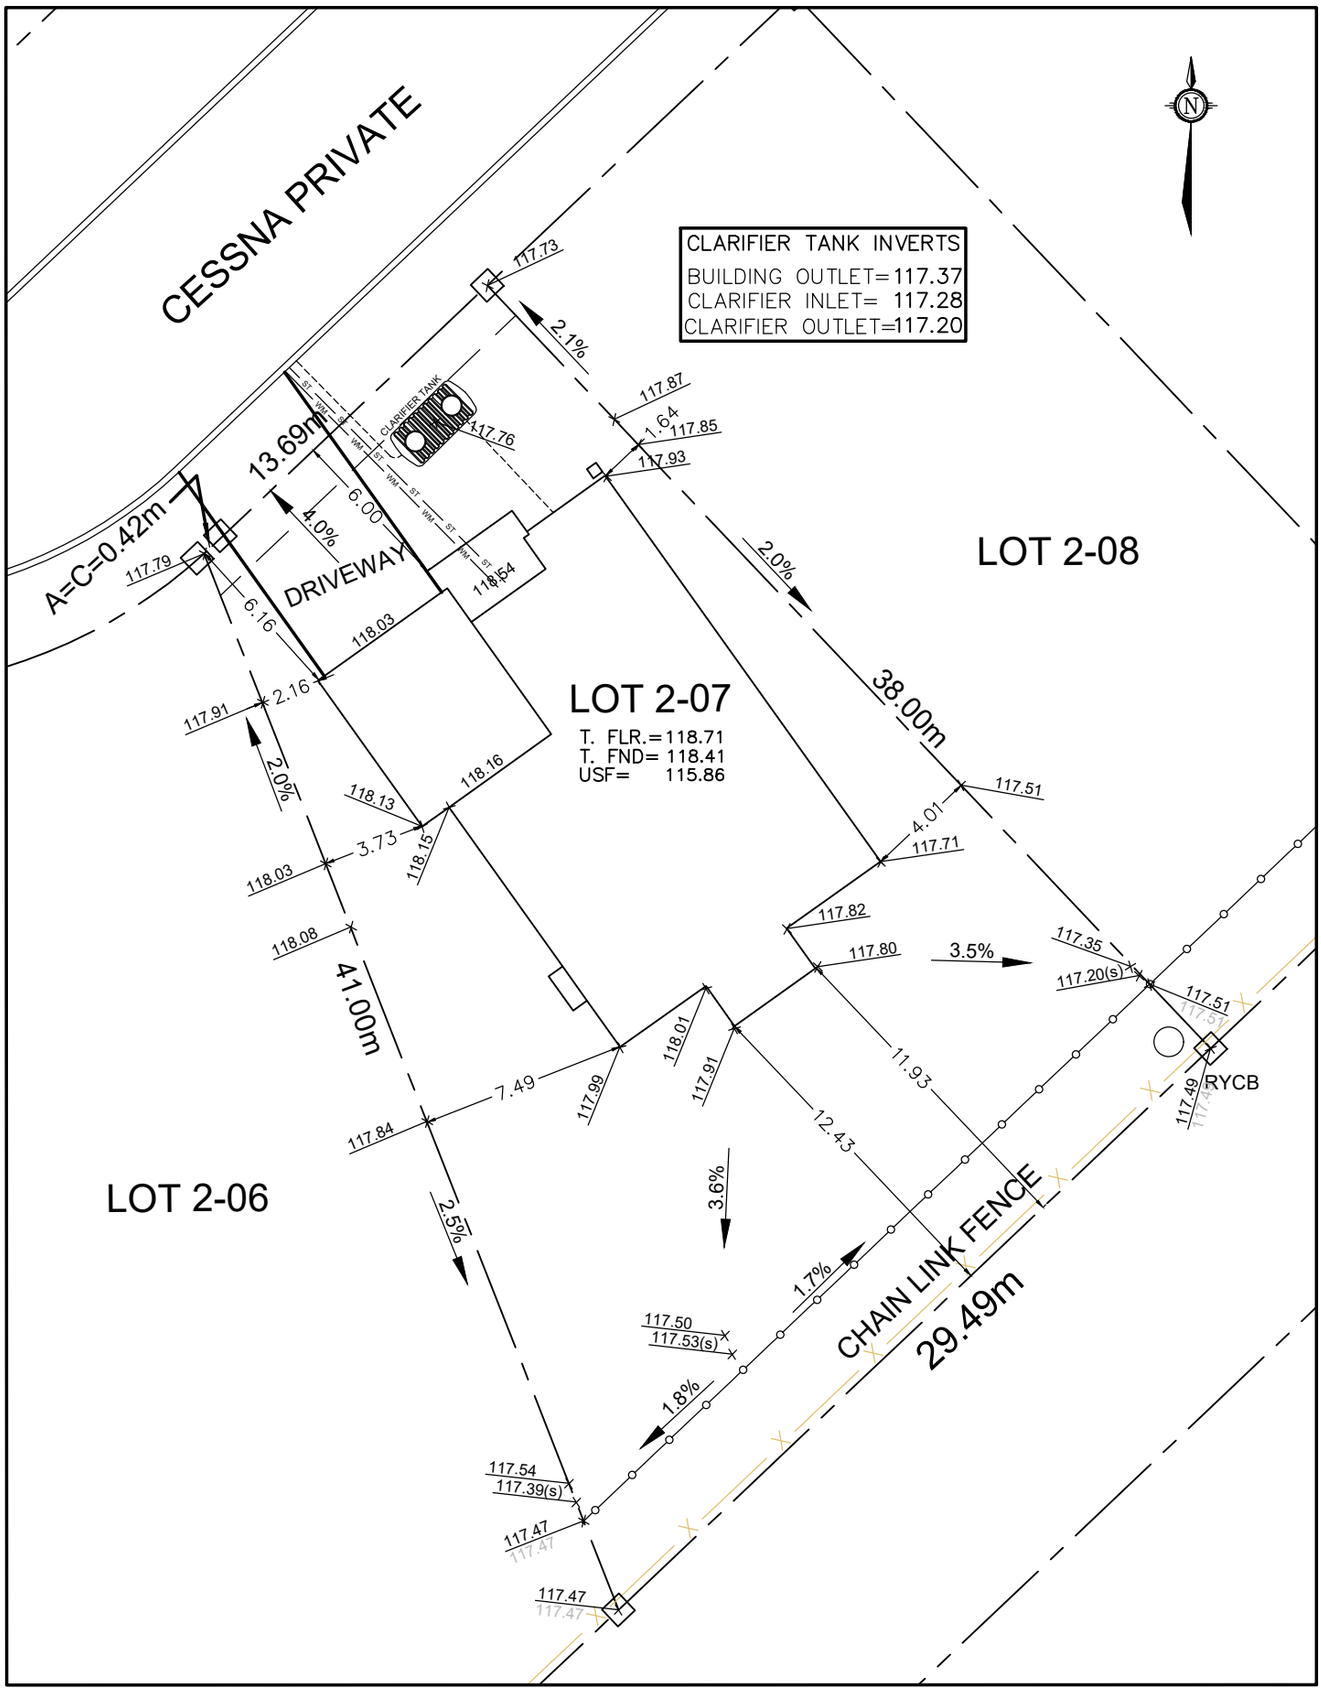


Owner/Applicant

**DCR/PHOENIX HOMES**

Telephone # 723–9227

Plan # 4M–1593

Project name: DIAMONDVIEW ESTATES

Civic Address: SILVER DART PVT

House model: SPRINGFIELD E w/ SUNROOM

Bldg. Ht. _____ m

Lot coverage _____ %

Scale 1:250

CHECKED/APPROVED BY: T.L.MAK ENG.

PHOENIX HOMES

# LOT 2-07 SITE/GRADING PLAN

## DIAMONDVIEW ESTATES

INDIVIDUAL LOT GRADING REVIEW SUMMARY FOR SITED HOUSE AS COMPARED WITH OVERALL SUBDIVISION PLAN

NOTE: THIS PLAN IS NOT A SURVEY PLAN OR SUBDIVISION PLAN WITHIN THE MEANING OF PLANNING ACT.

THIS PLAN IS FOR REFERENCE ONLY AND IS PRELIMINARY IN NATURE, ALL DIMENSIONS SHOWN ARE APPROXIMATE. E,O&E.