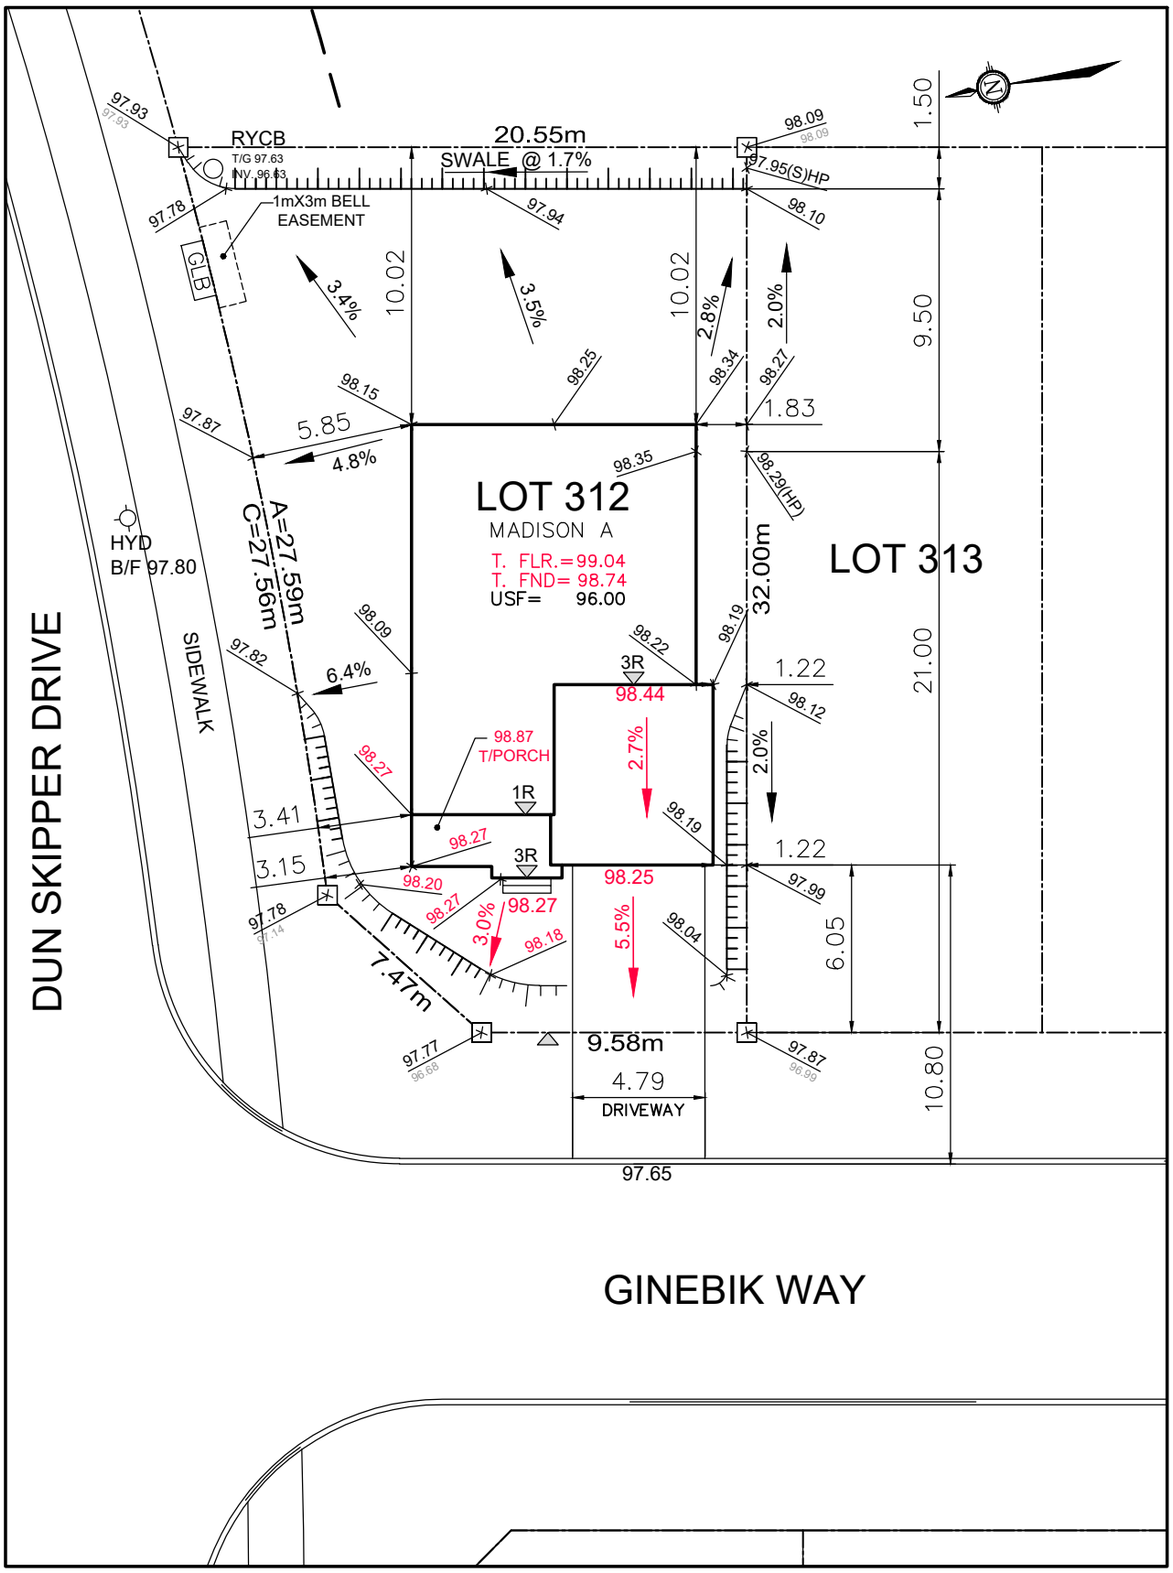

Owner/Applicant

DCR/PHOENIX HOMES

Telephone # 723-9227

Plan # 4M- 1618

Project name: PATHWAYS

Civic Address: 282 GINEBIK WAY

House model: MADISON A

Bldg. Ht. _____ m

Lot coverage 31.47 %

Scale 1:250

Sod Area 486 m^2

Asphalt Area 50.77 m^2

CHECKED/APPROVED BY: T.L.MAK ENG.

rev. AUG.30, 2022 – CB

rev. JUL.19, 2023 – SP

PHOENIX HOMES

LOT 312 SITE/GRADING PLAN

PATHWAYS PHASE 2

INDIVIDUAL LOT GRADING REVIEW SUMMARY FOR SITED HOUSE AS COMPARED WITH OVERALL SUBDIVISION PLAN

NOTE: THIS PLAN IS NOT A SURVEY PLAN OR SUBDIVISION PLAN WITHIN THE MEANING OF PLANNING ACT.