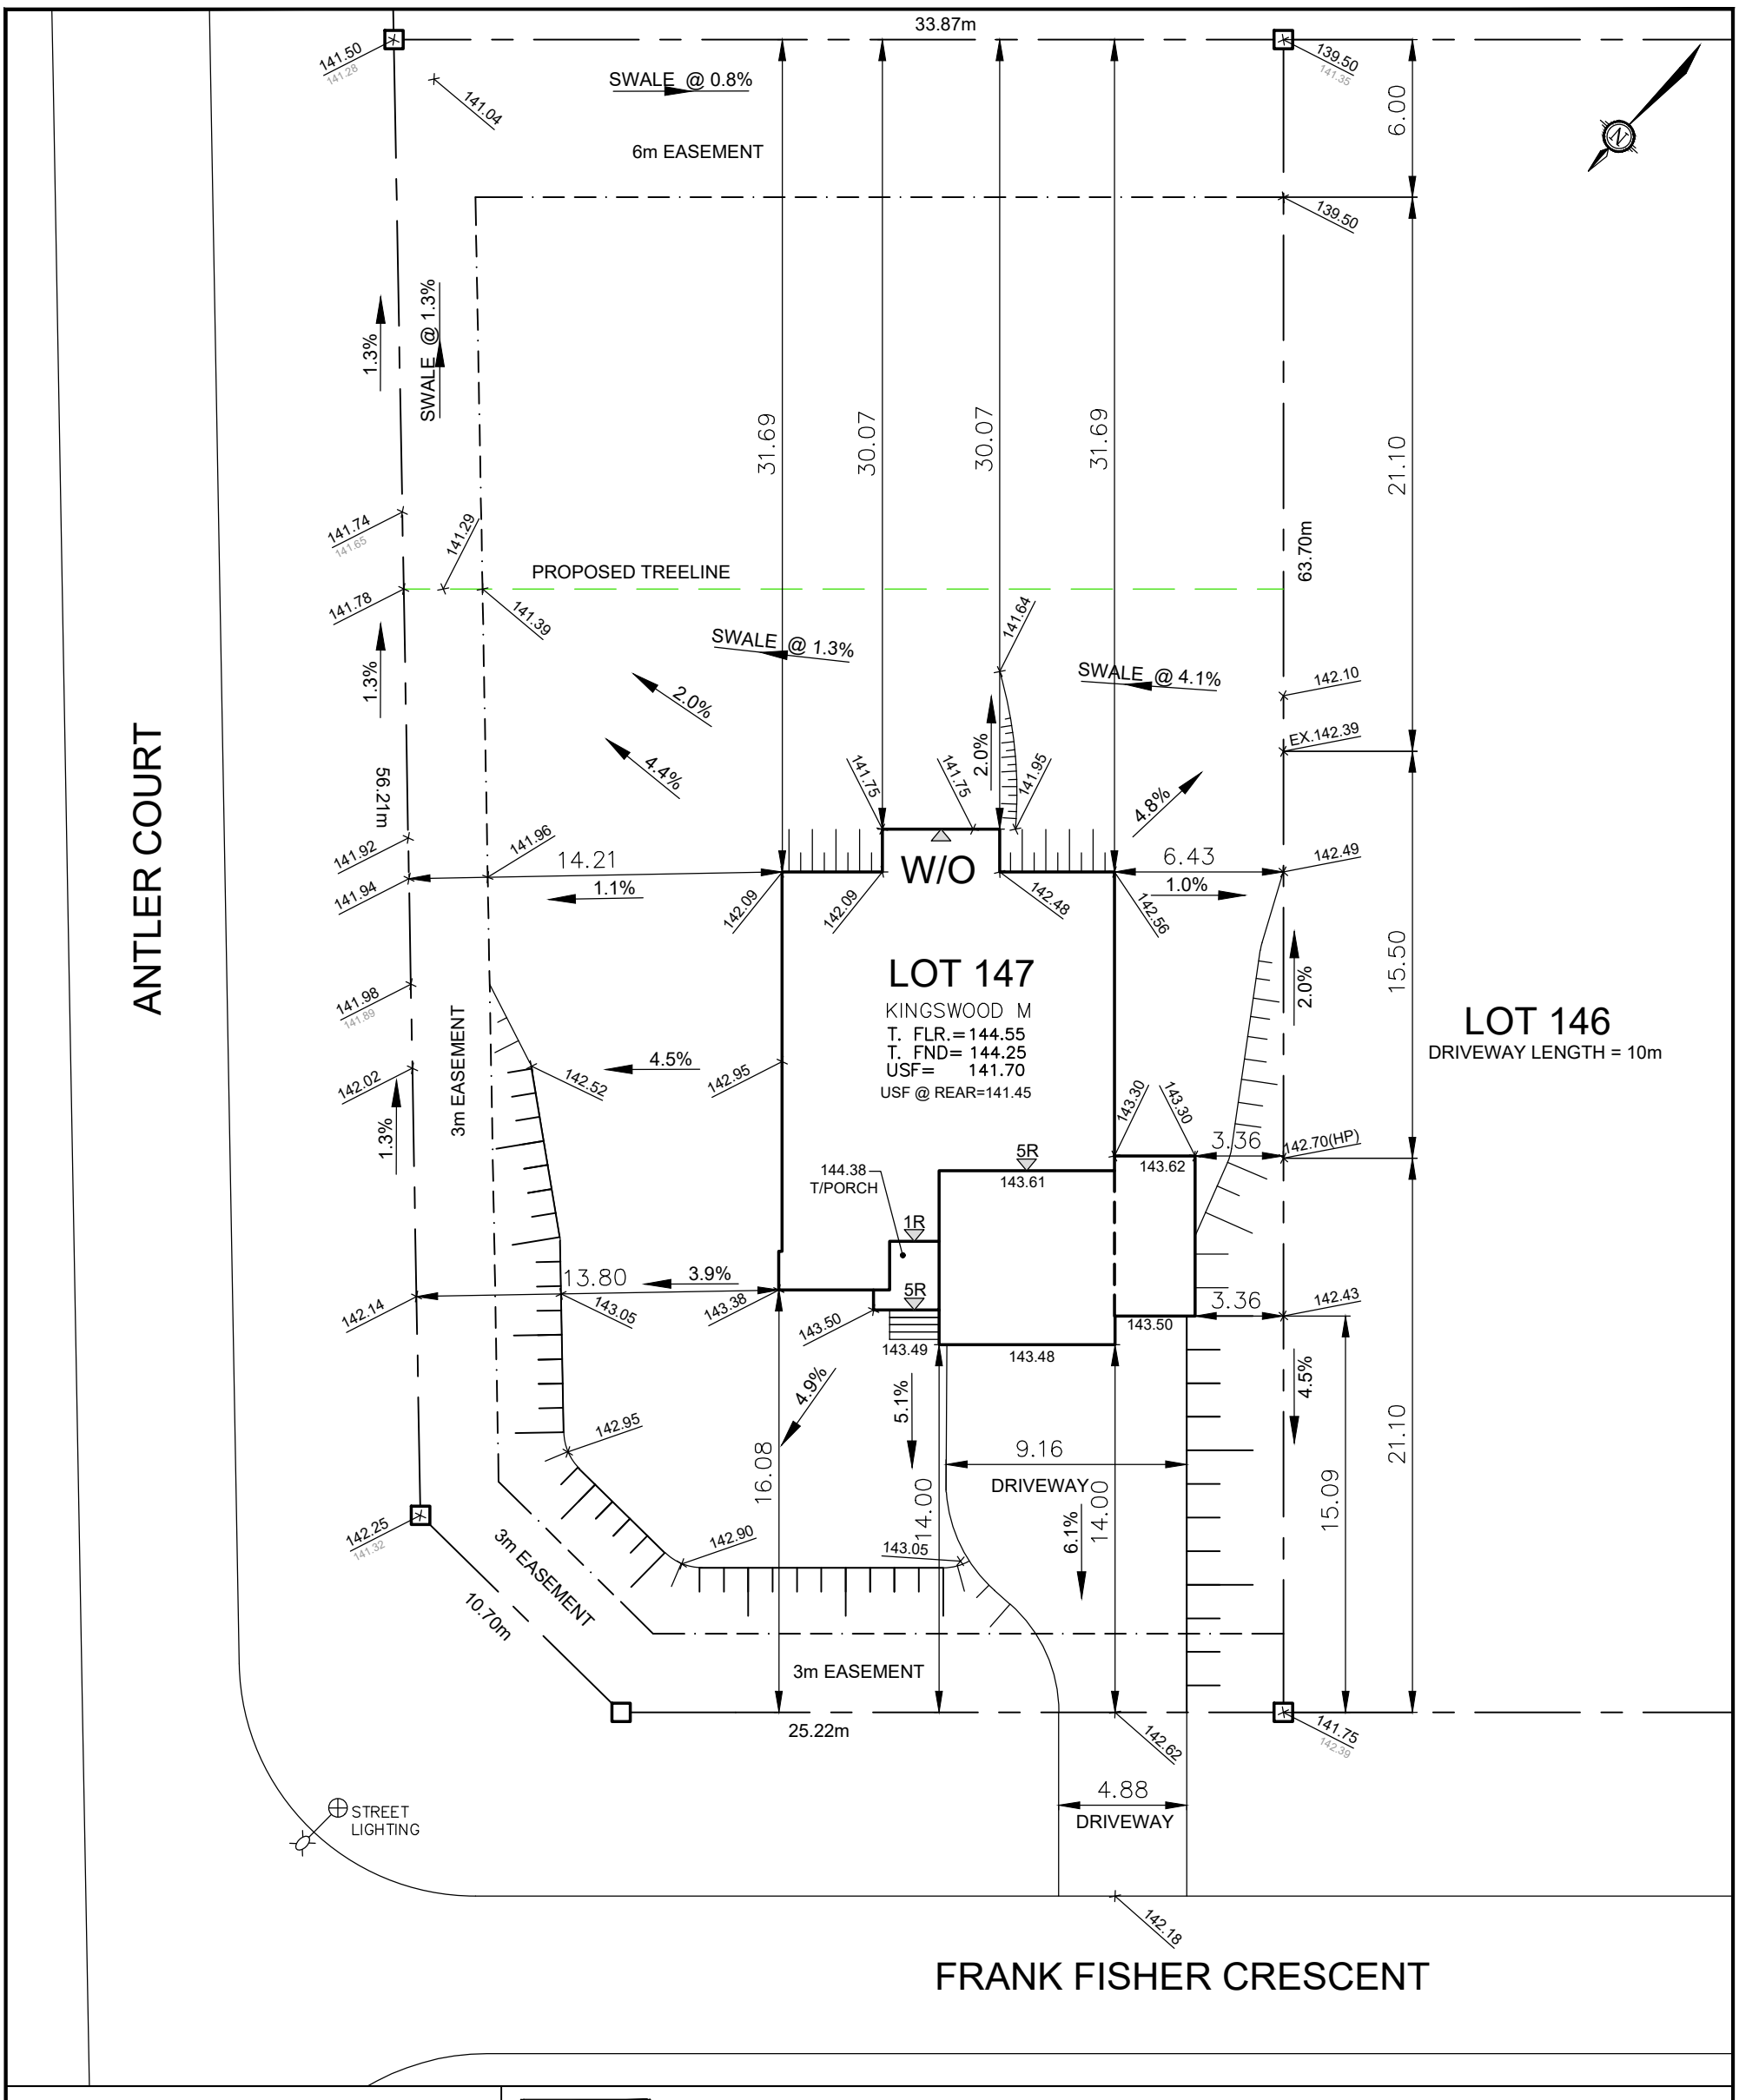

Owner/Applicant

DCR/PHOENIX HOMES

Telephone # 723-9227
Plan # 27M-47
Project name WHITE TAIL RIDGE
Civic Address: 173 FRANK FISHER CRES
House model: KINGSWOOD M

Bldg. Ht. 8.43 m
Lot coverage 11.6 %
Scale 1:250
Sod Area 2438 m^2
Asphalt Area 147 m^2

CHECKED/APPROVED BY: T.L.MAK ENG.

PHOENIX HOMES

LOT 147 SITE/GRADING PLAN

WHITE TAIL RIDGE PH.IV

INDIVIDUAL LOT GRADING REVIEW SUMMARY FOR SITED HOUSE AS COMPARED WITH OVERALL SUBDIVISION PLAN

NOTE: THIS PLAN IS NOT A SURVEY PLAN OR SUBDIVISION PLAN WITHIN THE MEANING OF PLANNING ACT.
THIS PLAN IS FOR REFERENCE ONLY AND IS PRELIMINARY IN NATURE, ALL DIMENSIONS SHOWN ARE APPROXIMATE. E,O&E.