



CONSTRUCTION SUMMARY

North Oakville - 43 - 1 - ROBIN (36-02) Elev A
Registere Plan Number: Municipal Address: Closing: 30-Oct-20
CABINETRY

Inv.64 8 Line 918 29Jan20 / 29Jan20	1 - KITCHEN PANTRY (AS PER BUILDER STANDARD) SEE SKETCH Note:
Inv.103 10 Line 1442 27May20 / 29May20	1 - KITCHEN: CHANGE KITCHEN ISLAND TO DIFFERENT COLOUR - TWO-TONE KITCHEN (40J) Note:
Inv.103 11 Line 1443 27May20 / 29May20	1 - KITCHEN: UPGRADE KITCHEN CABINETS TO LEVEL 4, 1ST UPGRADE Note:
Inv.103 12 Line 1445 27May20 / 29May20	1 - KITCHEN: INSTALL FRIDGE ENCLOSURE (04H) Note:

CEILING

Inv.64 9 Line 919 29Jan20 / 29Jan20	1 - CROWN MOULDING THROUGHOUT MAIN FLOOR AND 2ND FLOOR HALLWAY Note:
--	---

CONSTRUCTION

Inv.64 6 Line 916 29Jan20 / 29Jan20	1 - 36' OPENING FOR SERVICE REMOVE WALL BETWEEN DINING ROOM AND GREAT ROOM (SEE SKETCH) 8' FINISHED BASEMENT Note:
--	---

ELECTRICAL

Inv.52 1 Line 795 20Jan20 / 24Jan20	1 - BELL AND CABLE LOCATION SKETCH.LOCATIONS MAY VARY DUE TO JOIST LOCATIONS Note:
--	---

HVAC

Inv.64 7 Line 917 29Jan20 / 29Jan20	1 - GAS LINE FOR STOVE Note:
--	-------------------------------------

MISCELLANEOUS

Inv.52 3 Line 798 20Jan20 / 24Jan20	1 - Purchaser has attended a Structural appointment at the Decor Centre & has DECLINED any additional upgrades and accepts and acknowledges that there will be no further structural changes/additions/deletions to be made upon signing Note:
Inv.52 4 Line 799 20Jan20 / 24Jan20	1 - Purchasers are aware & accepts that ANY changes made to upgrades after signing this Purchasers Extra Form are subject to a minimum administration fee Note:

North Oakville - 43 - 1 - ROBIN (36-02) Elev A

Register Plan Number: Municipal Address: Closing: 30-Oct-20

Inv. 103	2 - MASTER ENSUITE - ENSUITE 4:
13	INSTALL FRAMELESS GLASS SHOWERS- TWO (2) IN MASTER ENSUITE AND ENSUITE 4
Line 1446	Note:
27May20 / 29May20	
Inv. 103	1 - Purchaser has attended a Colour appointment at the Decor Centre & has DECLINED any additional
14	upgrades and accepts and acknowledges that there will be no further structural
	changes/additions/deletions to be made
Line 1448	Note:
27May20 / 29May20	
Inv. 103	1 - Purchasers are aware & accepts that ANY changes made to upgrades after signing this Purchasers
15	Extra Form are subject to a minimum administration fee
Line 1449	Note:
27May20 / 29May20	

PLUMBING

Inv. 64	1 - 3 PIECE ENSUITE W/FULL GLASS ENCLOSURE IN BEDROOM #4 (AS PER SKETCH)
5	ROUGH-IN FOR WET BAR (AS PER SKETCH)
	WATER LINE FOR FRIDGE
Line 915	Note:
29Jan20 / 29Jan20	

WINDOWS

Inv. 52	2 - BASEMENT: ENLARGE TWO (2) BASEMENT WINDOW - EXTRA STANDARD WINDOW - 36
2	X 24. SEE SKETCH FOR LOCATION
Line 797	Note:
20Jan20 / 24Jan20	

Lot 43
May 28, 2020


Lot 43

Jan 20, 2020

ROBIN

3,242 SQ. FT.

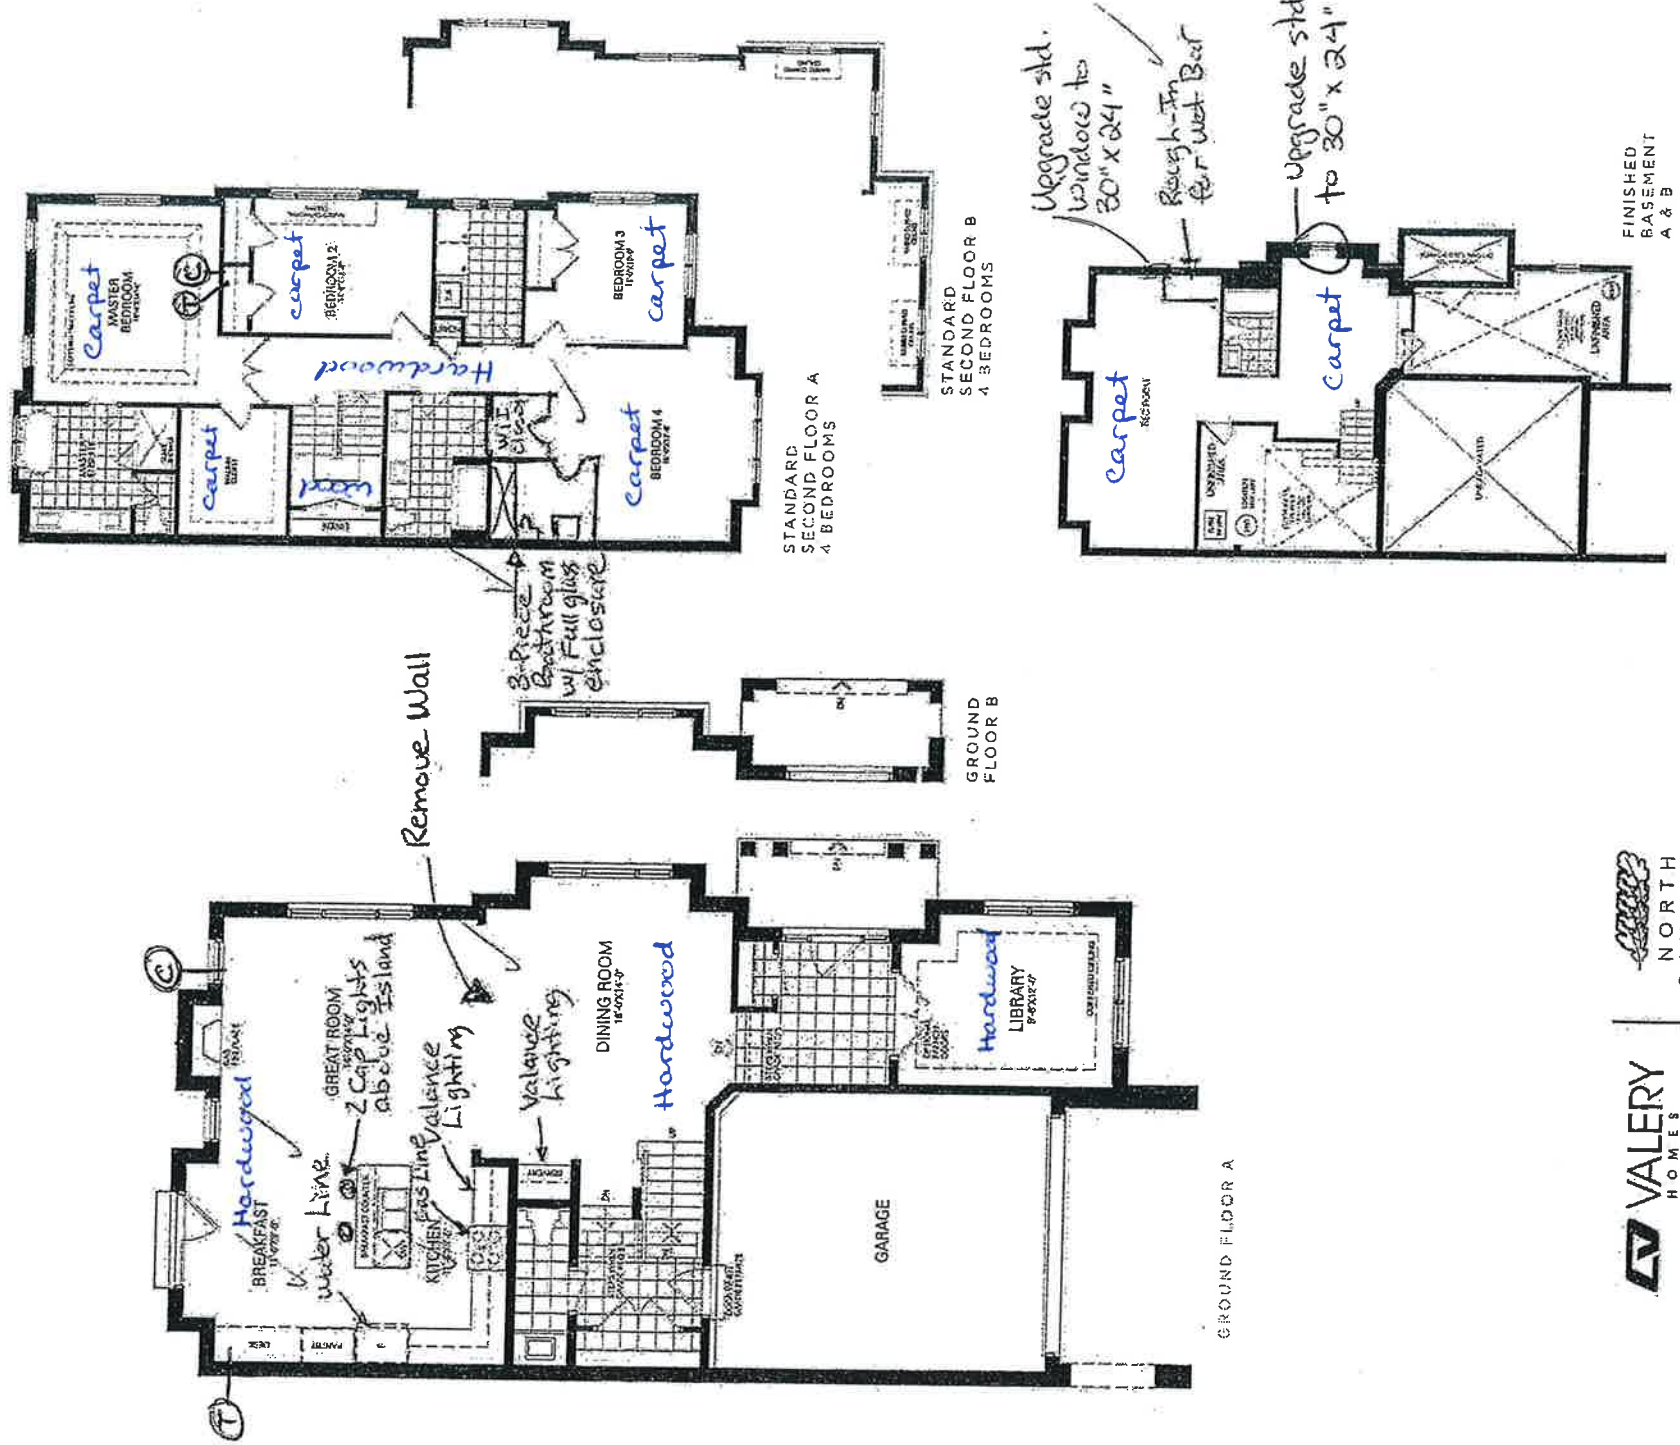INCLUDES 640 SQ. FT. FINISHED BASEMENT



[illegible]

Standard
Kitchen
Lot 43



VALERY HOMES
NORTH OAKVILLE
362-ROBIN

STANDARD FEATURES:

- 100cm Upper cabinets
- Ceiling strip to underside of bulkhead in Kitchen
- Backing on Kitchen and Bath cabinets
- Kitchen countertops by others
- Post-form laminate countertops in baths and Laundry

Drawn By:
Date: February 20, 2020
Scale: Not To Scale

Approved By Builder:

Date:



F R E N D E L
K I T C H E N S L I M I T E D

Knobs & Handles Selection

STANDARD



1033 B



1113 B



151



190



167



149



171



181



9871



17001



9822



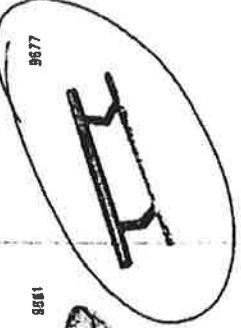
8651



9680








9881



9677

Lot 43

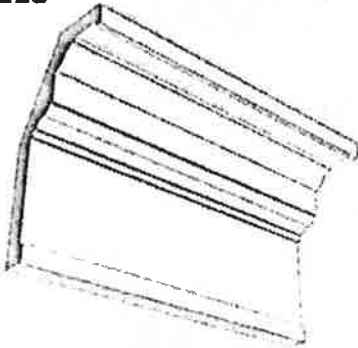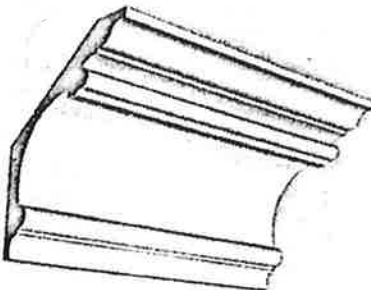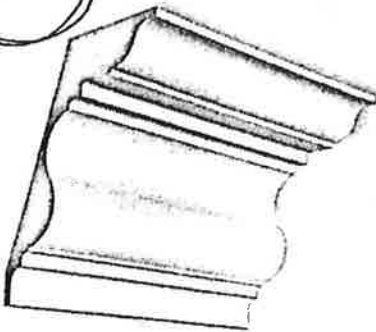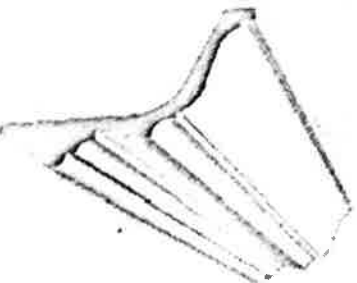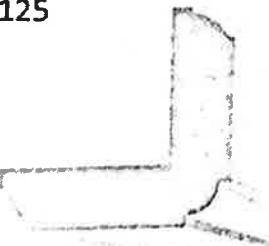*Frendel Kitchens Limited reserves the patentable right to other similar designs. Material, colour and manufacturing subject to change without notice. All rights reserved. May 19 2013

A117 	A118 	A119 	A120 
A122 	A125 	A222 	Lot 43 @