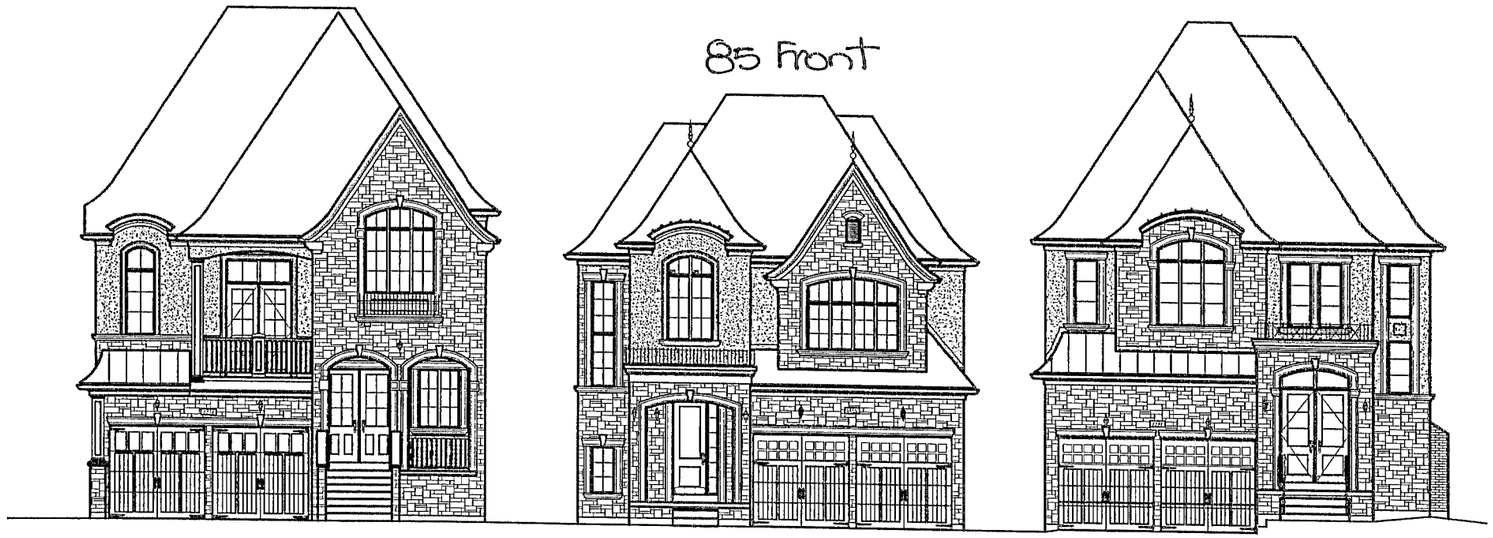


| LOT 84 ROBERT BERRY CRESCENT | |
|---|---|
| MODEL: | BUCKINGHAM EL. A<br>42-09 STD. |
| COLOUR PACKAGE: | |
| PRELIMINARY: | AUGUST 28-13 |
| FINAL: | |
| DROP GARAGE SOFFIT: | |
| OTHER: | |

| LOT 85 ROBERT BERRY CRESCENT | |
|---|---|
| MODEL: | SOMERSET EL. A<br>42-01 REV. |
| COLOUR PACKAGE: | |
| PRELIMINARY: | FEB. 03-14 |
| FINAL: | FEB. 13-14 |
| DROP GARAGE SOFFIT: | |
| OTHER: | |

| LOT 86 ROBERT BERRY CRESCENT | |
|---|---|
| MODEL: | BALMORAL EL. B<br>42-08 STD. |
| COLOUR PACKAGE: | |
| PRELIMINARY: | AUGUST 09-13 |
| FINAL: | AUGUST 20-13 |
| DROP GARAGE SOFFIT: | |
| OTHER: | |

| LOT 87 ROBERT BERRY CRESCENT | |
|---|---|
| MODEL: | .....<br>..... |
| COLOUR PACKAGE: | |
| PRELIMINARY: | |
| FINAL: | |
| DROP GARAGE SOFFIT: | |
| OTHER: | |

| LOT 87 ROBERT BERRY CRESCENT | |
|---|---|
| MODEL: | .....<br>..... |
| COLOUR PACKAGE: | |
| PRELIMINARY: | |
| FINAL: | |
| DROP GARAGE SOFFIT: | |
| OTHER: | |

| LOT 86 ROBERT BERRY CRESCENT | |
|---|---|
| MODEL: | BALMORAL EL. B<br>42-08 STD. |
| COLOUR PACKAGE: | |
| PRELIMINARY: | AUGUST 09-13 |
| FINAL: | AUGUST 20-13 |
| DROP GARAGE SOFFIT: | |
| OTHER: | |

| LOT 85 ROBERT BERRY CRESCENT | |
|---|---|
| MODEL: | SOMERSET EL. A<br>42-01 REV. |
| COLOUR PACKAGE: | |
| PRELIMINARY: | FEB. 03-14 |
| FINAL: | FEB. 13-14 |
| DROP GARAGE SOFFIT: | |
| OTHER: | |

| LOT 84 ROBERT BERRY CRESCENT | |
|---|---|
| MODEL: | BUCKINGHAM EL. A<br>42-09 STD. |
| COLOUR PACKAGE: | |
| PRELIMINARY: | AUGUST 20-13 |
| FINAL: | AUGUST 28-13 |
| DROP GARAGE SOFFIT: | |
| OTHER: | |

THESE DRAWINGS ARE NOT TO BE SCALED.
ALL DIMENSIONS MUST BE VERIFIED BY CONTRACTOR PRIOR TO COMMENCEMENT OF ANY WORK. ANY DISCREPANCIES MUST BE REPORTED DIRECTLY TO RN DESIGN LTD.
REVISED DECEMBER 17, 2007 - RN STAFF IN ACCORDANCE TO O.B.C. 2006

## LEGEND / PLANS

- SMOKE ALARM
- CARBON MONOXIDE DETECTOR
- WATERPROOF DUPLEX OUTLET
- VENTS AND INTAKES
- HOSE BIB
- EXHAUST FAN
- FLOOR DRAIN
- D.J. DOUBLE JOIST
- P.T. PRESSURE TREATED LUMBER
- G.T. GIRDER TRUSS
- A.F.F. ABOVE FINISHED FLOOR
- SOLID BEARING (TO BE SAME WIDTH AS SUPPORTED MEMBER)
- POINT LOAD
- FLAT ARCH
- 2 STORY WALL

## LEGEND / ELEVATIONS

- COLD CELLAR VENT
- STOVE VENT
- FIRE PLACE VENT
- DRYER VENT
- HYDRO METER
- GAS METER
- EXT. LIGHT FIXTURE (WALL MOUNTED)
- U/S UNDER SIDE
- FG FIXED GLAZING
- GB GLASS BLOCK
- BG BLACK GLASS

L. NELSON CUNHA DECLARE THAT I HAVE REVIEWED AND TAKE DESIGN RESPONSIBILITY FOR THE DESIGN WORK ON BEHALF OF RN DESIGN, UNDER SUBDIVISION C, PART 3, SUBSECTION 3.2.4. OF THE BUILDING CODE. I AM QUALIFIED, AND THE FIRM IS REGISTERED, IN THE APPROPRIATE CLASS/CATEGORIES.

QUALIFIED DESIGNER BCIN 21032

FIRM BCIN 26995

DATE SIGNATURE

| No | ISSUED OR REVISION COMMENTS | DATE | DWN | CHK |
|---|---|---|---|---|
| | | | | |

L7-85

It is the builder's exclusive responsibility to ensure that all plans submitted for approval fully comply with the Architectural Guidelines or all applicable regulations and requirements including zoning provisions and any provisions of the subdivision agreement. The Control Architect reserves the right to refuse to review, exercising or approving site plans/ plans or working drawings with respect to any zoning or building code or permit matter or that any house can be properly built or located on a lot.

This is to certify that these plans comply with the applicable Architectural Design Guidelines approved by the Township of KING.

ARCHITECTURAL REVIEW & APPROVAL
FEB 19 2014
John G. Williams Limited, Architect

MODEL
STREETSCAPES

CLIENT
ZANCOR HOMES
VALLEY KING
KING CITY, ONTARIO

RN design
Imagine • Inspire • Create
TEL.(905)738-3177
FAX.(905)738-5149

SCALE N.T.S.
PROJECT NUMBER 11072
PAGE SS1