Builder: Delpark Homes
Project: Millwood Trails
Location: Prestonvale, ON.
Type: 36-2

OVERALL HANG HEIGHT @ 90" AFF

O = finished end

Crown Moulding w/riser panel
Light Valance Board
Soft Close, upg hardware
Taller Uppers
Base & Upper Folding Doors
Fridge upper w/2 gables
waste/recycle w/ top drawer beside fridge
Tall microwave built-in w/pot & pans below
Canopy Florence w/ 34" Insert range hood
30" stove opening
Change Island Color
Island - Columns w/ side panels & Colonial Kick

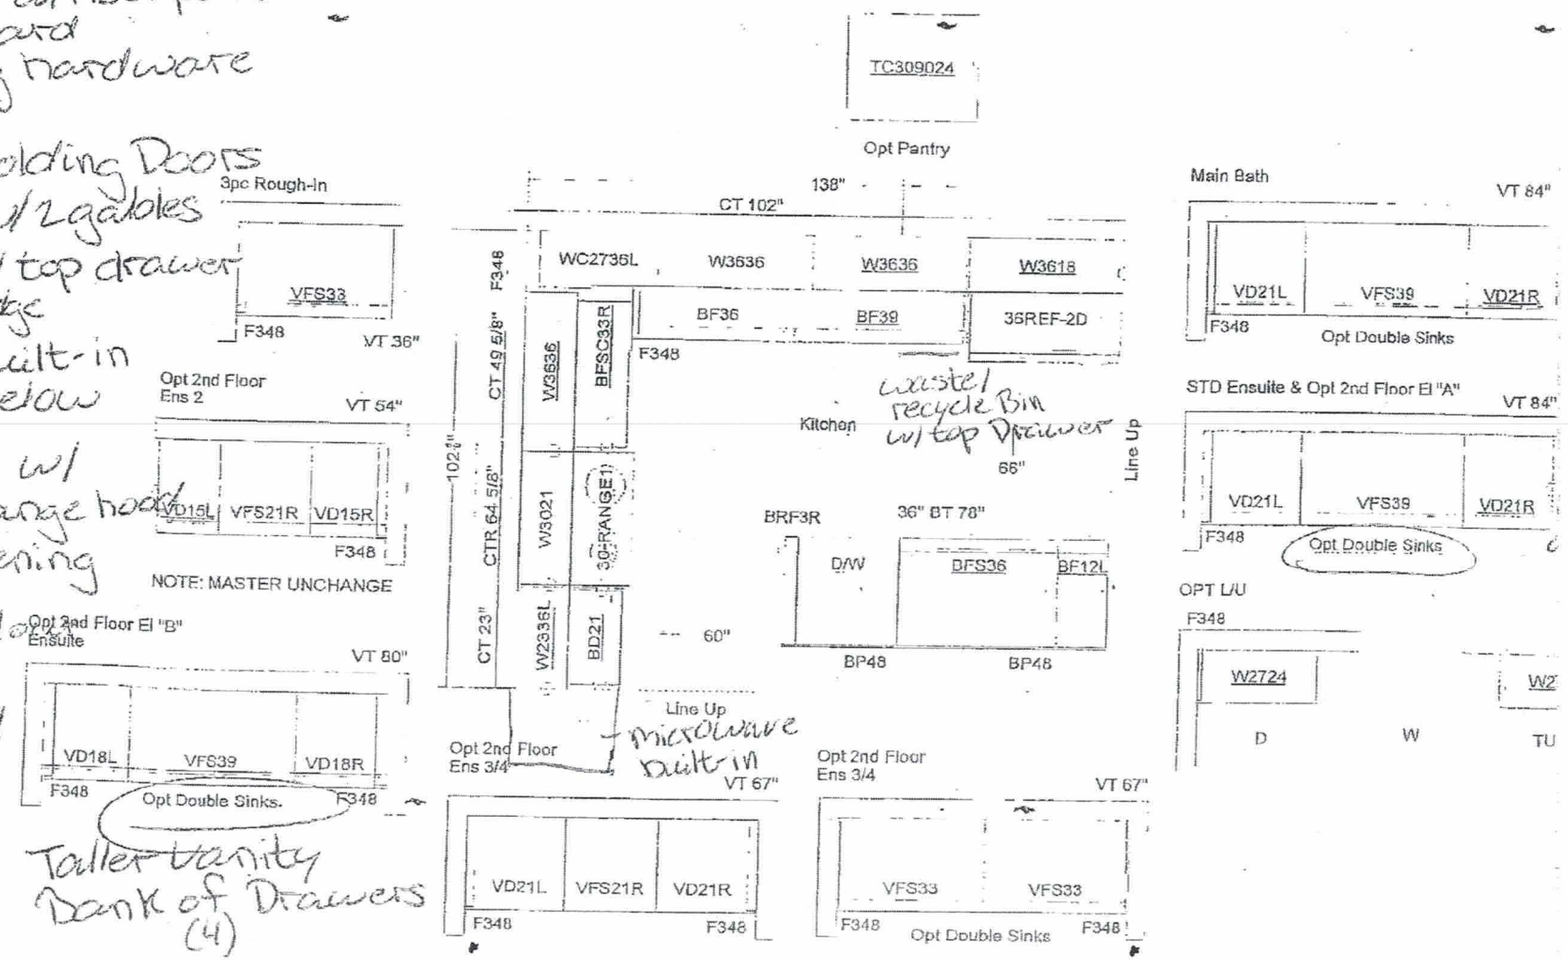

Lot 31 Ph1