DCR PHOENIX HOMES

CHESAPEAKE (508) Left

KITCHEN

MOUNTING HT: 84

LINE - 1 & 2

HARDWARE - STD & 1ST UPGRADE

STD WHITE INTERIORS

METAL DRWR BOX

3 PCS - 5/8" KICK

2 PCS - LOOSE FILLER - 6 x 96

2 PCS - C MOULD

1 PC - T MOULD

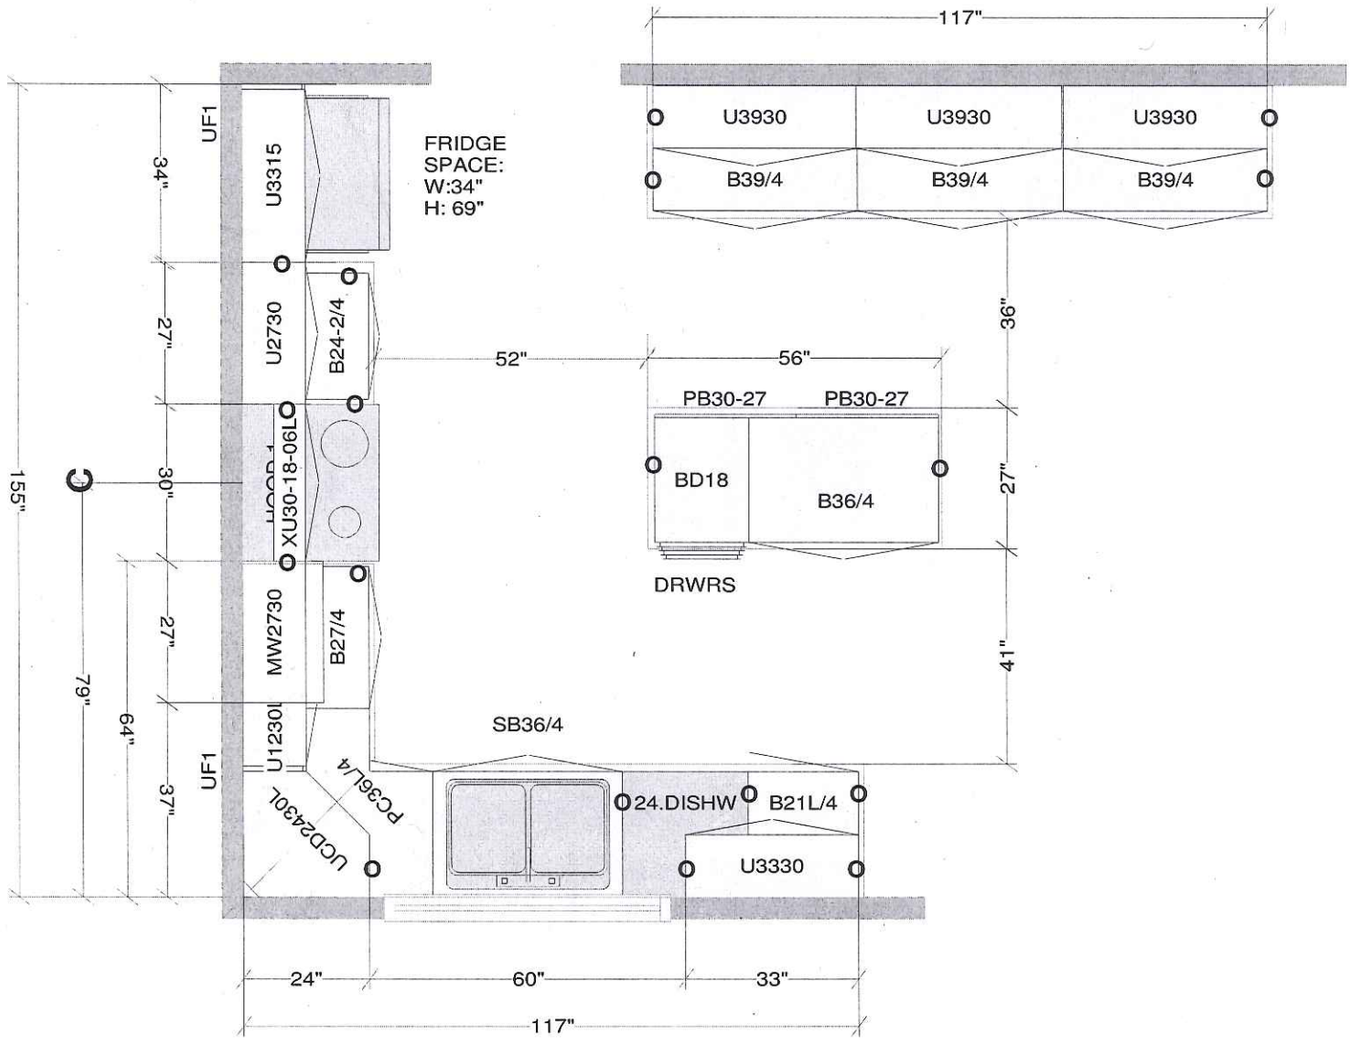

All dimensions size designations given are subject to verification on job site and adjustment to fit job conditions. Cartier Kitchens Ottawa	20 20 TECHNOLOGIES	This is an original design and must not be released or copied unless applicable fee has been paid or job order placed. Drawn by: Lori Di Saverio, B.I.D. Cartier Kitchens Ottawa	Designed: 07/08/2013 Printed: 07/08/2013
DCR - 508 CHESAPEAKE - KITCHEN (Left).kit		All	Drawing #: 1 | No Scale.

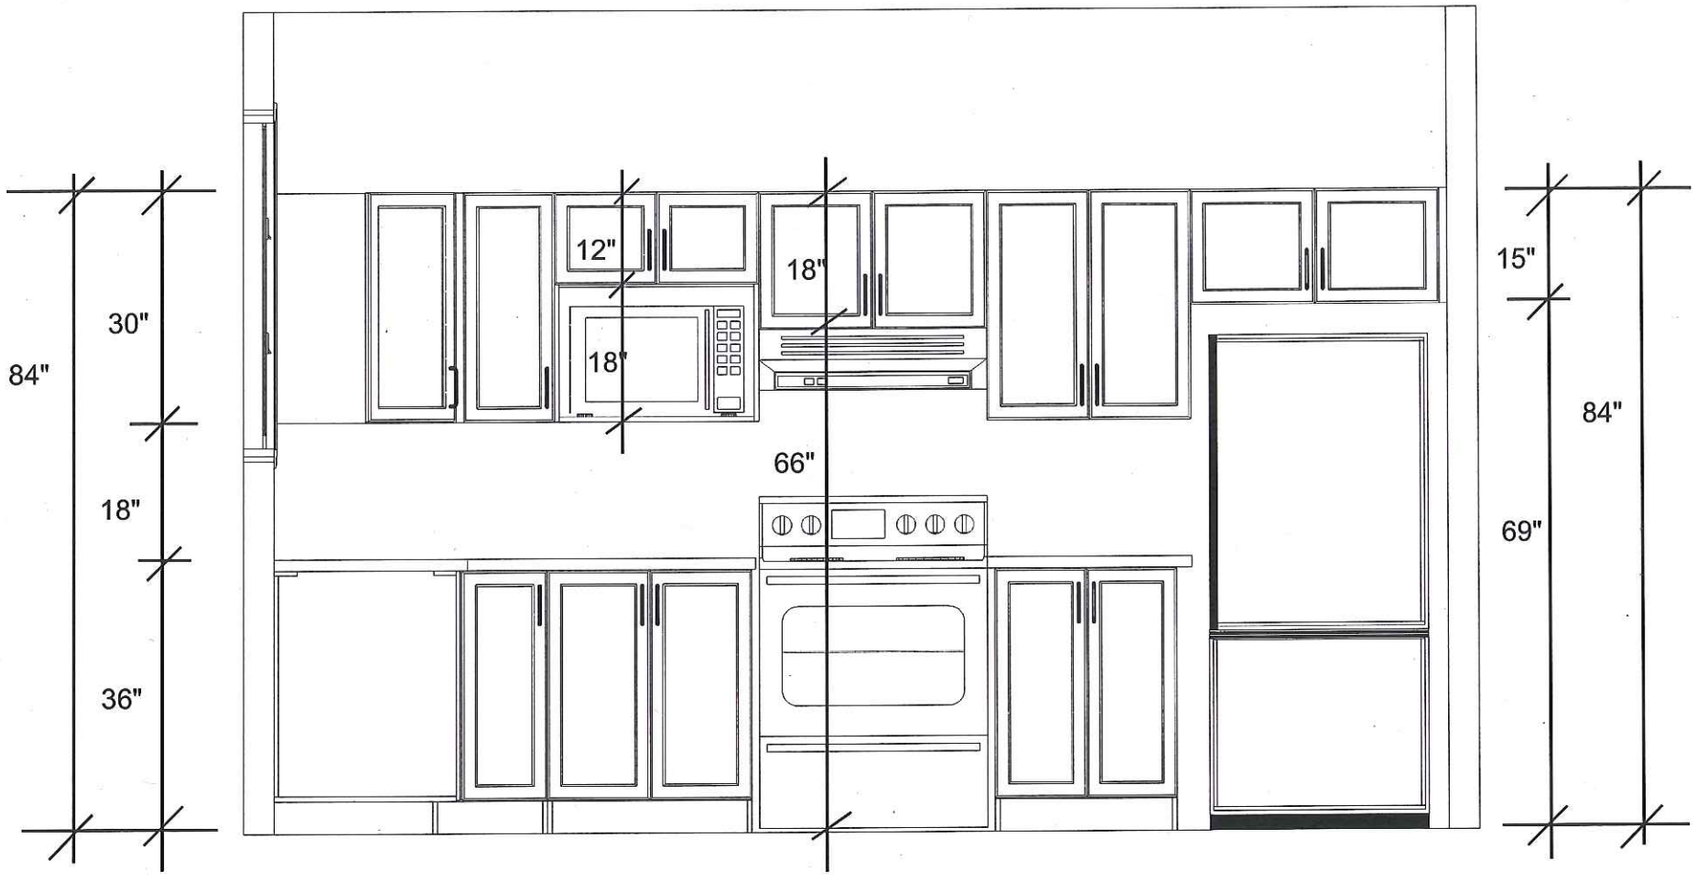

STOVE / FRIDGE WALL ELEVATION
CHESAPEAKE (508) - LEFT

fra fa

Note: This drawing is an artistic interpretation of the general appearance of the design. It is not meant to be an exact rendition. Drawn By: Lori D Saverio, B.I.D. Cartier Kitchens Ottawa	2020 TECHNOLOGIES	Designed: 17/07/2013 Printed: 07/08/2013
DCR - 508 CHESAPEAKE - KITCHEN (Left).kit	All	Drawing #: 1

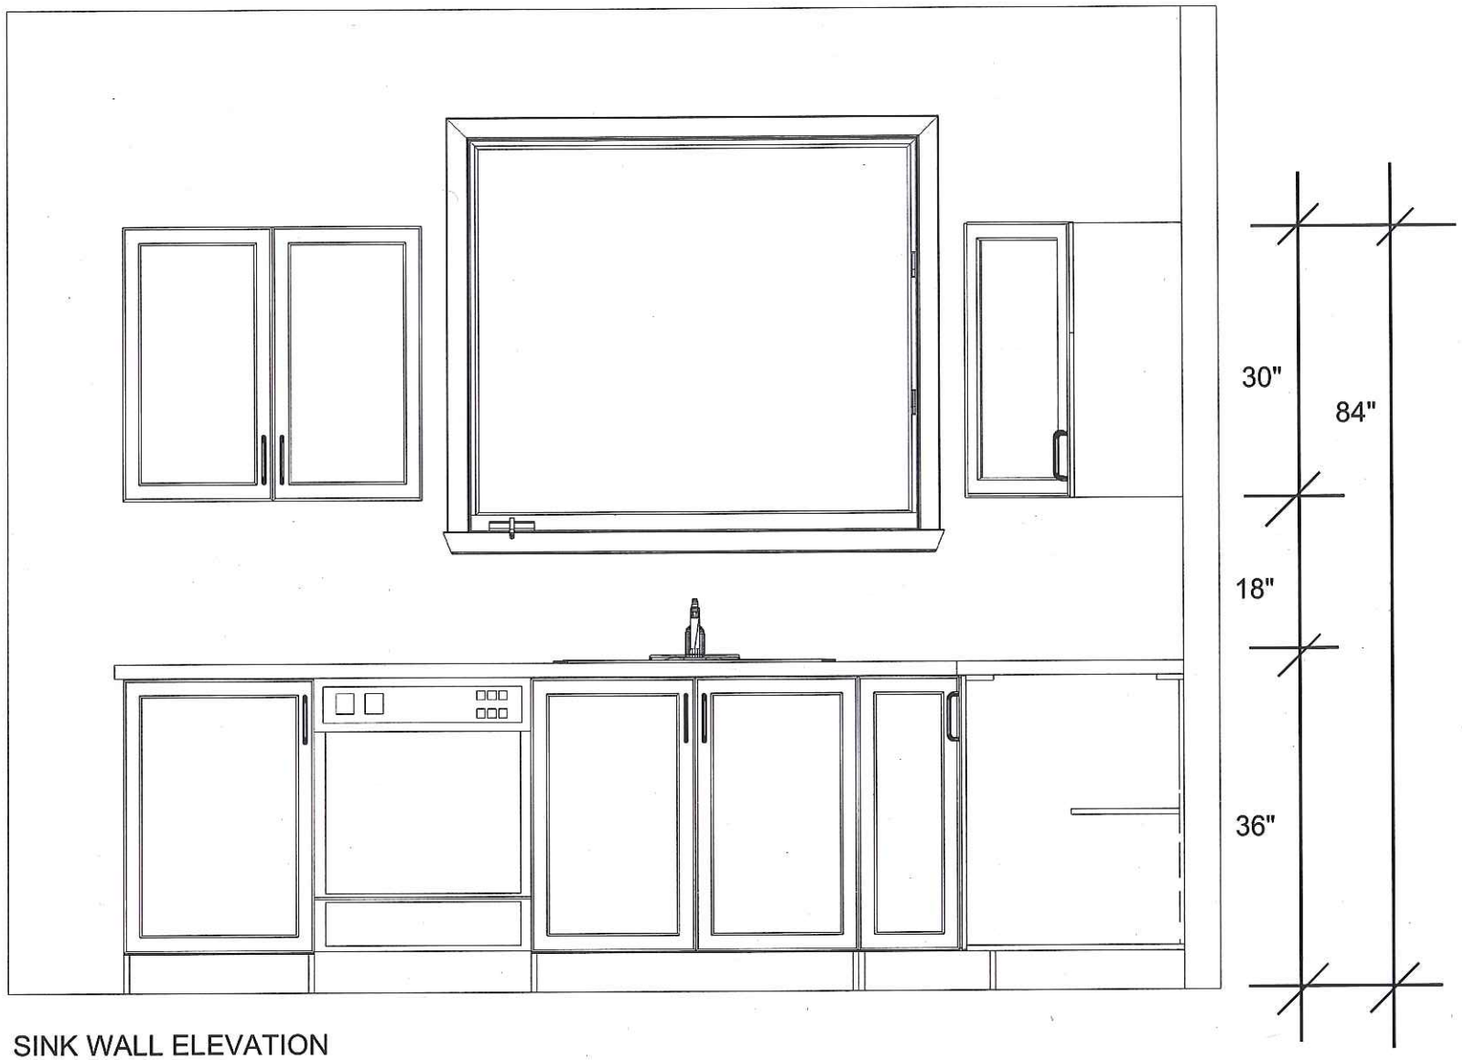

SINK WALL ELEVATION
CHESAPEAKE (508) - LEFT

Note: This drawing is an artistic interpretation of the general appearance of the design. It is not meant to be an exact rendition.	20 20 TECHNOLOGIES	Designed: 17/07/2013 Printed: 07/08/2013
Drawn By: Lori D Saverio, B.I.D. Cartier Kitchens Ottawa		
DCR - 508 CHESAPEAKE - KITCHEN (Left).kit	All	Drawing #: 1

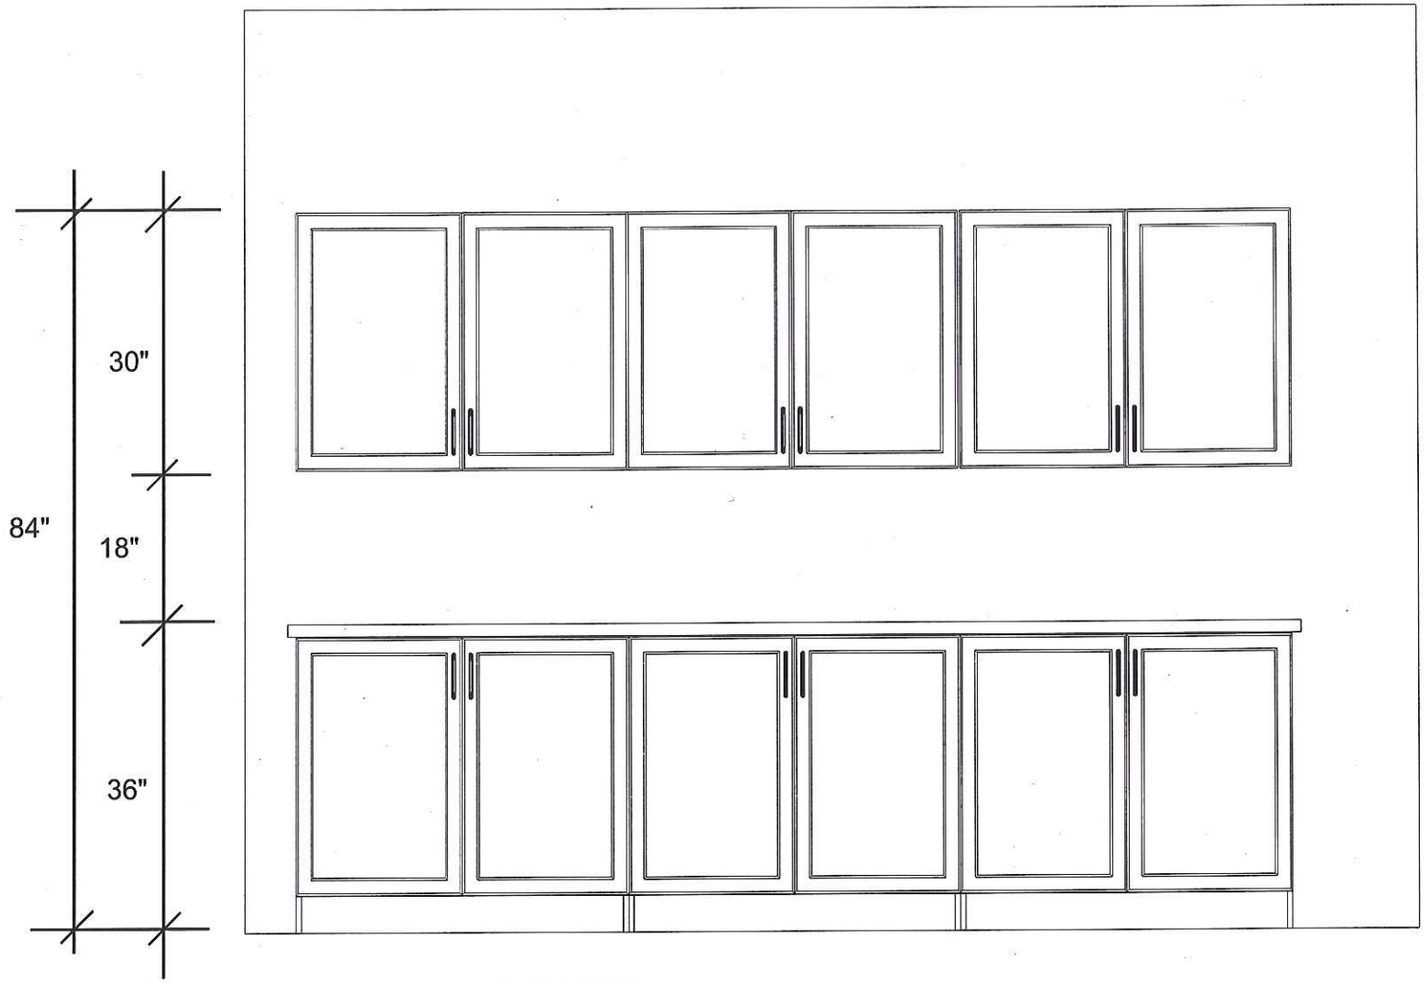

BUFFET WALL ELEVATION
CHESAPEAKE (508) LEFT

Note: This drawing is an artistic interpretation of the general appearance of the design. It is not meant to be an exact rendition.

Drawn By: Lori D Saverio, B.I.D.
Cartier Kitchens Ottawa

2020 TECHNOLOGIES

Designed: 17/07/2013
Printed: 07/08/2013

DCR - 508 CHESAPEAKE - KITCHEN (Left).kit | All | Drawing #: 1

KITCHEN - 3D VIEW #3
CHESAPEAKE (508) - LEFT

Note: This drawing is an artistic interpretation of the general appearance of the design. It is not meant to be an exact rendition.

Drawn By: Lori D Saverio, B.I.D.
Cartier Kitchens Ottawa

2020 TECHNOLOGIES

Designed: 17/07/2013
Printed: 07/08/2013

DCR - 508 CHESAPEAKE - KITCHEN (Left).kit	All	Drawing #: 1

KITCHEN - 3D VIEW #2
CHESAPEAKE (508) - LEFT

Note: This drawing is an artistic interpretation of the general appearance of the design. It is not meant to be an exact rendition.

Drawn By: Lori D Saverio, B.I.D.
Cartier Kitchens Ottawa

2020 TECHNOLOGIES

Designed: 17/07/2013
Printed: 07/08/2013

DCR - 508 CHESAPEAKE - KITCHEN (Left).kit | All | Drawing #: 1

KITCHEN -3D VIEW #1
CHESAPEAKE (508) - LEFT

Note: This drawing is an artistic interpretation of the general appearance of the design. It is not meant to be an exact rendition.

Drawn By: Lori D Saverio, B.I.D.
Cartier Kitchens Ottawa

2020 TECHNOLOGIES

Designed: 17/07/2013
Printed: 07/08/2013

DCR - 508 CHESAPEAKE - KITCHEN (Left).kit | All | Drawing #: 1

DCR PHOENIX HOMES

CHESAPEAKE (508) - LEFT

ALT 4 BDRM / 2ND ENSUITE

VANITIES

LINE - 1 & 2

HARDWARE - STD & 1ST UPGRADE

STD WHITE INTERIORS

METAL DRWR BOX

5/8" KICK

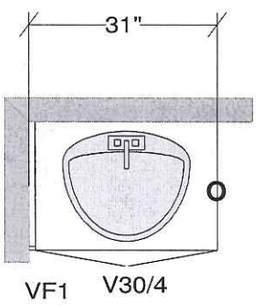

POWDER

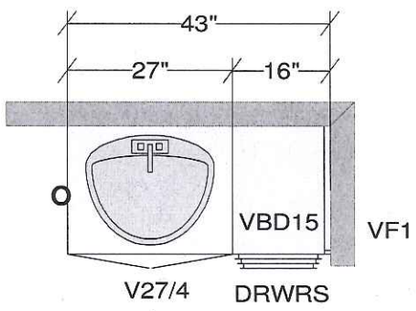

MAIN BATH

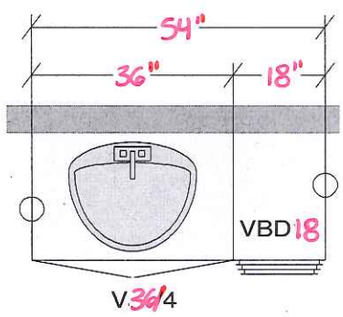

2ND ENSUITE

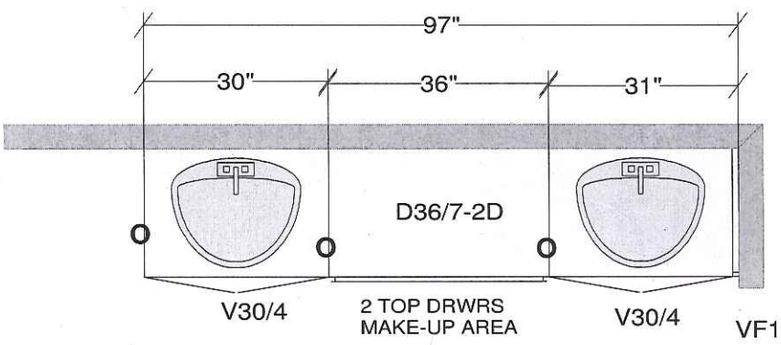

MASTER ENSUITE

fw fa

All dimensions _size designations given are subject to verification on job site and adjustment to fit job conditions. Cartier Kitchens Ottawa	20 20 TECHNOLOGIES	This is an original design and must not be released or copied unless applicable fee has been paid or job order placed. Drawn by: Lori Di Saverio, B.I.D. Cartier Kitchens Ottawa	Designed: 17/07/2013 Printed: 09/12/2013
DCR - 508 CHESAPEAKE - ALT 4 BDRM wth 2ND ENSUITE.kit		All	Drawing #: 1 | No Scale.

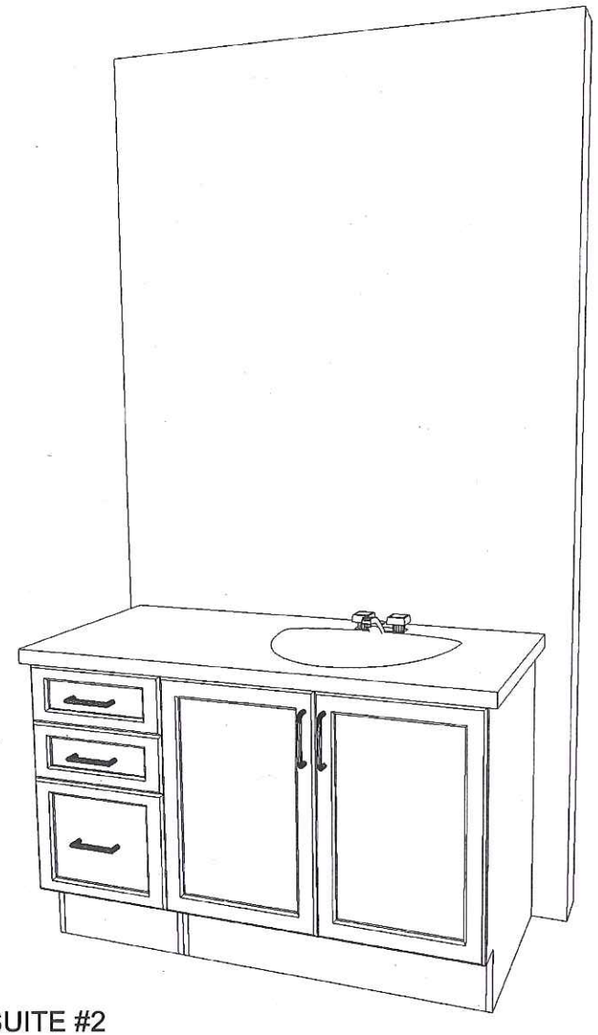

ENSUITE #2

Note: This drawing is an artistic interpretation of the general appearance of the design. It is not meant to be an exact rendition. Drawn By: Lori D Saverio, B.I.D. Cartier Kitchens Ottawa	2020 TECHNOLOGIES	Designed: 07/08/2013 Printed: 07/08/2013
DCR - 508 CHESAPEAKE - ALT 4 BDRM wth 2ND	All	Drawing #: 1

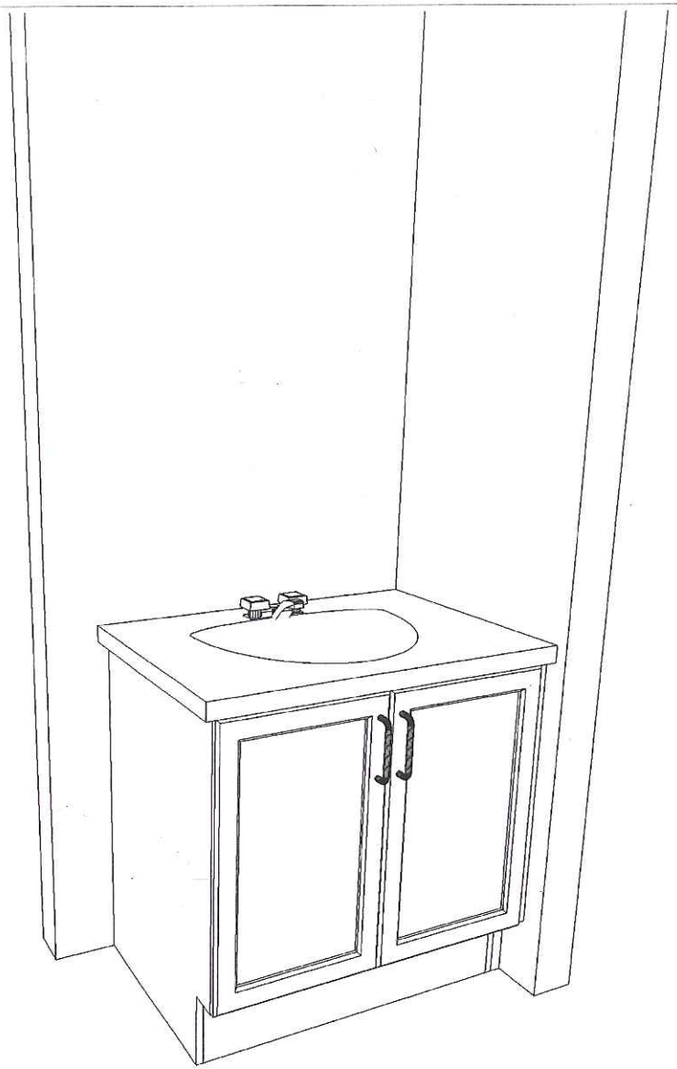

POWDER ROOM

Note: This drawing is an artistic interpretation of the general appearance of the design. It is not meant to be an exact rendition.

Drawn By: Lori D Saverio, B.I.D.
Cartier Kitchens Ottawa

2020 TECHNOLOGIES

Designed: 07/08/2013
Printed: 07/08/2013

DCR - 508 CHESAPEAKE - ALT 4 BDRM wth 2ND | All | Drawing #: 1

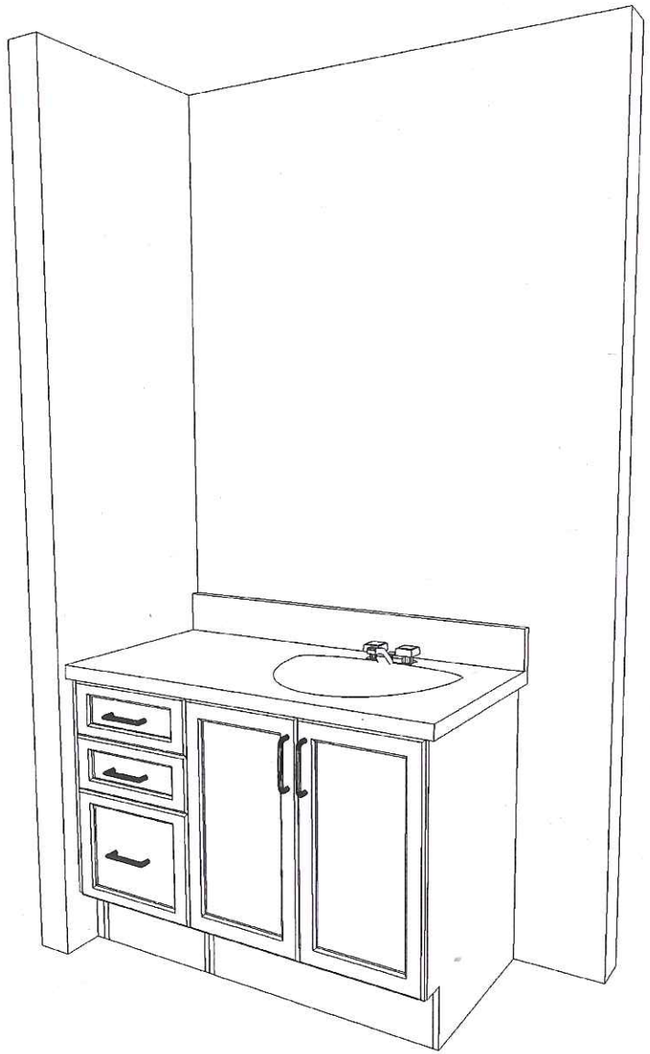

MAIN BATHROOM

fra fa

Note: This drawing is an artistic interpretation of the general appearance of the design. It is not meant to be an exact rendition.

Drawn By: Lori D Saverio, B.I.D.
Cartier Kitchens Ottawa

2020 TECHNOLOGIES

Designed: 07/08/2013
Printed: 07/08/2013

DCR - 508 CHESAPEAKE - ALT 4 BDRM wth 2ND	All	Drawing #: 1

MASTER ENSUITE BATHROOM

Note: This drawing is an artistic interpretation of the general appearance of the design. It is not meant to be an exact rendition.

Drawn By: Lori D Saverio, B.I.D.
Cartier Kitchens Ottawa

2020 TECHNOLOGIES

Designed: 07/08/2013
Printed: 07/08/2013

DCR - 508 CHESAPEAKE - ALT 4 BDRM wth 2ND	All	Drawing #: 1