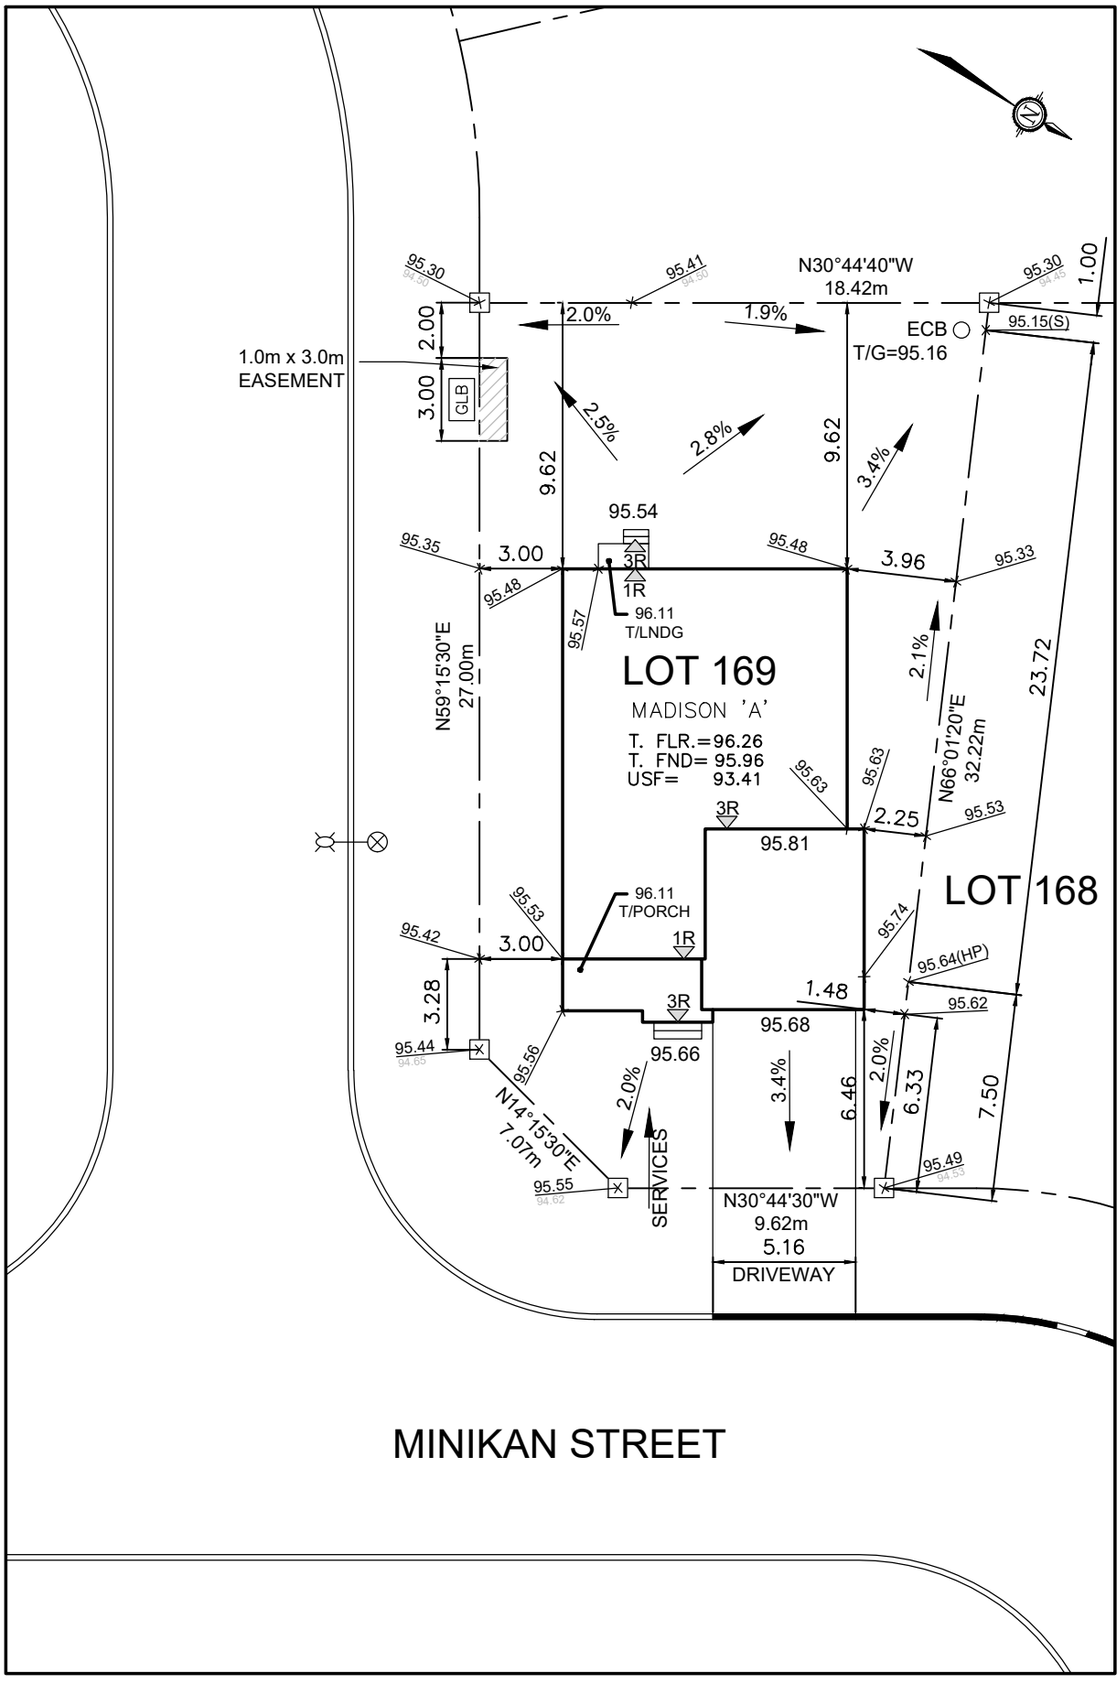

Owner/Applicant

DCR/PHOENIX HOMES

Telephone # 723-9227
Plan # 4M- 1617
Project name: PATHWAYS
Civic Address: 140 MINIKAN STREET
House model: MADISON 'A'

Bldg. Ht. _____ m
Lot coverage 31 %
Scale 1:250
Sod Area 515 m^2
Asphalt Area 57 m^2

CHECKED/APPROVED BY: T.L.MAK ENG.

NOV 2, 2020

PHOENIX HOMES

LOT 169

SITE/GRADING PLAN

PATHWAYS

INDIVIDUAL LOT GRADING REVIEW SUMMARY FOR SITED HOUSE AS COMPARED WITH OVERALL SUBDIVISION PLAN

NOTE: THIS PLAN IS NOT A SURVEY PLAN OR SUBDIVISION PLAN WITHIN THE MEANING OF PLANNING ACT.
THIS PLAN IS FOR REFERENCE ONLY AND IS PRELIMINARY IN NATURE, ALL DIMENSIONS SHOWN ARE APPROXIMATE. E,O&E.