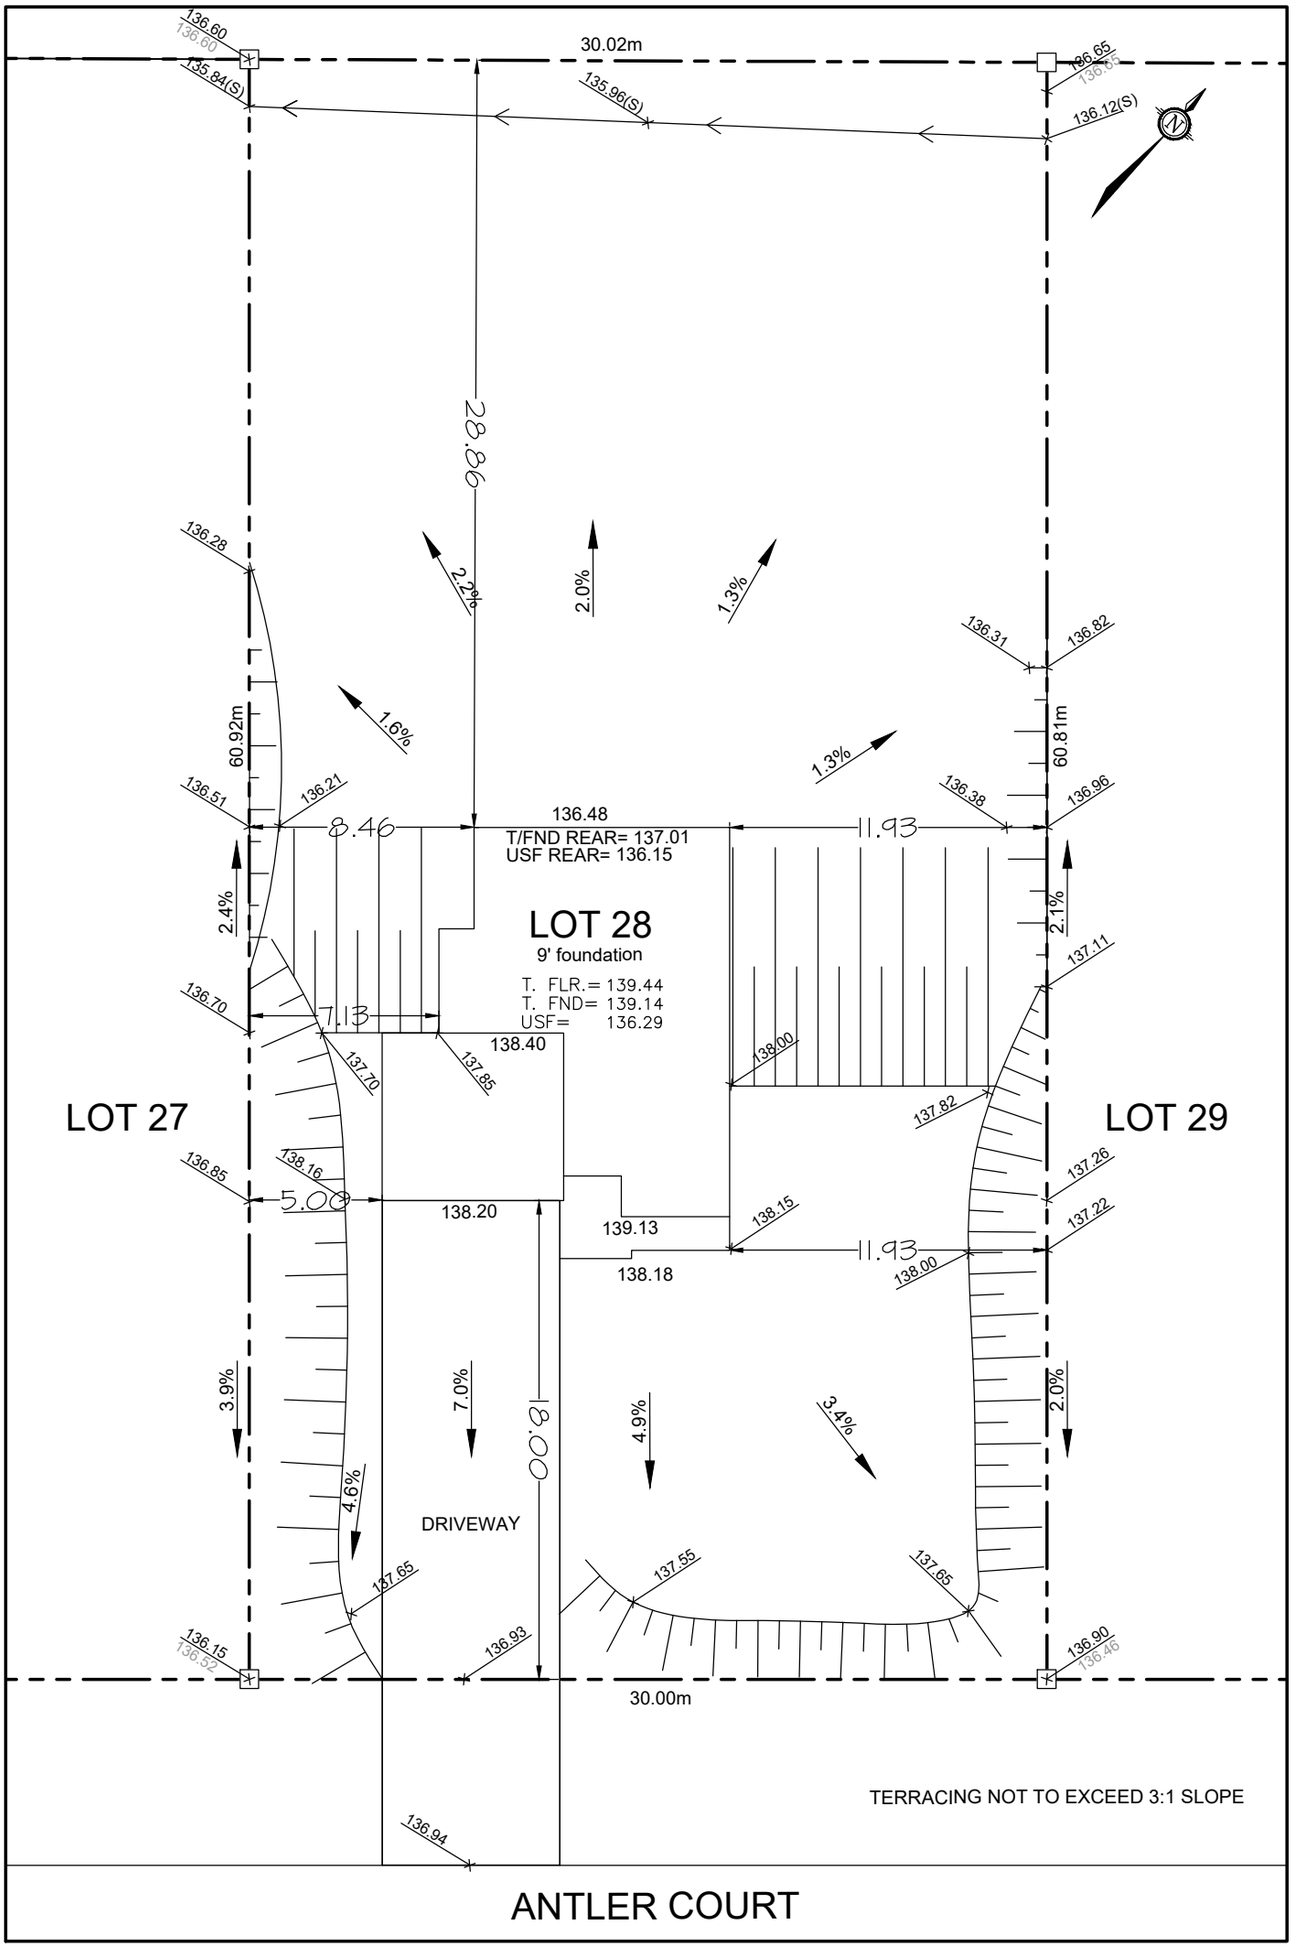

Owner/Applicant

DCR/PHOENIX HOMES

Plan # _____

Civic Address: ANTLER COURT

House model: RUTHERFORD 'D'

Lot coverage 9.7 %

Scale 1:250

Sod Area 1659 m2

Asphalt Area 167 m2

CHECKED/APPROVED BY: T.L.MAK ENG.
15 April 2021

PHOENIX HOMES

LOT 28

SITE/GRADING PLAN

WHITE TAIL RIDGE PH2

Telephone # 723-9227

INDIVIDUAL LOT GRADING REVIEW SUMMARY FOR SITED HOUSE AS COMPARED WITH OVERALL SUBDIVISION PLAN

NOTE: THIS PLAN IS NOT A SURVEY PLAN OR SUBDIVISION PLAN WITHIN THE MEANING OF PLANNING ACT.THIS PLAN IS FOR REFERENCE ONLY AND IS PRELIMINARY IN NATURE, ALL DIMENSIONS SHOWN ARE APPROXIMATE. E,O&E.