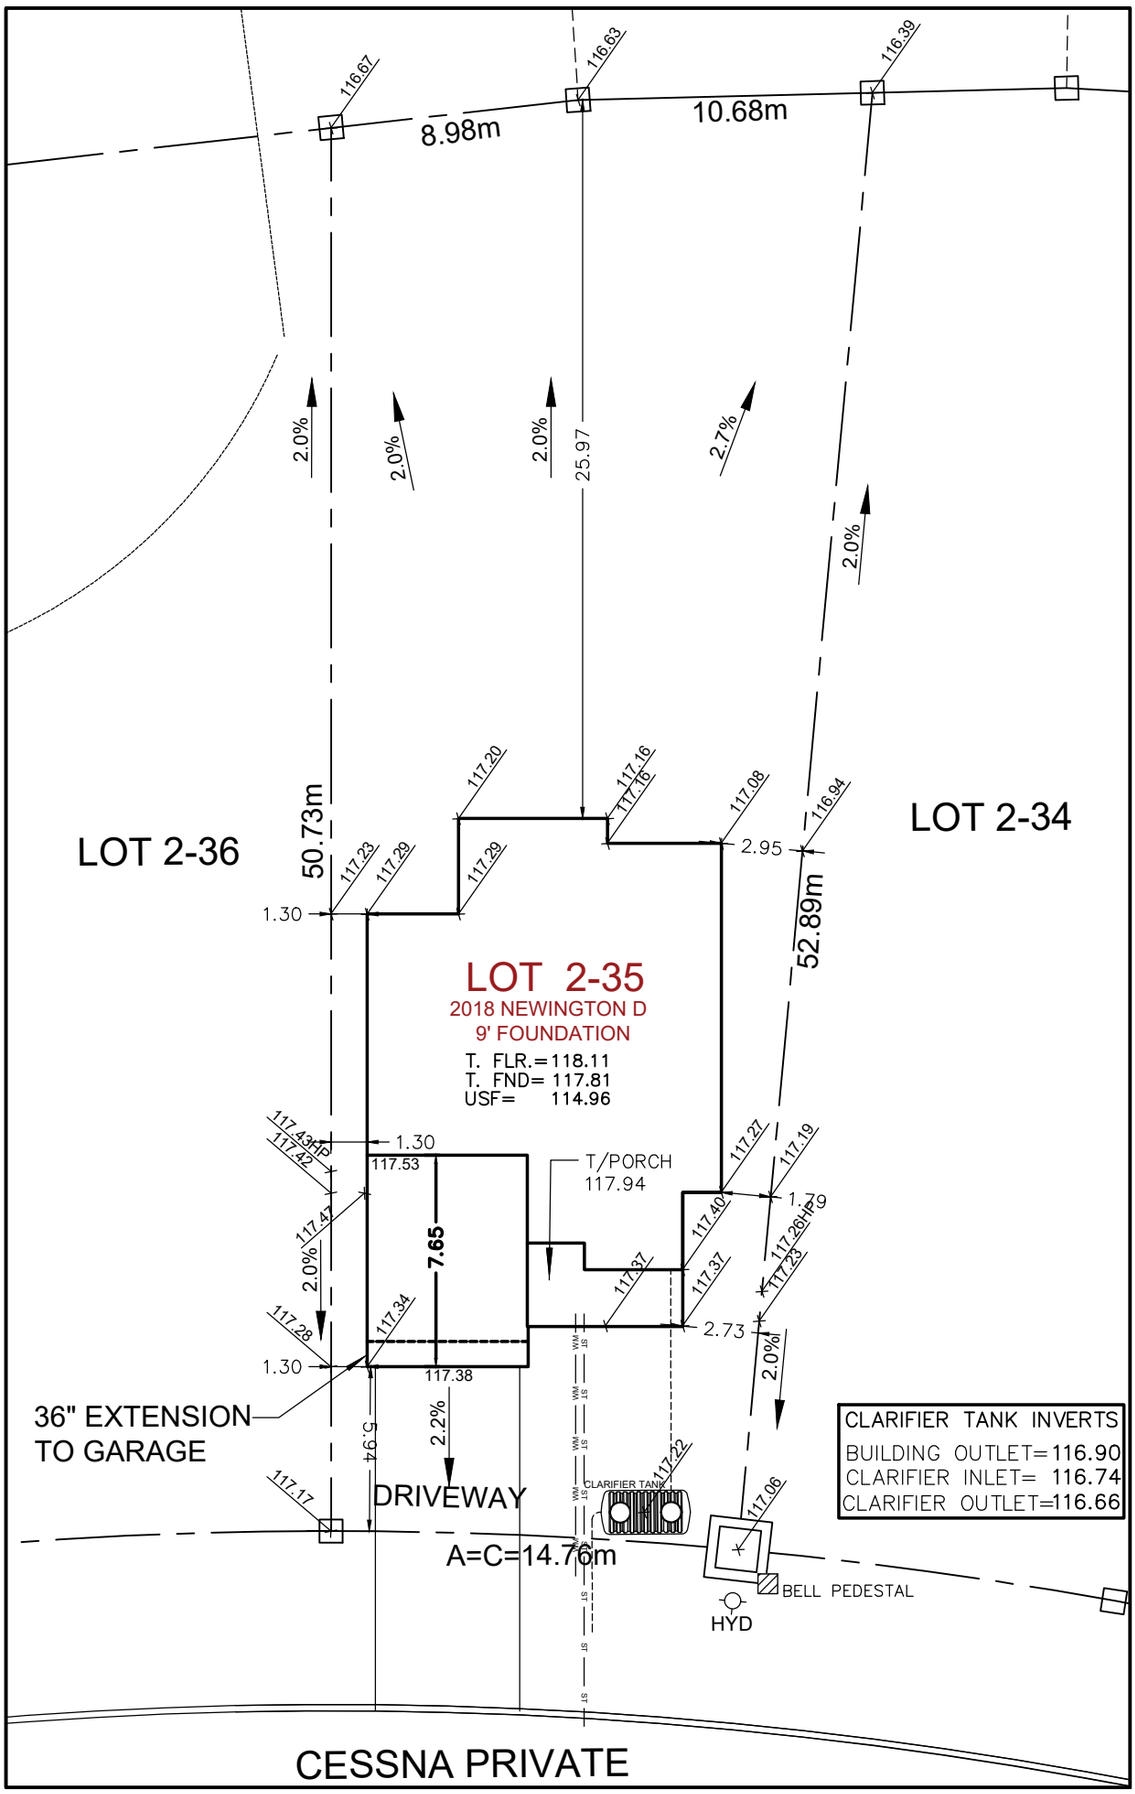

Owner/Applicant

DCR/PHOENIX HOMES

Telephone # 723–9227
Plan # 4M–1593
Project name: DIAMONDVIEW ESTATES
Civic Address: 1978 CESSNA PVT
House model: NEWINGTON 'D'

Bldg. Ht. _____ m
Lot coverage 30.2 %
Scale 1:250

CHECKED/APPROVED BY: T.L.MAK ENG.
March 17–22

PHOENIX HOMES

LOT 2-35 SITE/GRADING PLAN
DIAMONDVIEW ESTATES

INDIVIDUAL LOT GRADING REVIEW SUMMARY FOR SITED HOUSE AS COMPARED WITH OVERALL SUBDIVISION PLAN

NOTE: THIS PLAN IS NOT A SURVEY PLAN OR SUBDIVISION PLAN WITHIN THE MEANING OF PLANNING ACT.
THIS PLAN IS FOR REFERENCE ONLY AND IS PRELIMINARY IN NATURE, ALL DIMENSIONS SHOWN ARE APPROXIMATE. E,O&E.