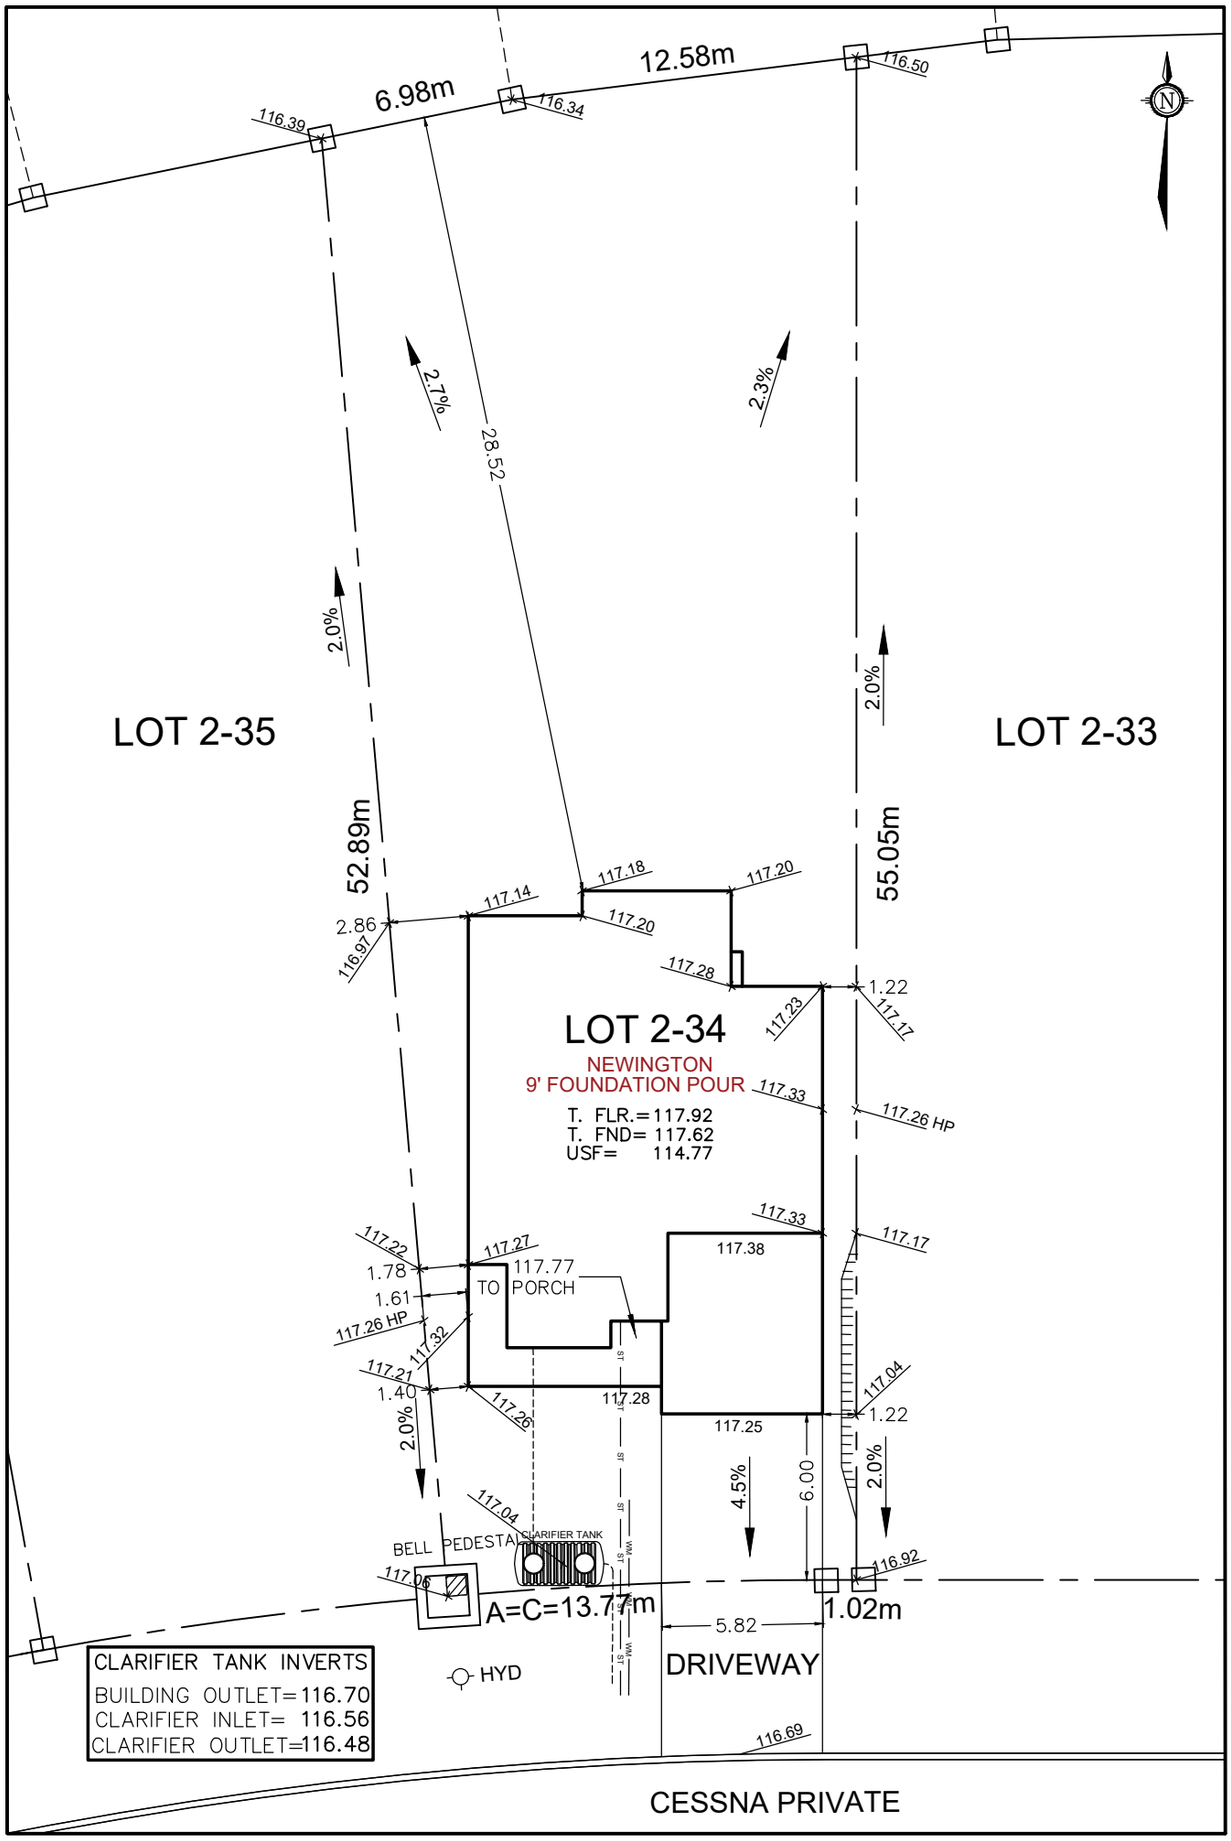

Owner/Applicant

DCR/PHOENIX HOMES

Telephone # 723–9227

Plan # 4M–1593

Project name: DIAMONDVIEW ESTATES

Civic Address: 1982 CESSNA PRIVATE

House model: NEWINGTON 'A'

Bldg. Ht. 8 m

Lot coverage 22.1 %

Scale 1:250

REVIEWED BY: GK

OCT 13,2021
MAR 17,2022

PHOENIX HOMES

LOT 2-34 SITE/GRADING PLAN

DIAMONDVIEW ESTATES

INDIVIDUAL LOT GRADING REVIEW SUMMARY FOR SITED HOUSE AS COMPARED WITH OVERALL SUBDIVISION PLAN

NOTE: THIS PLAN IS NOT A SURVEY PLAN OR SUBDIVISION PLAN WITHIN THE MEANING OF PLANNING ACT.

THIS PLAN IS FOR REFERENCE ONLY AND IS PRELIMINARY IN NATURE, ALL DIMENSIONS SHOWN ARE APPROXIMATE. E,O&E.