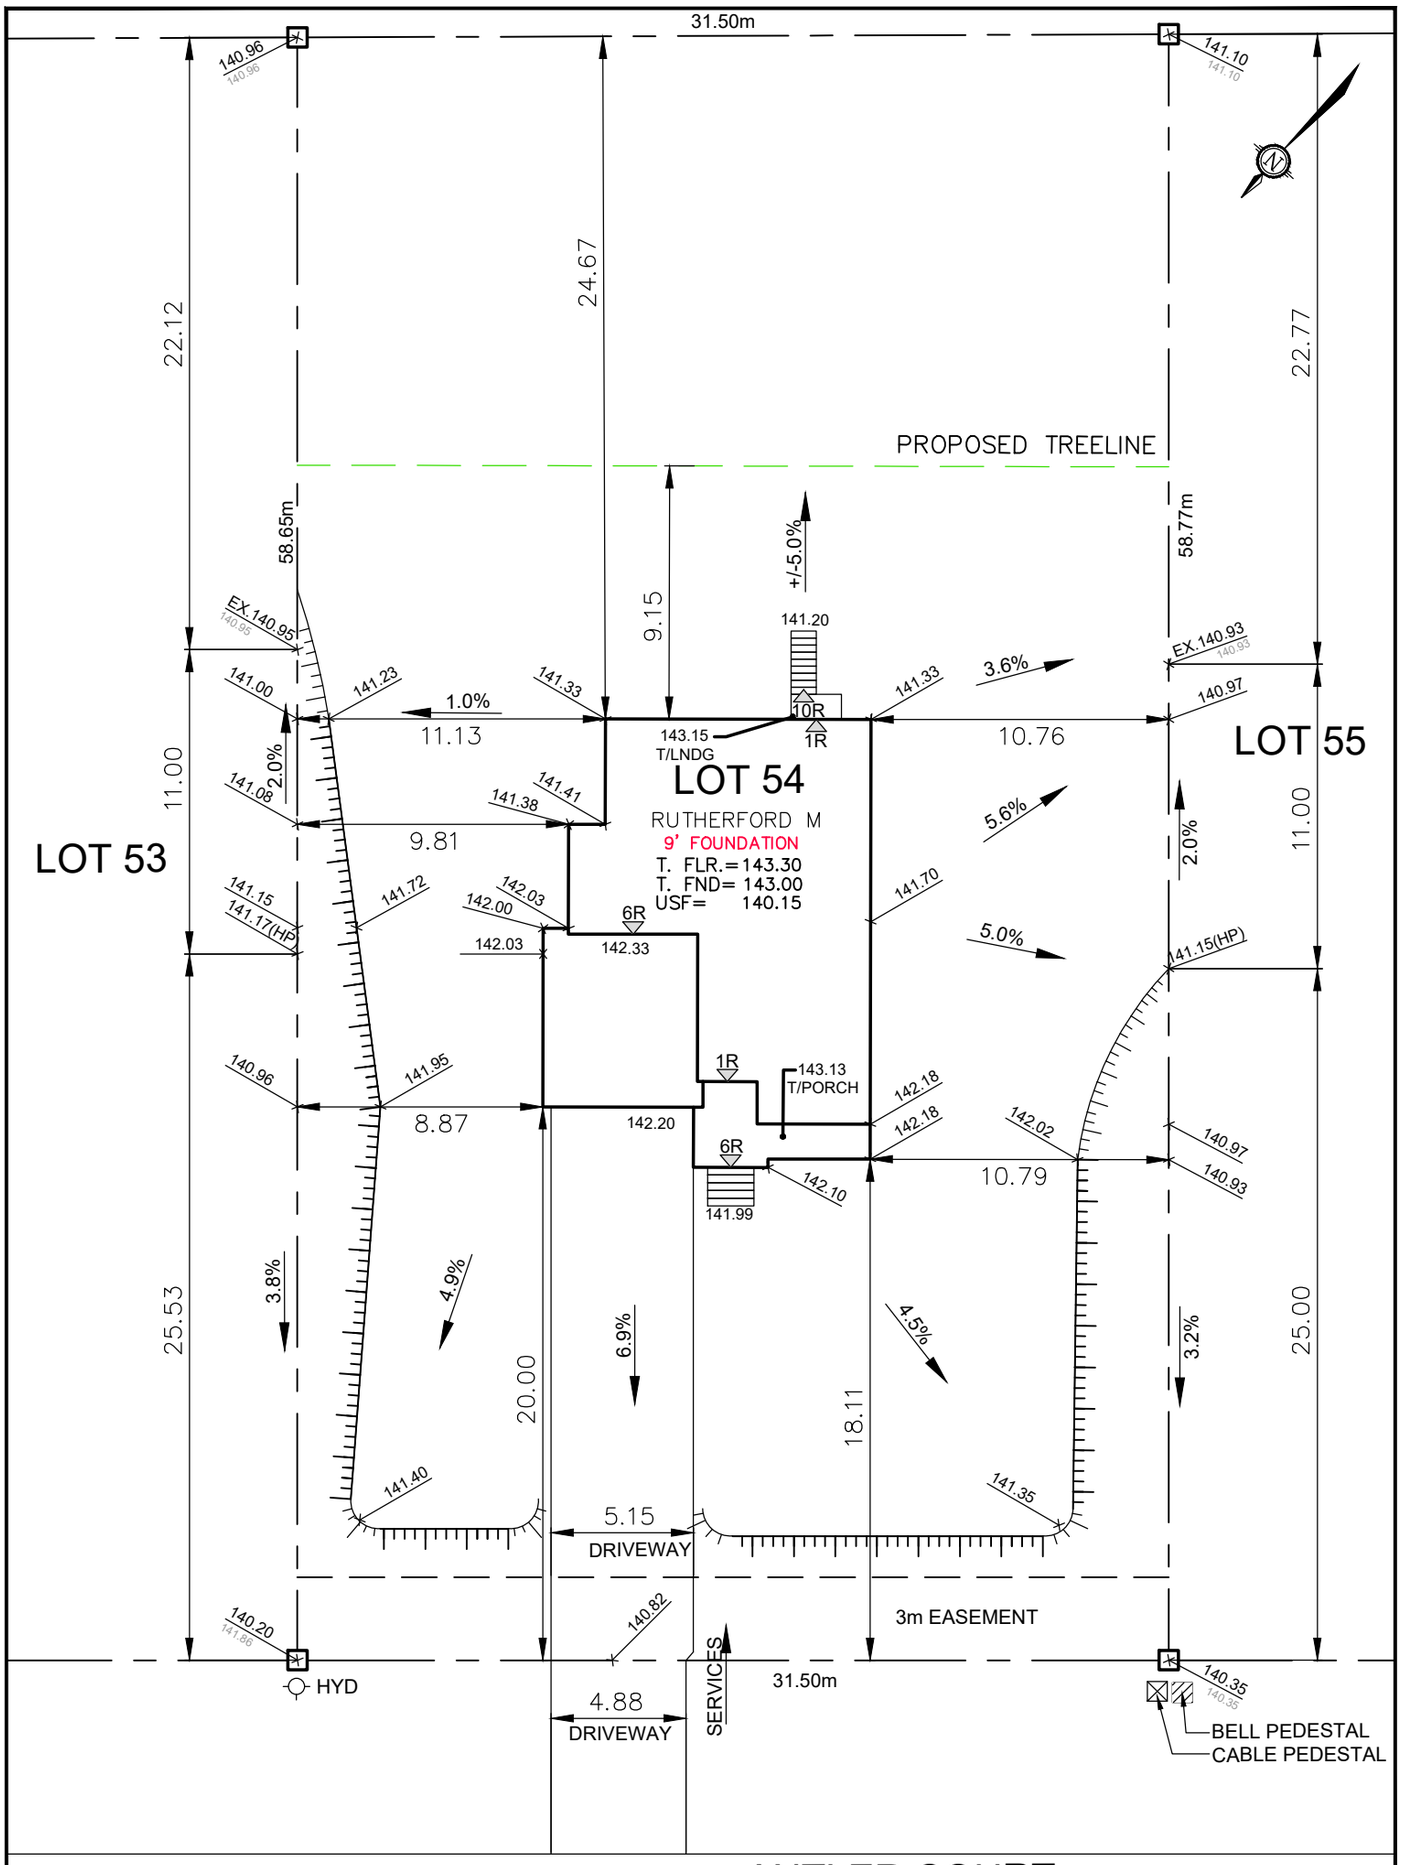

ANTLER COURT

Owner/Applicant

DCR/PHOENIX HOMES

Telephone # 723-9227
Plan # 27M-47
Project name: WHITE TAIL RIDGE
Civic Address: 316 ANTLER COURT
House model: RUTHERFORD M

Bldg. Ht. _____ m
Lot coverage 9.0 %
Scale 1:250
Sod Area 147.08 m^2
Asphalt Area 1754.29 m^2

CHECKED/APPROVED BY: T.L.MAK ENG.
REV. SEP 14,2022 – CB

PHOENIX HOMES

LOT 54 SITE/GRADING PLAN
WHITE TAIL RIDGE PH.II

INDIVIDUAL LOT GRADING REVIEW SUMMARY FOR SITED HOUSE AS COMPARED WITH OVERALL SUBDIVISION PLAN

NOTE: THIS PLAN IS NOT A SURVEY PLAN OR SUBDIVISION PLAN WITHIN THE MEANING OF PLANNING ACT.
THIS PLAN IS FOR REFERENCE ONLY AND IS PRELIMINARY IN NATURE, ALL DIMENSIONS SHOWN ARE APPROXIMATE. E,O&E.