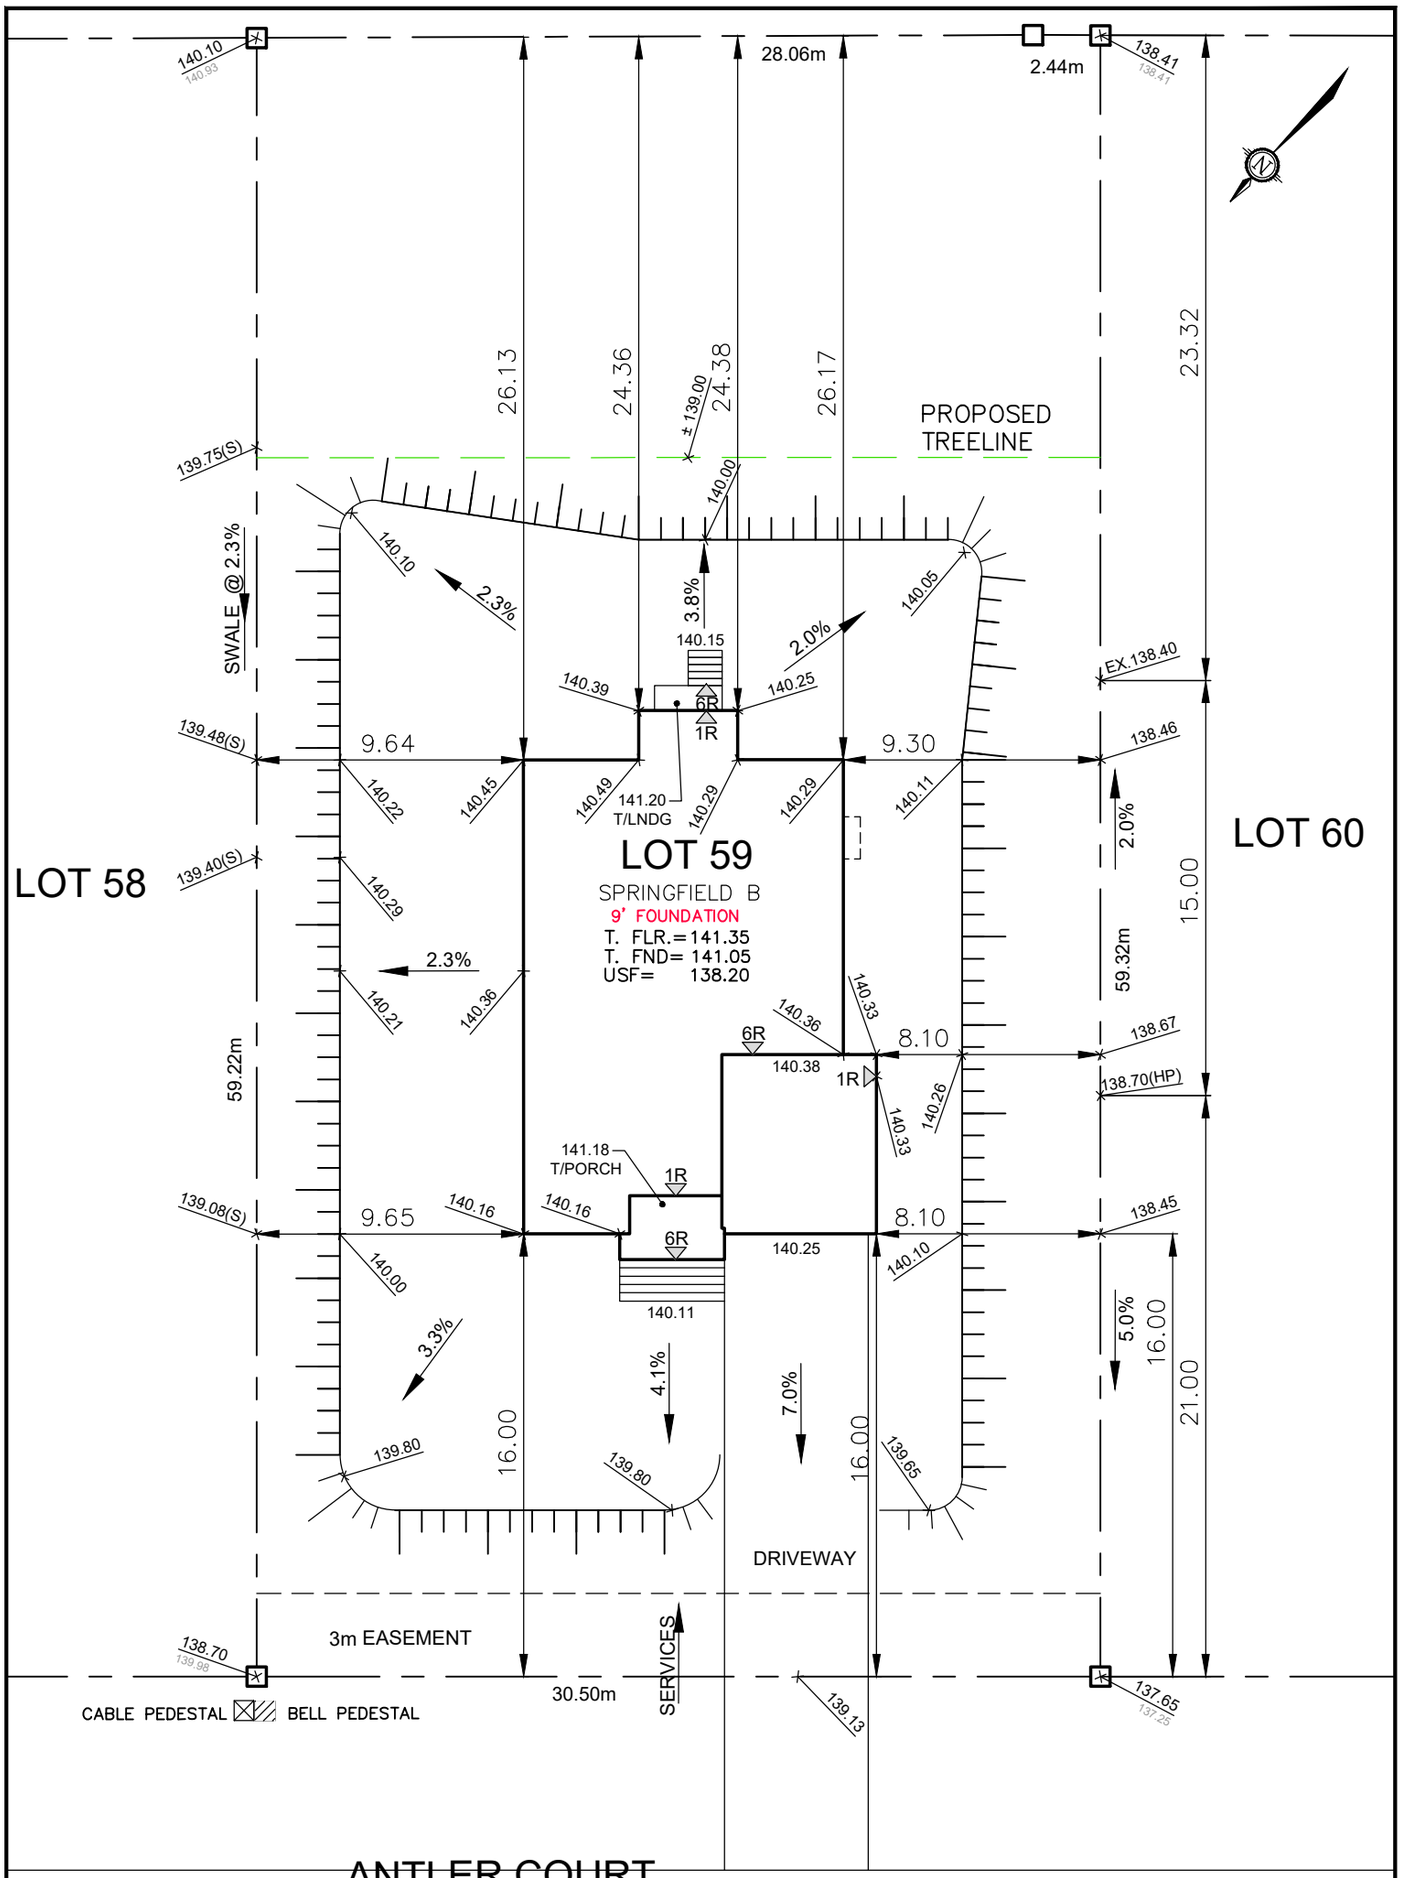

Owner/Applicant

DCR/PHOENIX HOMES

Telephone # 723-9227
Plan # 27M-47
Project name: WHITETAIL RIDGE
Civic Address: 336 ANTLER COURT
House model: SPRINGFIELD B

Bldg. Ht. _____ m
Lot coverage 11.9 %
Scale 1:250
Sod Area 1686 m^2
Asphalt Area 120 m^2

CHECKED/APPROVED BY: T.L.MAK ENG.
REV. SEP. 13, 2022 – CB
REV. DEC. 14, 2022 – CB

PHOENIX HOMES

LOT 59

SITE/GRADING PLAN

WHITE TAIL RIDGE PH.II

INDIVIDUAL LOT GRADING REVIEW SUMMARY FOR SITED HOUSE AS COMPARED WITH OVERALL SUBDIVISION PLAN

NOTE: THIS PLAN IS NOT A SURVEY PLAN OR SUBDIVISION PLAN WITHIN THE MEANING OF PLANNING ACT. THIS PLAN IS FOR REFERENCE ONLY AND IS PRELIMINARY IN NATURE, ALL DIMENSIONS SHOWN ARE APPROXIMATE. E,O&E.