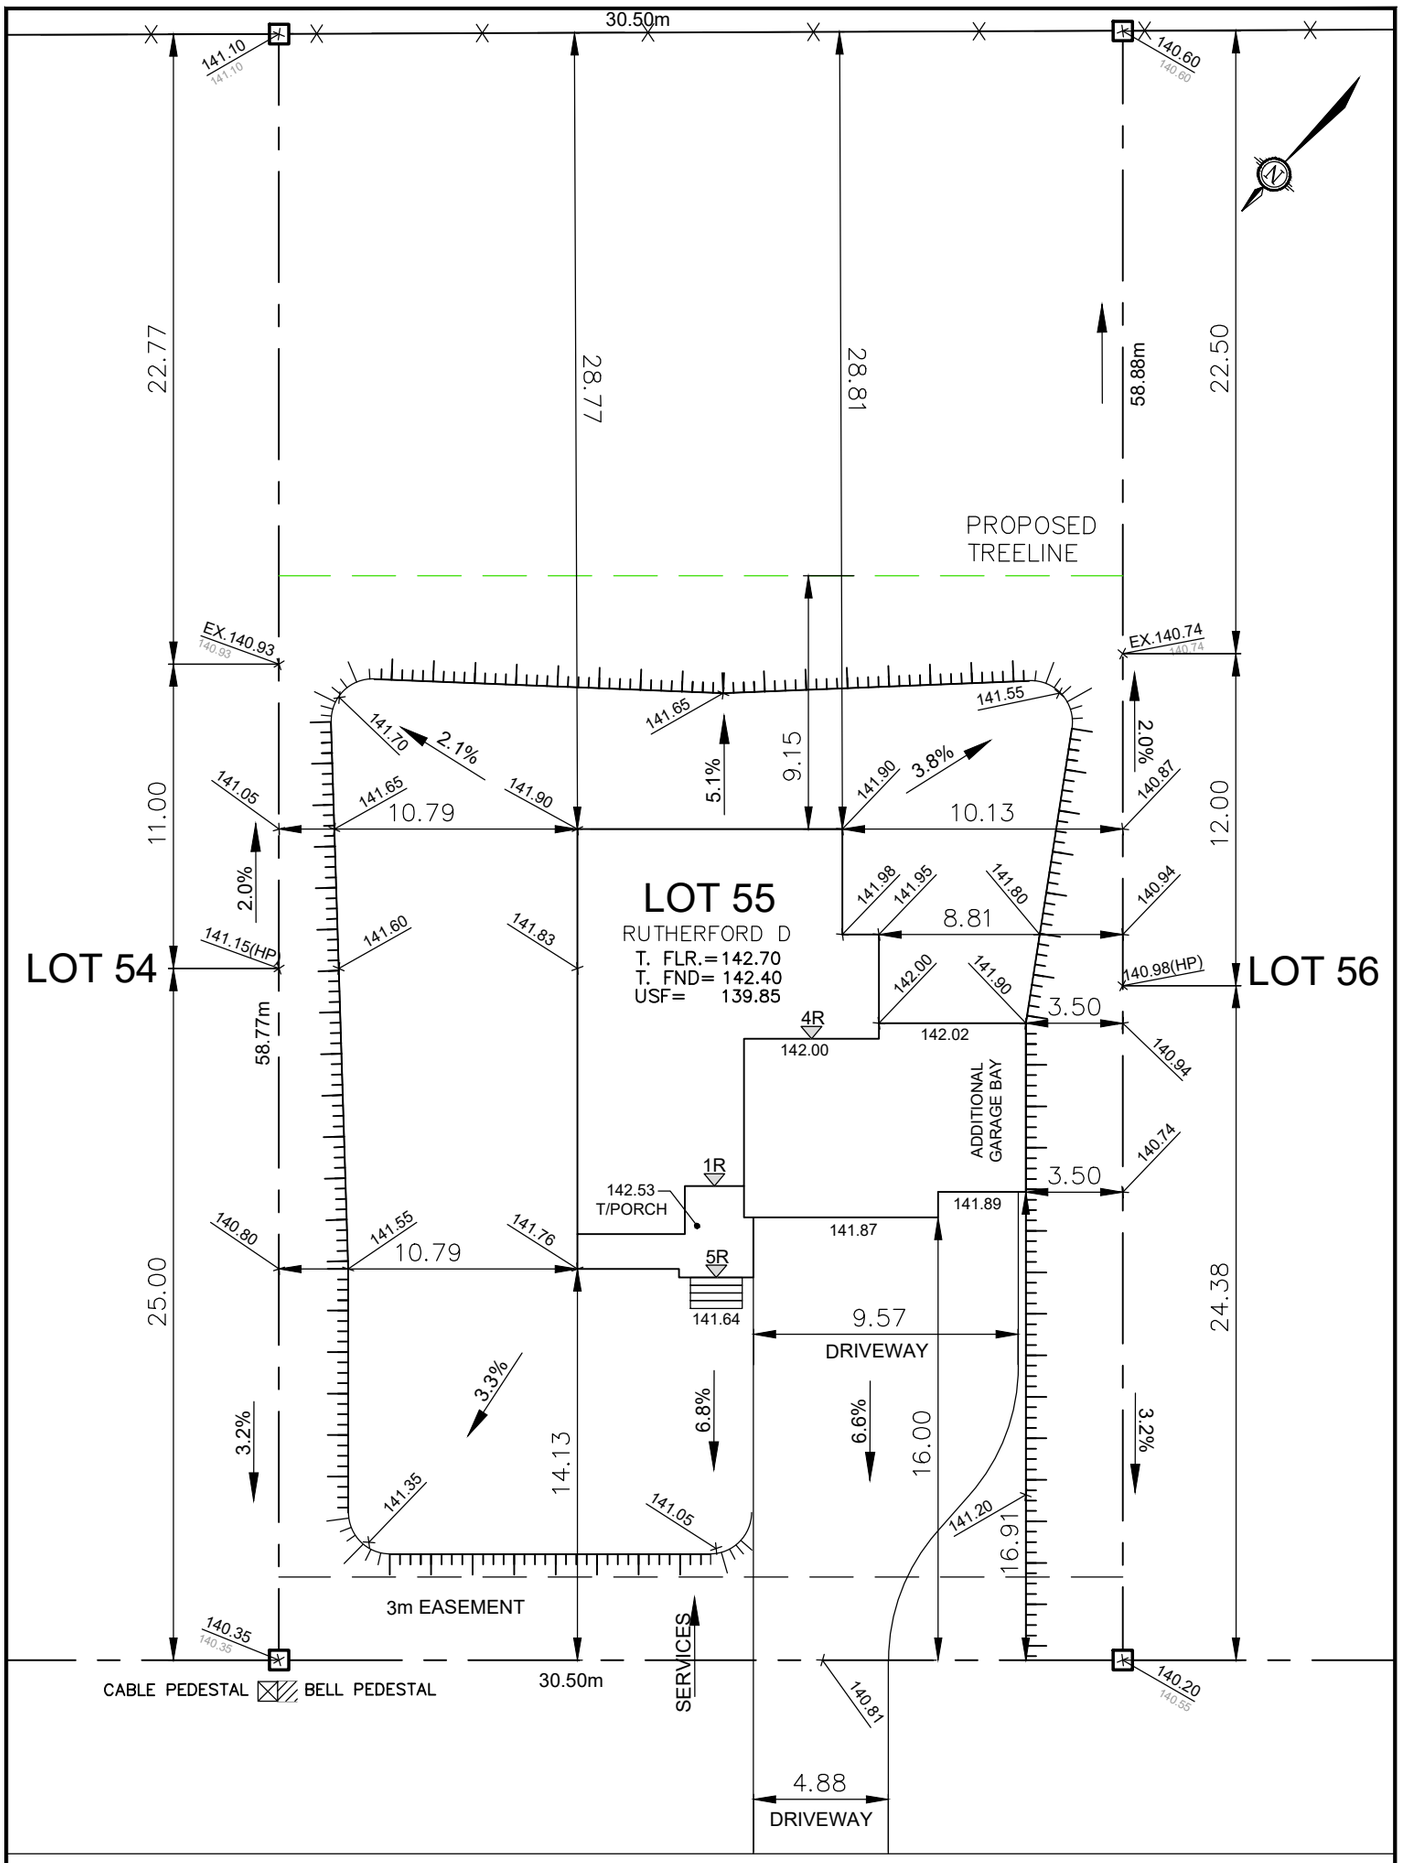

ANTLER COURT

Owner/Applicant

DCR/PHOENIX HOMES

Telephone # 723-9227
Plan # 27M- 47
Project name: WHITETAIL RIDGE
Civic Address: 320 ANTLER COURT
House model: RUTHERFORD D

Bldg. Ht. _____ m
Lot coverage 10.87 %
Scale 1:250
Sod Area 1643.16 m^2
Asphalt Area 168.57 m^2

CHECKED/APPROVED BY: T.L.MAK ENG.
REV. SEP. 22, 2022 – CB

PHOENIX HOMES

LOT 55

SITE/GRADING PLAN

WHITE TAIL RIDGE PH.II

INDIVIDUAL LOT GRADING REVIEW SUMMARY FOR SITED HOUSE AS COMPARED WITH OVERALL SUBDIVISION PLAN

NOTE: THIS PLAN IS NOT A SURVEY PLAN OR SUBDIVISION PLAN WITHIN THE MEANING OF PLANNING ACT. THIS PLAN IS FOR REFERENCE ONLY AND IS PRELIMINARY IN NATURE, ALL DIMENSIONS SHOWN ARE APPROXIMATE. E,O&E.