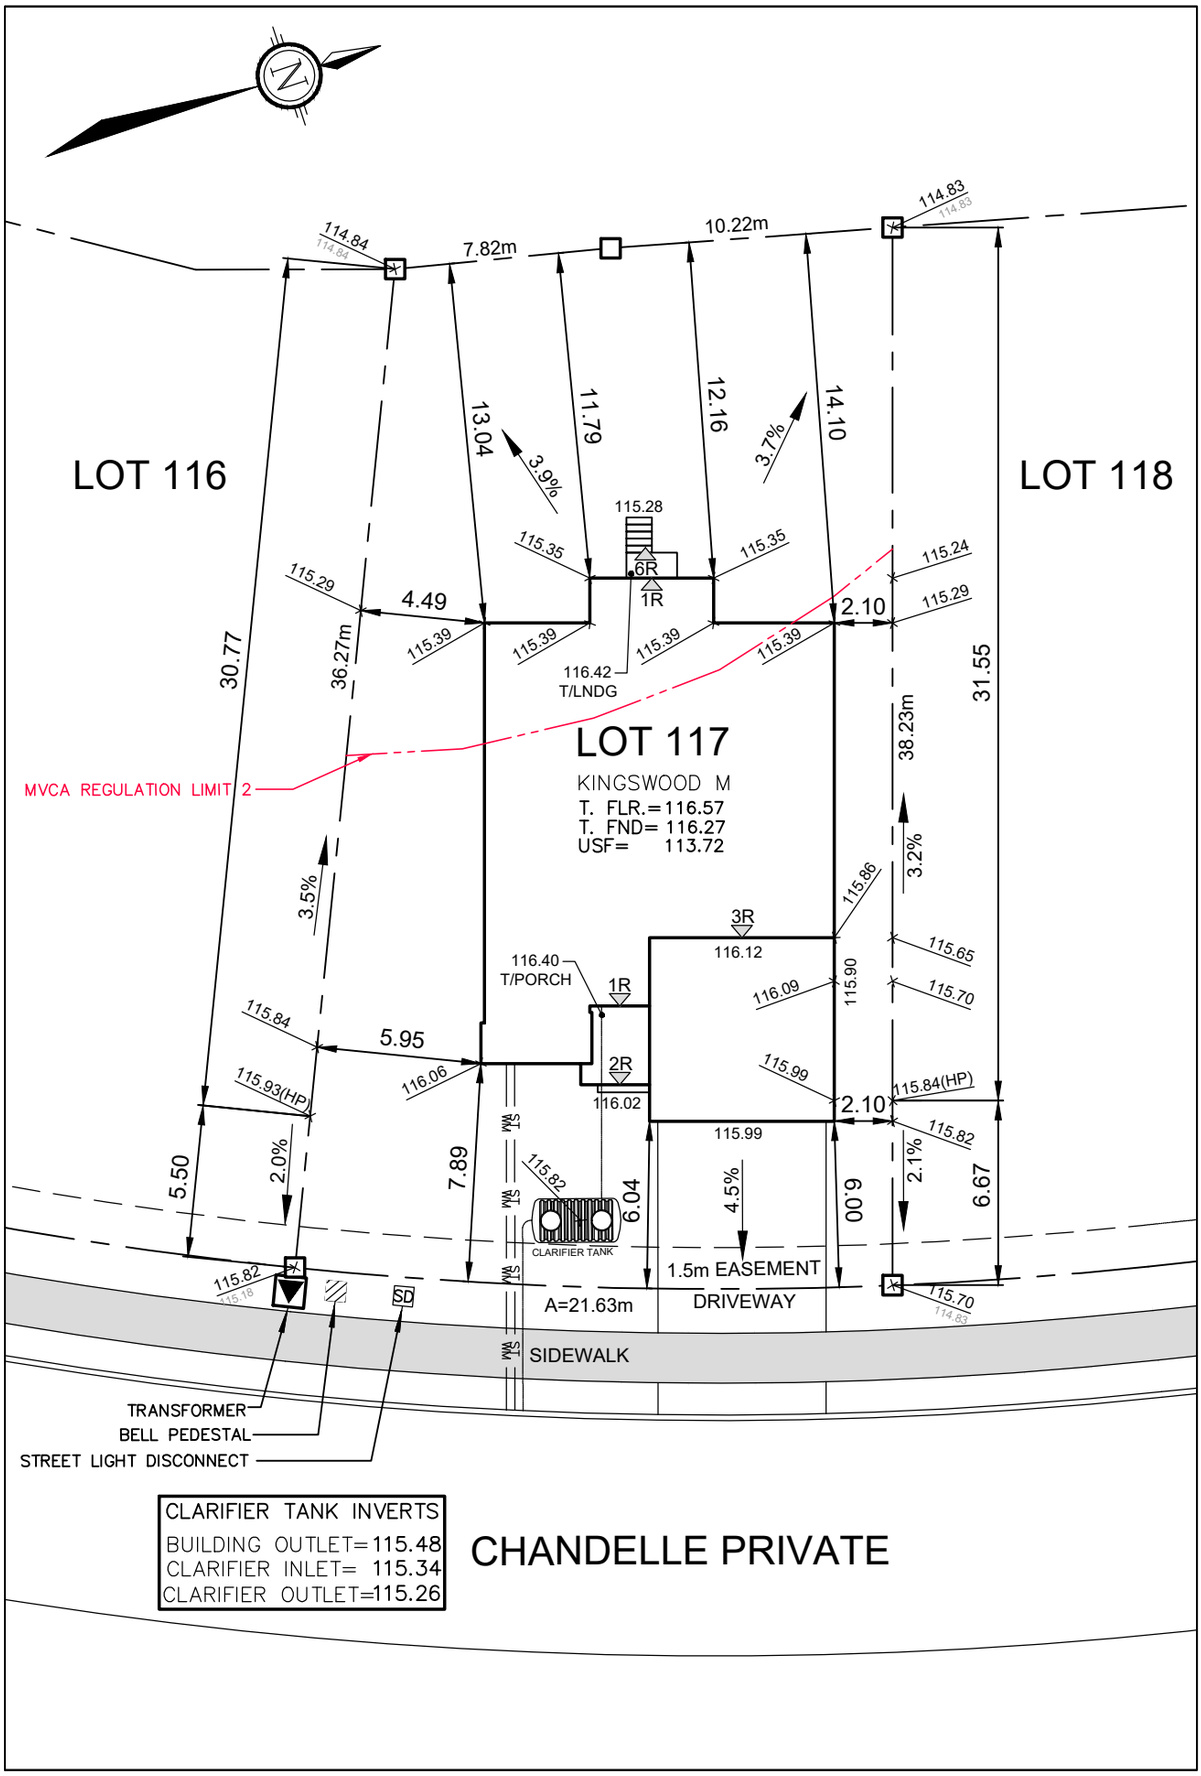

Owner/Applicant

DCR/PHOENIX HOMES

Telephone # 723-9227
Plan # 4M-1593
Project name: DIAMONDVIEW
Civic Address: 126 CHANDELLE PRIV.
House model: KINGSWOOD M

Bldg. Ht. _____ m
Lot coverage 30.3% %
Scale 1:250
Sod Area 523 m^2
Asphalt Area 54 m^2

CHECKED/APPROVED BY: T.L.MAK ENG.
rev. MAY 8, 2023 – CB – MAN DOOR

PHOENIX HOMES

LOT 117 SITE/GRADING PLAN

DIAMONDVIEW PHASE 3

INDIVIDUAL LOT GRADING REVIEW SUMMARY FOR SITED HOUSE AS COMPARED WITH OVERALL SUBDIVISION PLAN

NOTE: THIS PLAN IS NOT A SURVEY PLAN OR SUBDIVISION PLAN WITHIN THE MEANING OF PLANNING ACT.
THIS PLAN IS FOR REFERENCE ONLY AND IS PRELIMINARY IN NATURE, ALL DIMENSIONS SHOWN ARE APPROXIMATE. E,O&E.