CLIENT: VALECRAFT	**LOT:RL02-276**	* These plans are intended for production of cabinets ONLY. Potvin is not liable if they are used for other purposes. * Construction lines on plans are subjective and are drawn for representation only. Their dimensions are approximate and may vary due to site conditions. * Appliances in elevations and plans are generic templates and may not reflect actual selections.	PG# 1 of 3
ADDR.: 830 BUTLER REV, ,			Sheet 1
SL #: 1071802			
Phone: Mobile:	OUT BY: ABBY LOOV DATE: 17/03/21		
Email :	**RL02-276**		

potvin KITCHENS & CABINETRY

RL 276

Date: March 22, 2021

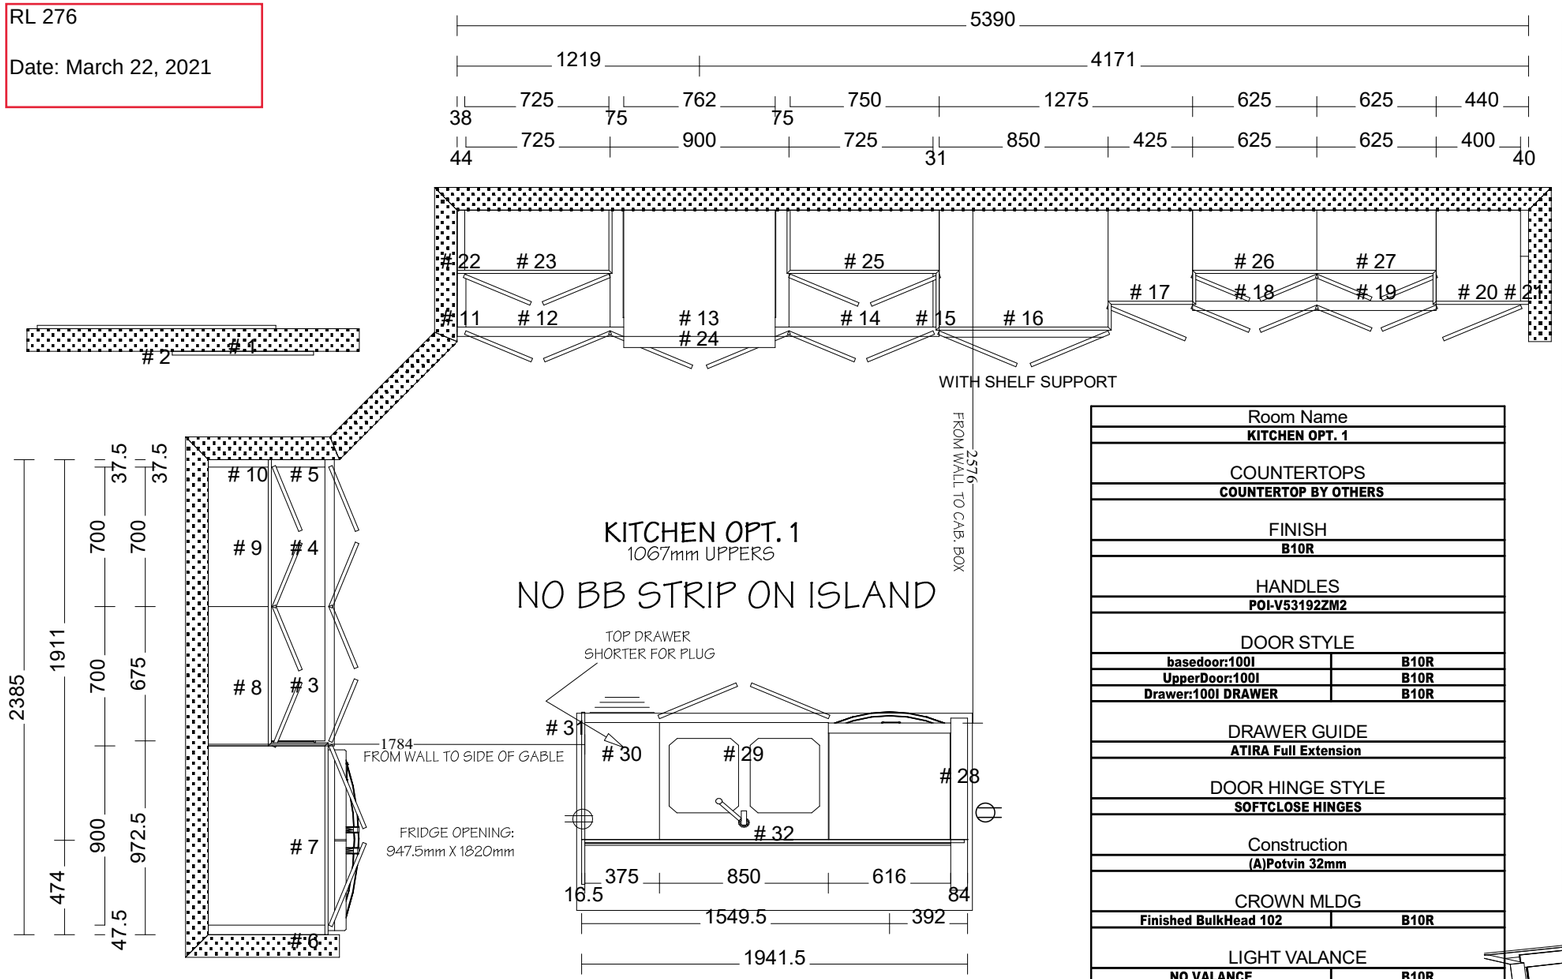

Room Name	
KITCHEN OPT. 1	
COUNTERTOPS	
COUNTERTOP BY OTHERS	
FINISH	
B10R	
HANDLES	
POI-V53192ZM2	
DOOR STYLE	
basedoor:100I	B10R
UpperDoor:100I	B10R
Drawer:100I DRAWER	B10R
DRAWER GUIDE	
ATIRA Full Extension	
DOOR HINGE STYLE	
SOFTCLOSE HINGES	
Construction	
(A)Potvin 32mm	
CROWN MLDG	
Finished BulkHead 102	B10R
LIGHT VALANCE	
NO VALANCE	B10R

All Cabinets

No	Name	Width	Height	Depth
0	REFRIDGERATOR	908	1772	759
0	30" Electric Cooktop	768.5	50	540
0	DISHWASHER	616	883	587
0	Double W/Faucet/gray	762	101.5	457
1	DW FILLER T1S	711	102	19
2	16mm Raw MDF 16"/48"	1200	406.5	16.5
3	LC 675	675	883	587
4	LC 700	700	883	587
5	Lc Filler	37.5	883	587
6	UC Filler	47.5	625	587
7	UC900/625/587 fridge	900	625	587
8	UC700/1067	700	1067	302
9	UC700/1067	700	1067	302
10	UC Filler	37.5	1067	302
11	Lc Filler	44	883	587
12	LC 725	725	883	587
13	LC 900	900	883	587
14	LC 725	725	883	587
15	Lc Filler	31	883	587
16	P850 DOUBLEOVEN with cutout Nev	850	2445	587
17	P425/2445/457	425	2445	457
18	LC 625	625	883	457
19	LC 625	600	883	457
20	P400/2445/457	425	2445	457
21	P Filler	40	2445	225
22	UC Filler	38	1067	302
23	UC725/1067	725	1067	302
24	Canopy Range Hood	762	692	690
25	UC750/1067	750	1067	302
26	UC625/1067	625	1067	302
27	UC625/1067	600	1067	302
28	DW PLUG Left Std	84	883	864
29	LC 850 SK USB	850	883	587
30	LC375D	375	883	587
31	DW GABLE	16.5	883	864
32	ISLPANEL Horizontal	1908.5	883	16.5

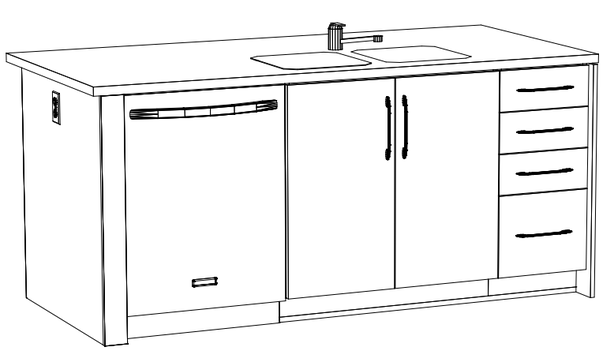

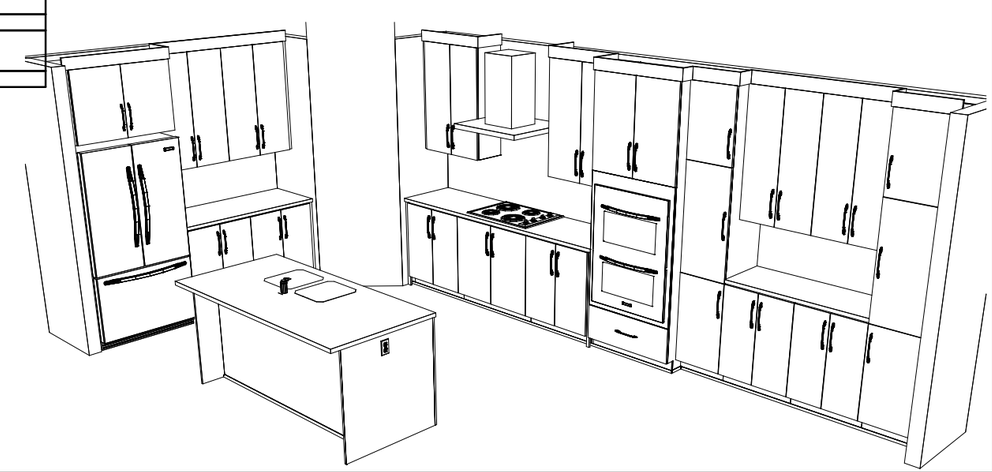

\\Portal\potvin-portal_AAACABINETS\JOBS_Builder's_Valecraft_Production\RATHWELL LANDING\RL02-276\RL02-276, 830 BUTLER REV.cvj