CLIENT: VALECRAFT	**LOT:PST5-08 (MODEL)**	* These plans are intended for production of cabinets ONLY. Potvin is not liable if they are used for other purposes. * Construction lines on plans are subjective and are drawn for representation only. Their dimensions are approximate and may vary due to site conditions. * Appliances in elevations and plans are generic templates and may not reflect actual selections.	PG# 1 of 2
ADDR.: PLACE ST-THOMAS PH 5			Sheet 1
ITEM #50			
Phone: Mobile:	OUT BY: DOMINIQUE FORTIN DATE: 21/10/20		
Email :	**PST5-08**		

potvin KITCHENS & CABINETRY

B:\Private\Designers\Dominique Fortin\Projects\2020 - RETAIL\VALECRAFT MODEL HOME\825 BRADLEY (MODEL HOME).cvl
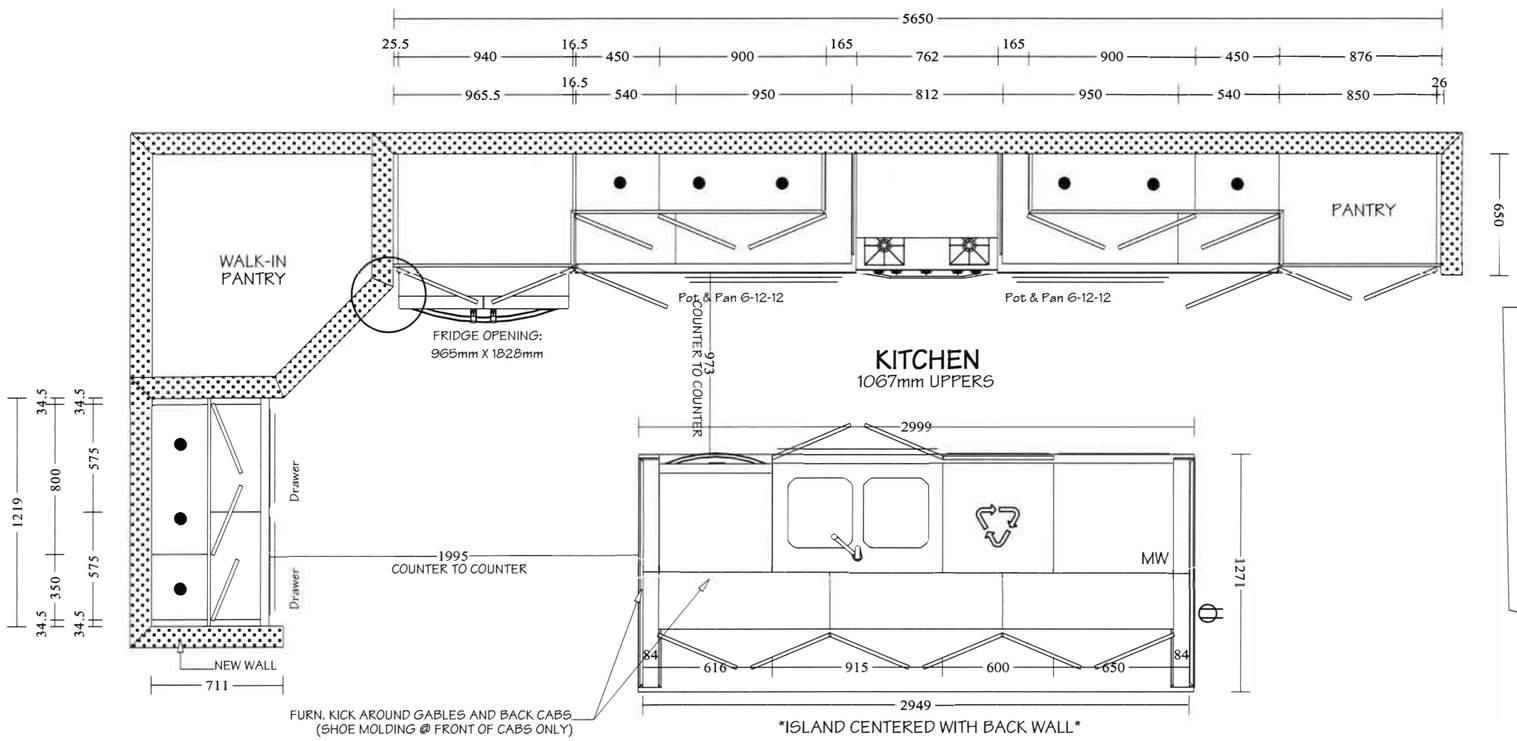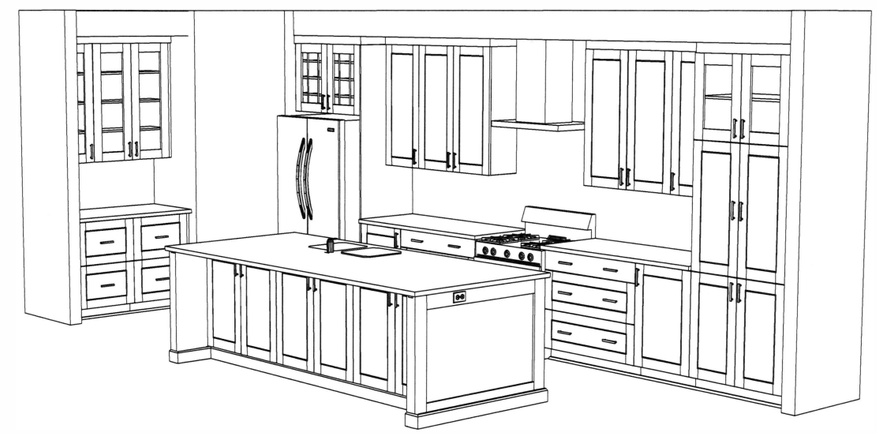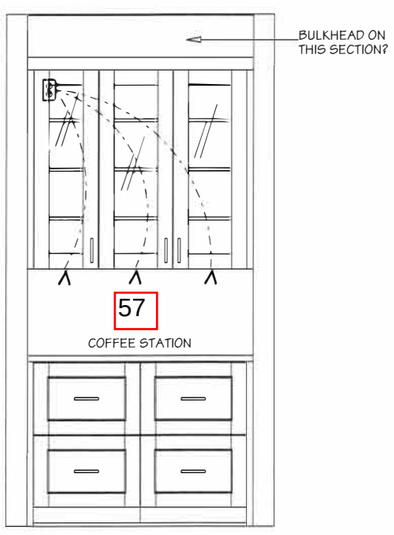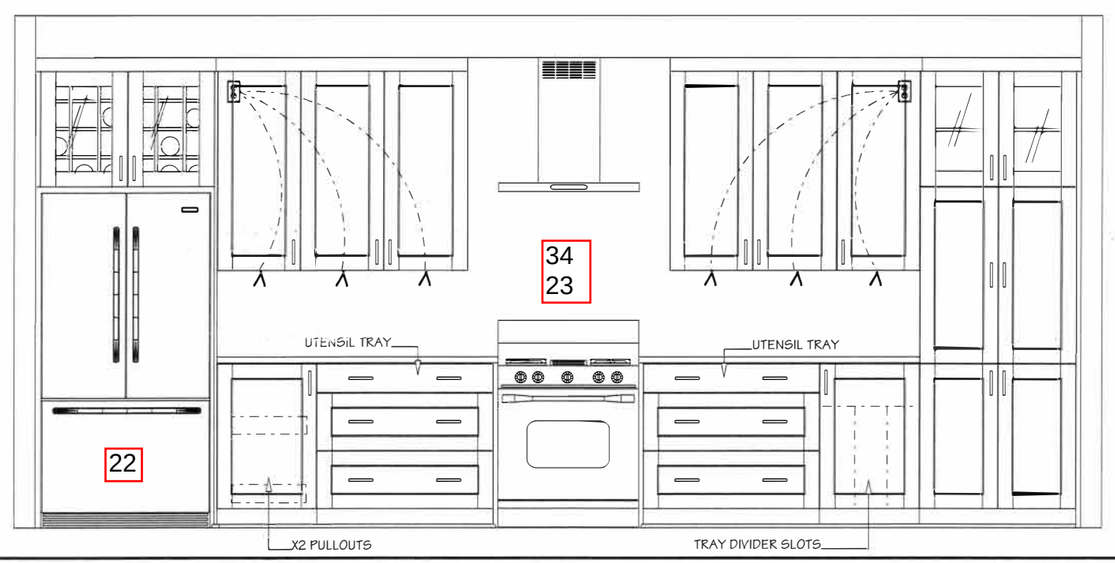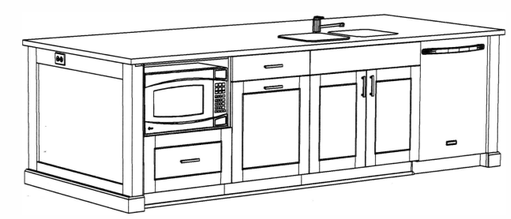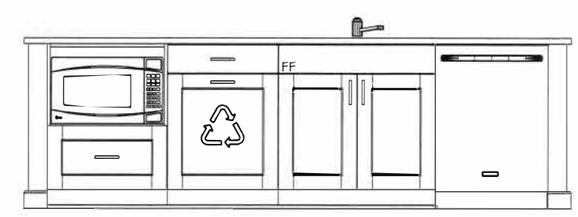
PRELIMINARY KITCHEN SKETCH