potvin KITCHENS & CABINETRY	BUILDER: VALECRAFT	DEERFIELD VILLAGE 2	LOT: N-78
	REDESIGN NUMBER:	MODEL: 120 HUNTLEY STND	
	DONE BY:	DATE: August 25, 2021	
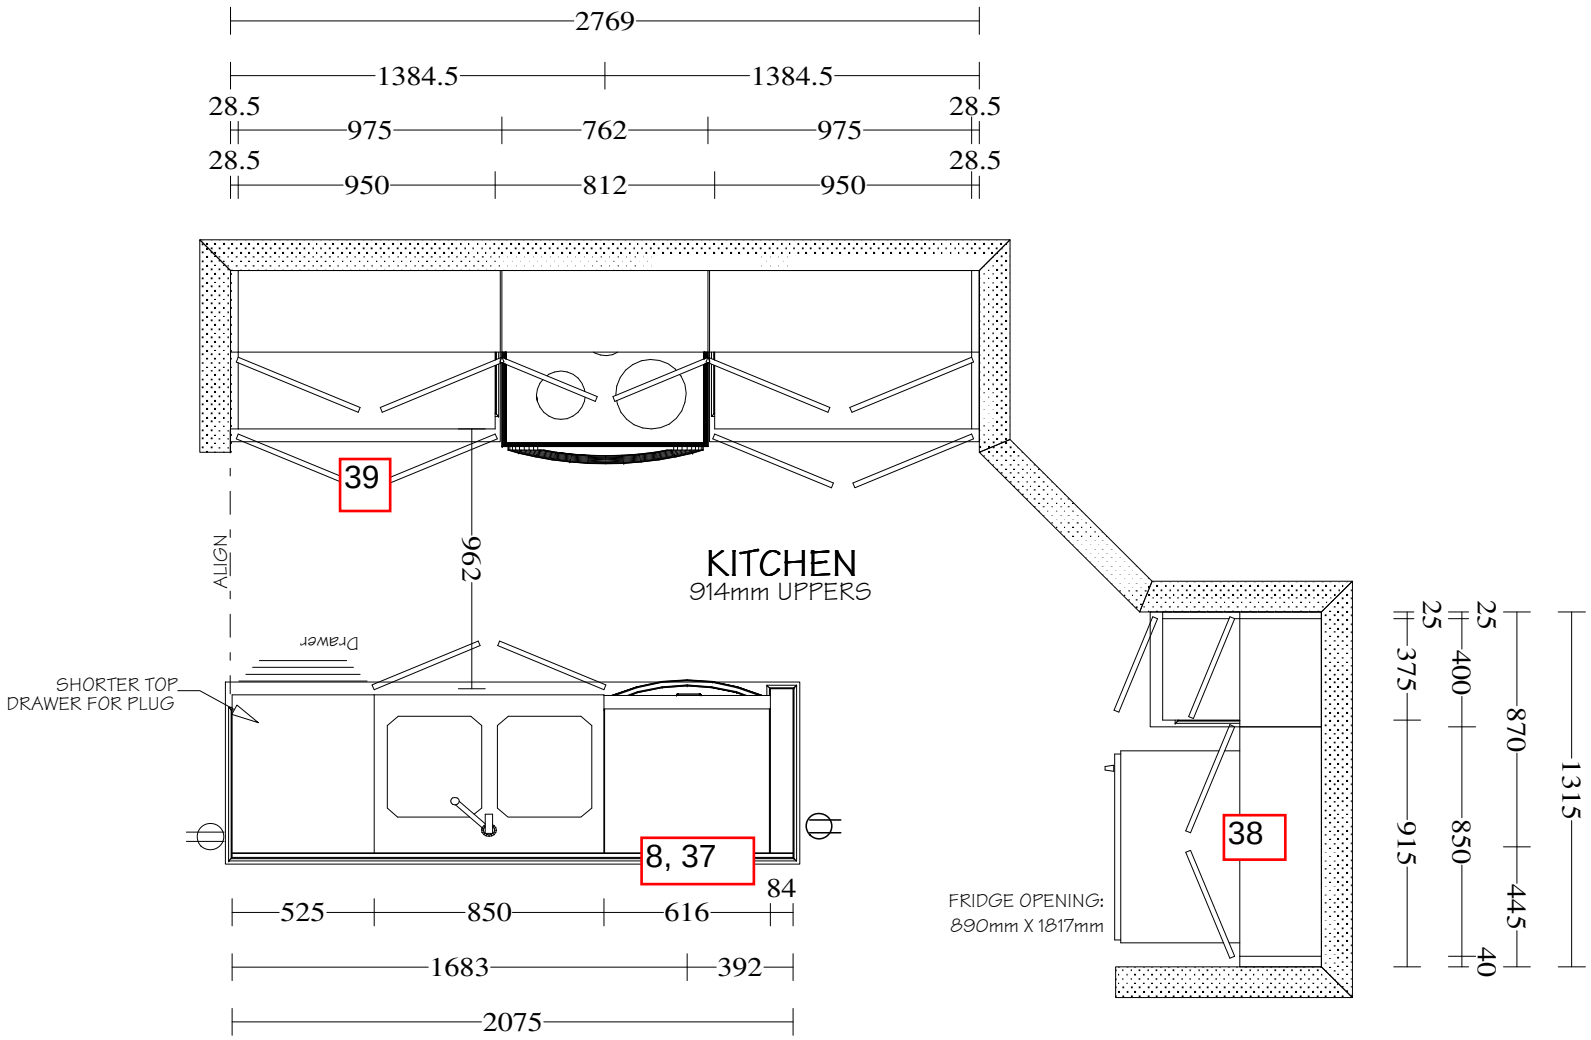
DIMENSIONS MAY VARY DEPENDING ON SITE MEASURES/CONDITIONS