| potvin KITCHENS & CABINETRY | BUILDER: VALECRAFT | PROJECT: DV2 | LOT: DV2 A05 |
|---|---|---|---|
| | REDESIGN NUMBER: | MODEL: 120 HUNTLEY STND | |
| | DONE BY: | DATE: September 7, 2021 | |

**DIMENSIONS MAY VARY DEPENDING ON SITE MEASURES/CONDITIONS**
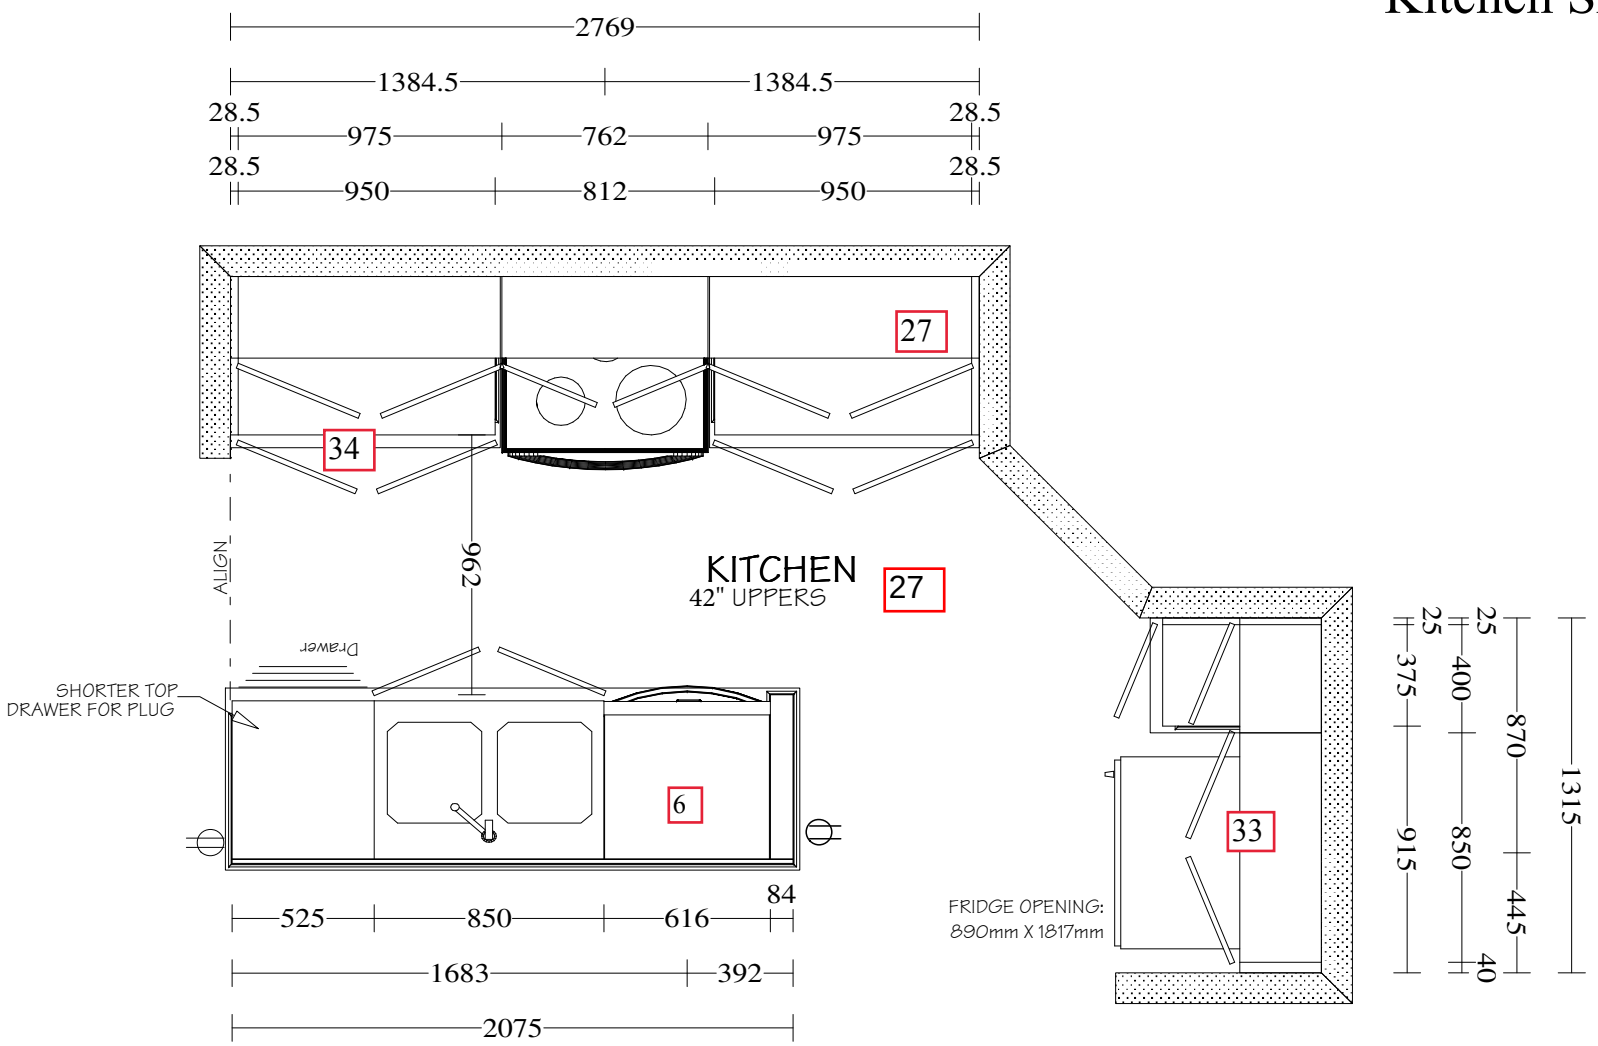
# Kitchen Sketch