potvin KITCHENS & CABINETRY	BUILDER: VALECRAFT	PROJECT: DV2	LOT: B08
	REDESIGN NUMBER:	MODEL: 160-2 the Stanley 2 Rev. W/O	
	DONE BY:	DATE: August 31, 2021	

DIMENSIONS MAY VARY DEPENDING ON SITE MEASURES/CONDITIONS
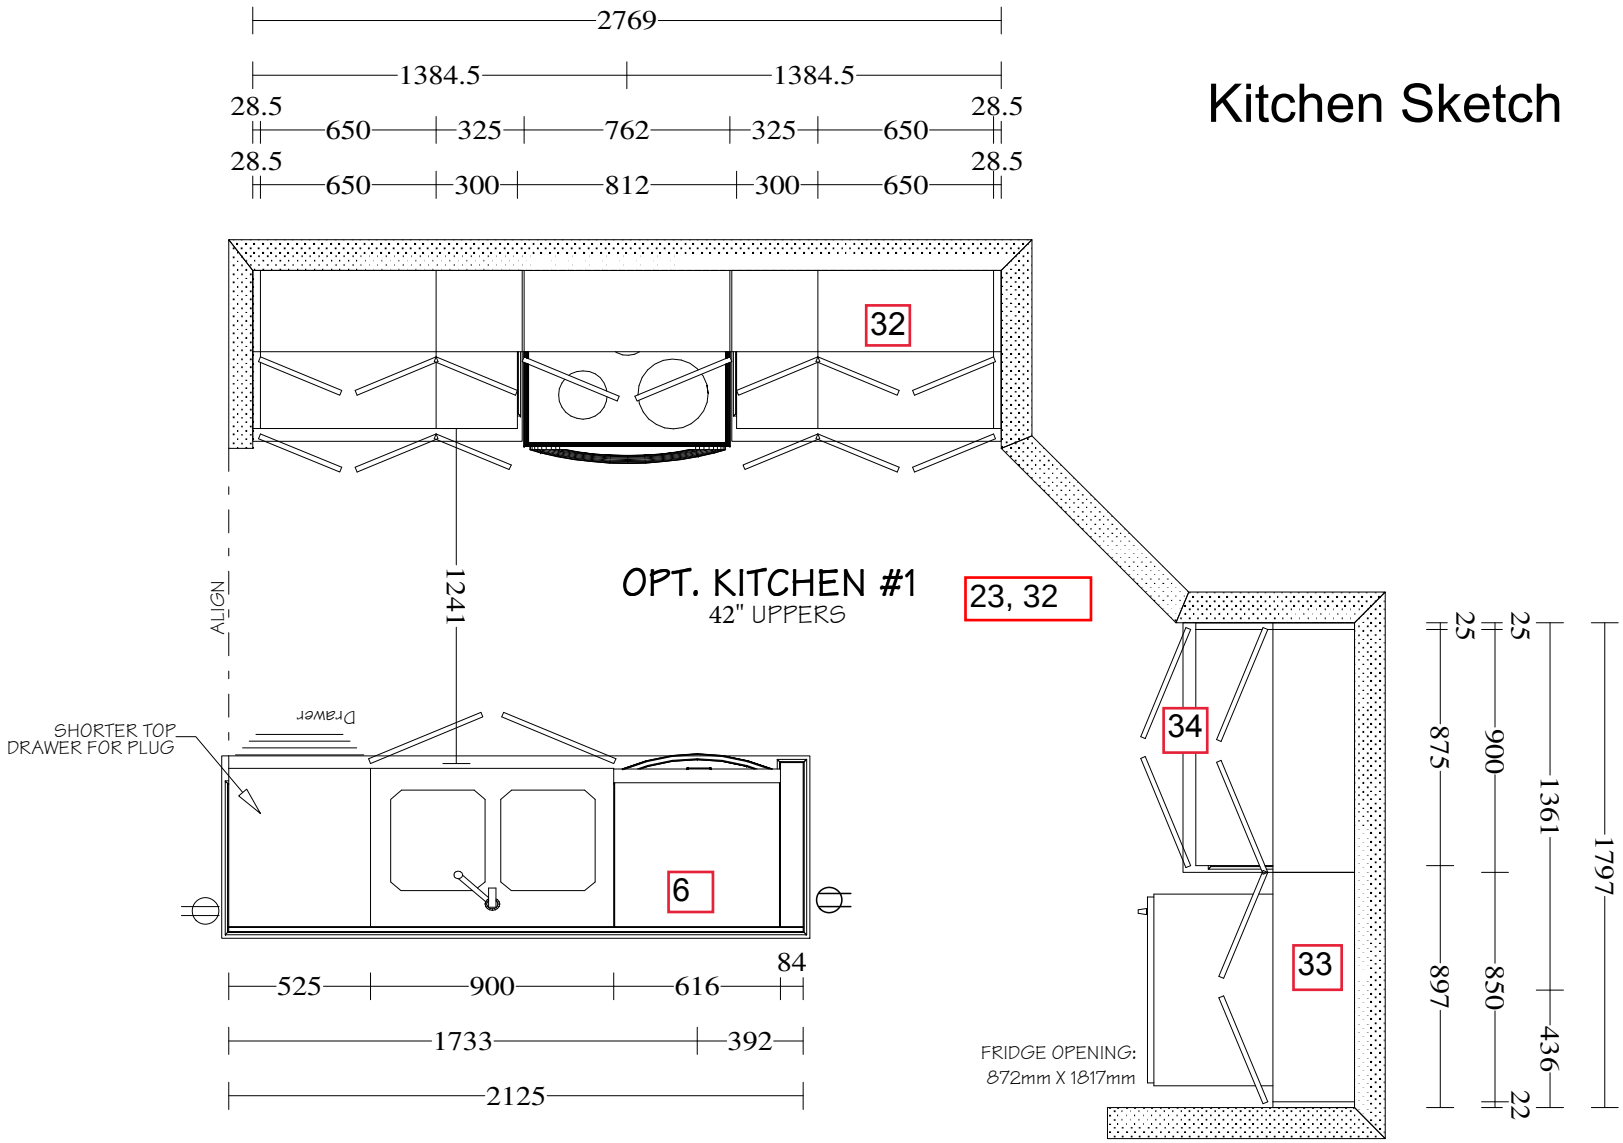
Kitchen Sketch